


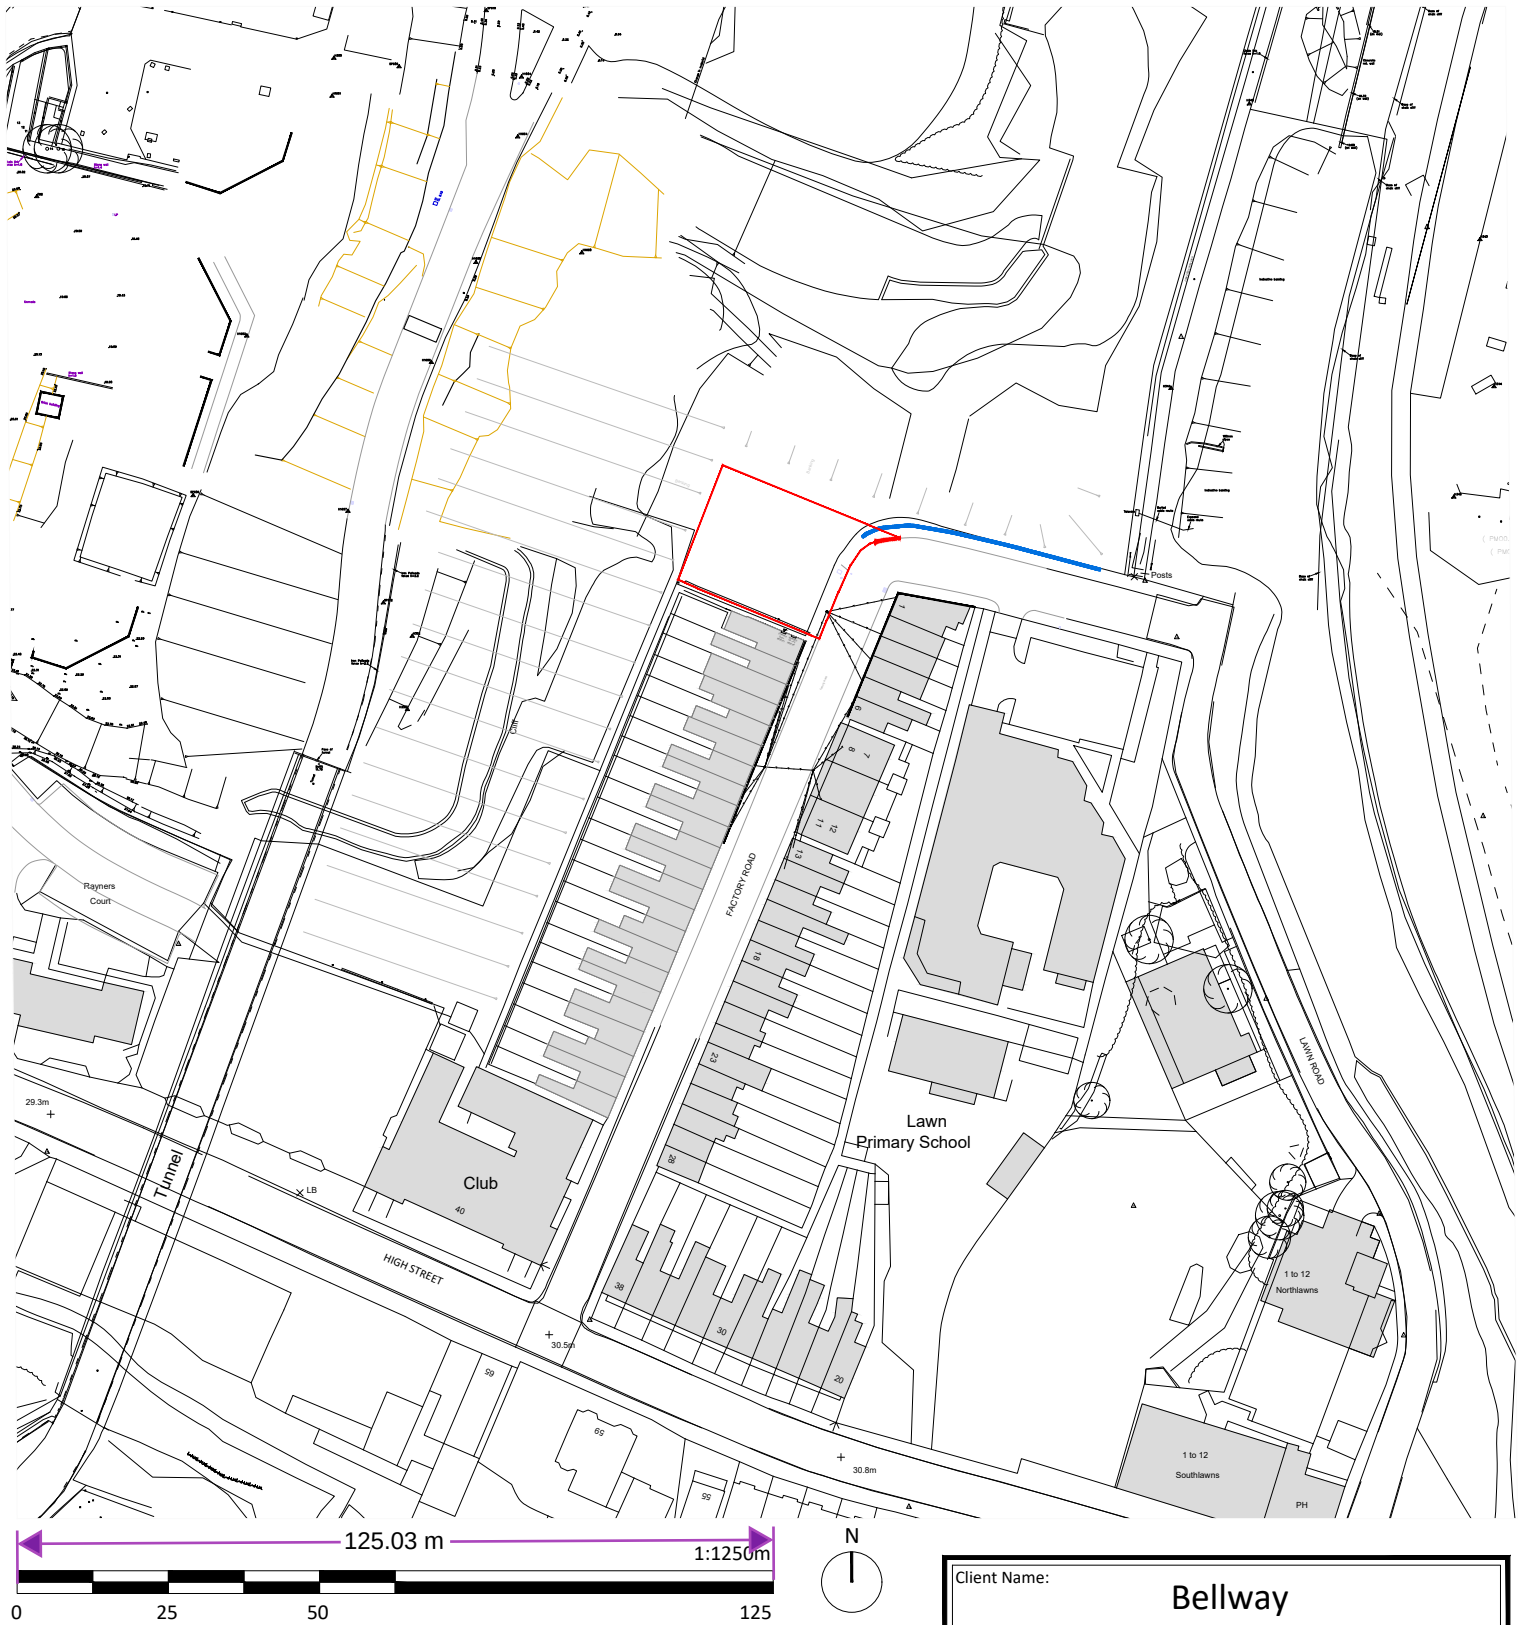

- Key
- Planning Application Boundary
 - Approximate location of Flint Wall

Notes:

Do not scale. All dimensions are in millimetres unless otherwise stated. This drawing should be read in conjunction with all relevant project information and contract documentation. All dimensions to be checked prior to fabrication and or commencement of works. All works to comply with all relevant legal standards, building regulations and warranty provider requirements. Report any discrepancies, if in doubt ask.

Revisions:					
Rev	Status	Date	Description	Drn	Chkd
C01	A3	31.03.25	Planning Issue	JMc	
C02	A3	06.05.25	Title block updated.	JMc	

Client Name:		Bellway	
Project Name:		Land to the Northwest of Factory Road	
Drawing Name:		Location Plan	
Drawing Number:	Rev:	Status:	
MRT-BPTW-S01-00-DR-A-0101	C02	A3	
Project No:	RIBA Stage:	Drawn By:	Scale:
25-009	3	JMc	1:1250 @ A4
PLANNING ISSUE			
40 Norman Road, Greenwich, London SE10 9QX t. 020 8293 5175 bptw.co.uk			