

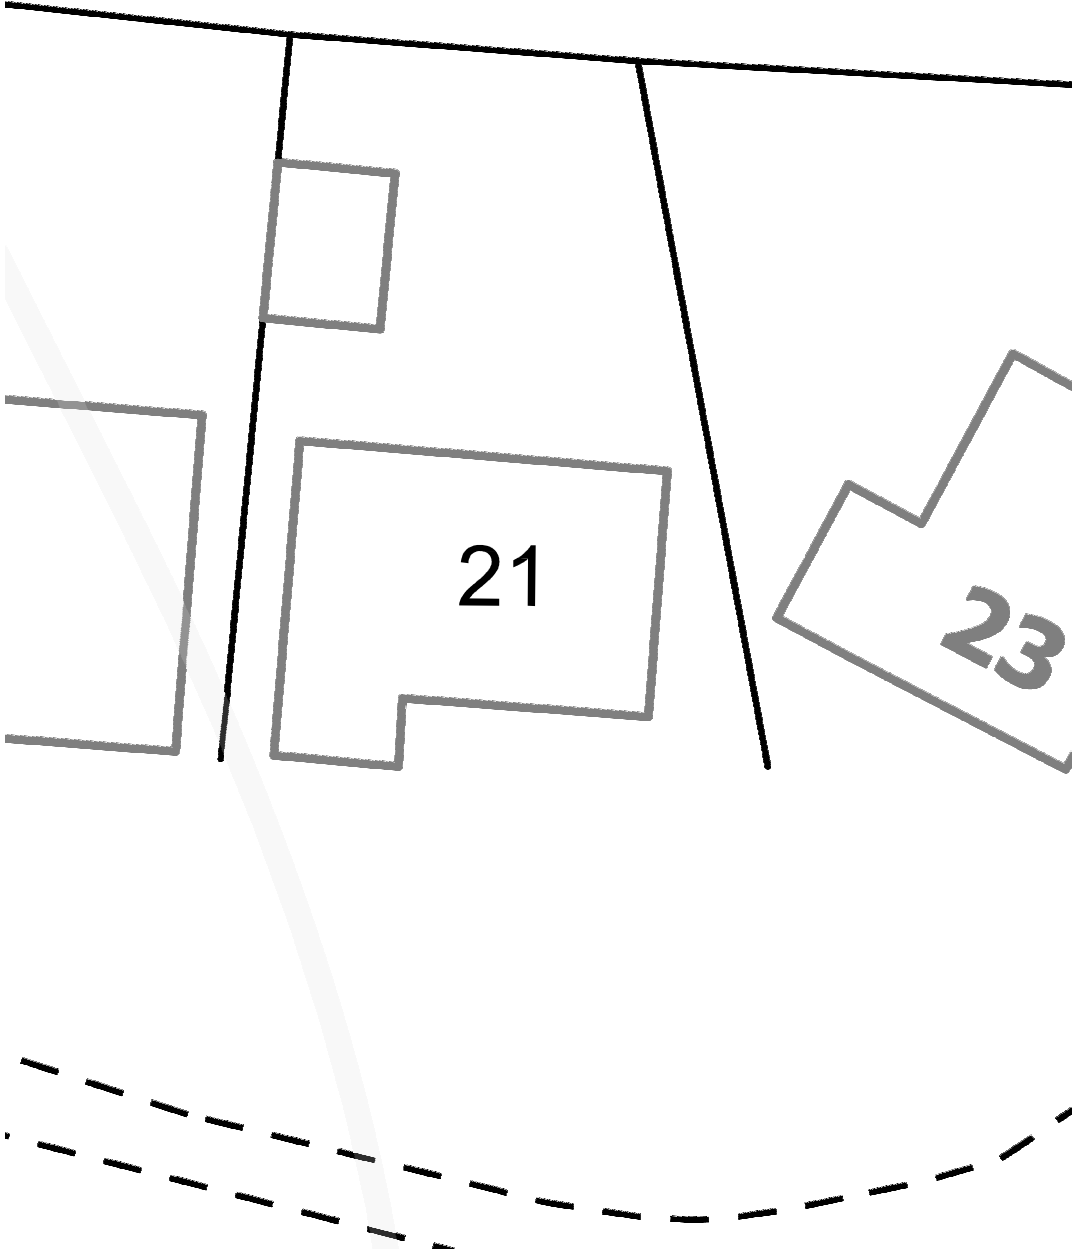


The Contractor is to check all dimensions on site and report any discrepancies to the Contract Administrator. This drawing is to be read in conjunction with all other standard documentation.

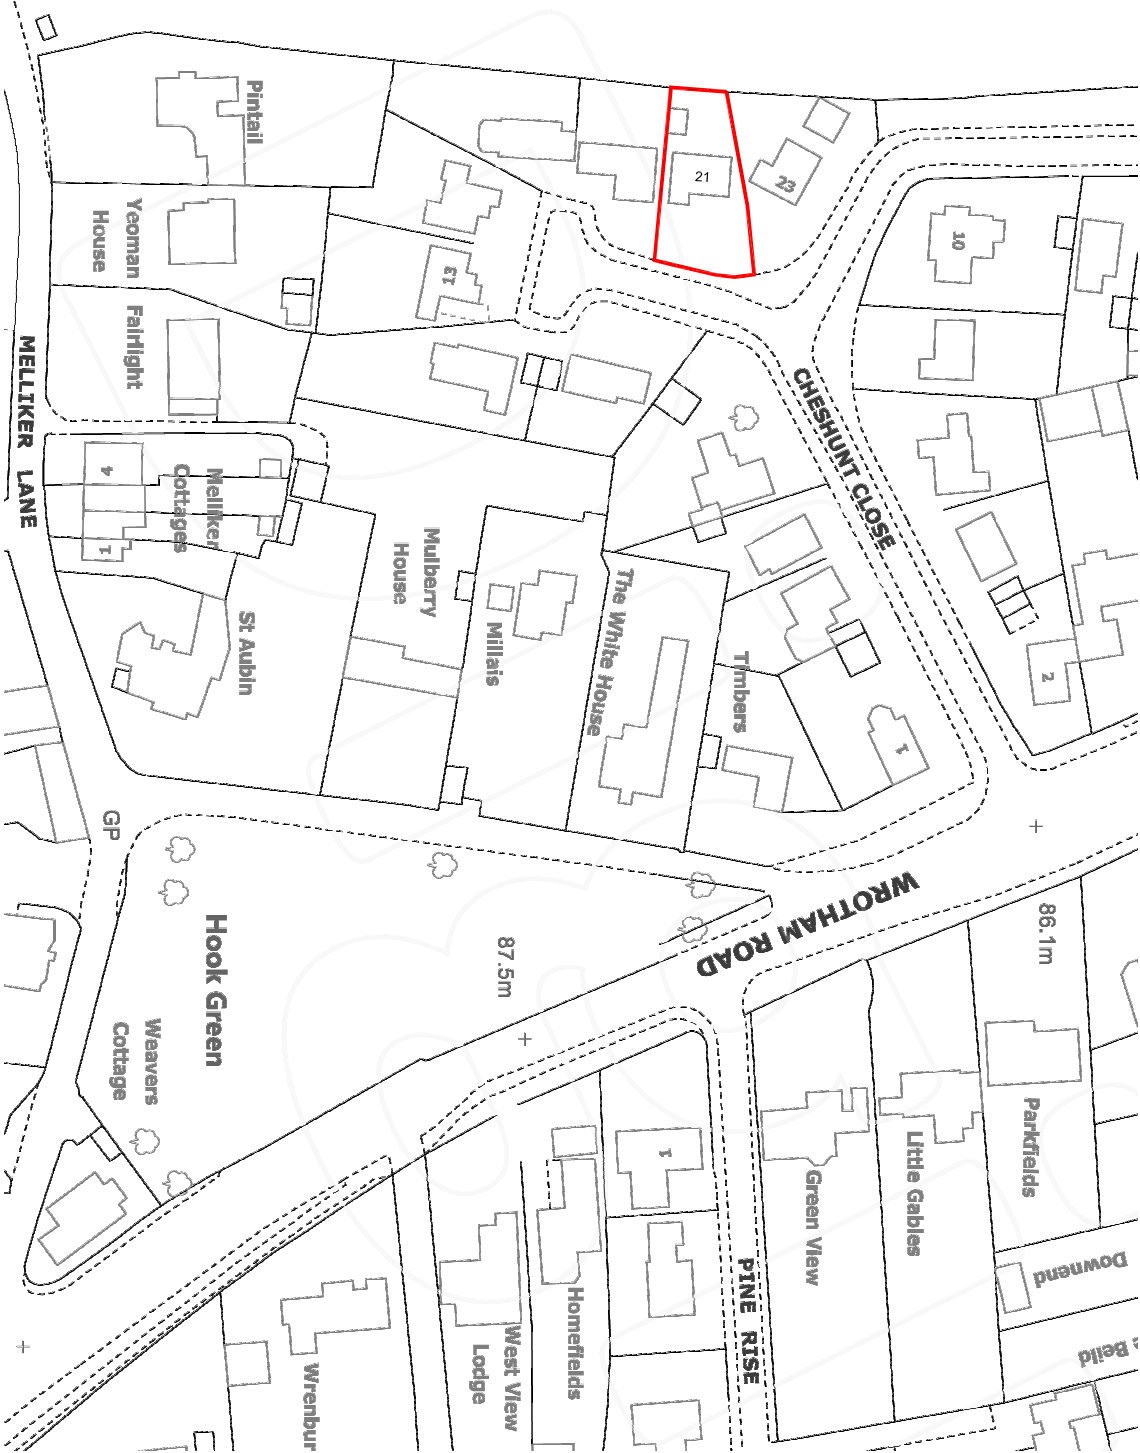

EXISTING BLOCK PLAN - SCALE 1:200

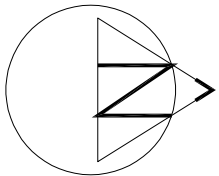

LOCATION PLAN - SCALE 1:1250

rev.	description	date	chkd.
 Design And Plan CONSULTANTS			
93 Colmandene Crescent, Orpington, Kent BR5 2RA			
020 3004 9238 07931 931 035			
s.nappal@dapconsultants.co.uk www.dapconsultants.co.uk			

project : 21 Cheshunt close, Meopham
Gravesend

drawing title :

Location Plan

drawn: MV	chkd : SS	date: 27.05.2025
status: Planning		scale:1:1250@A3
proj no : 2784	drg no: 01	rev no: