


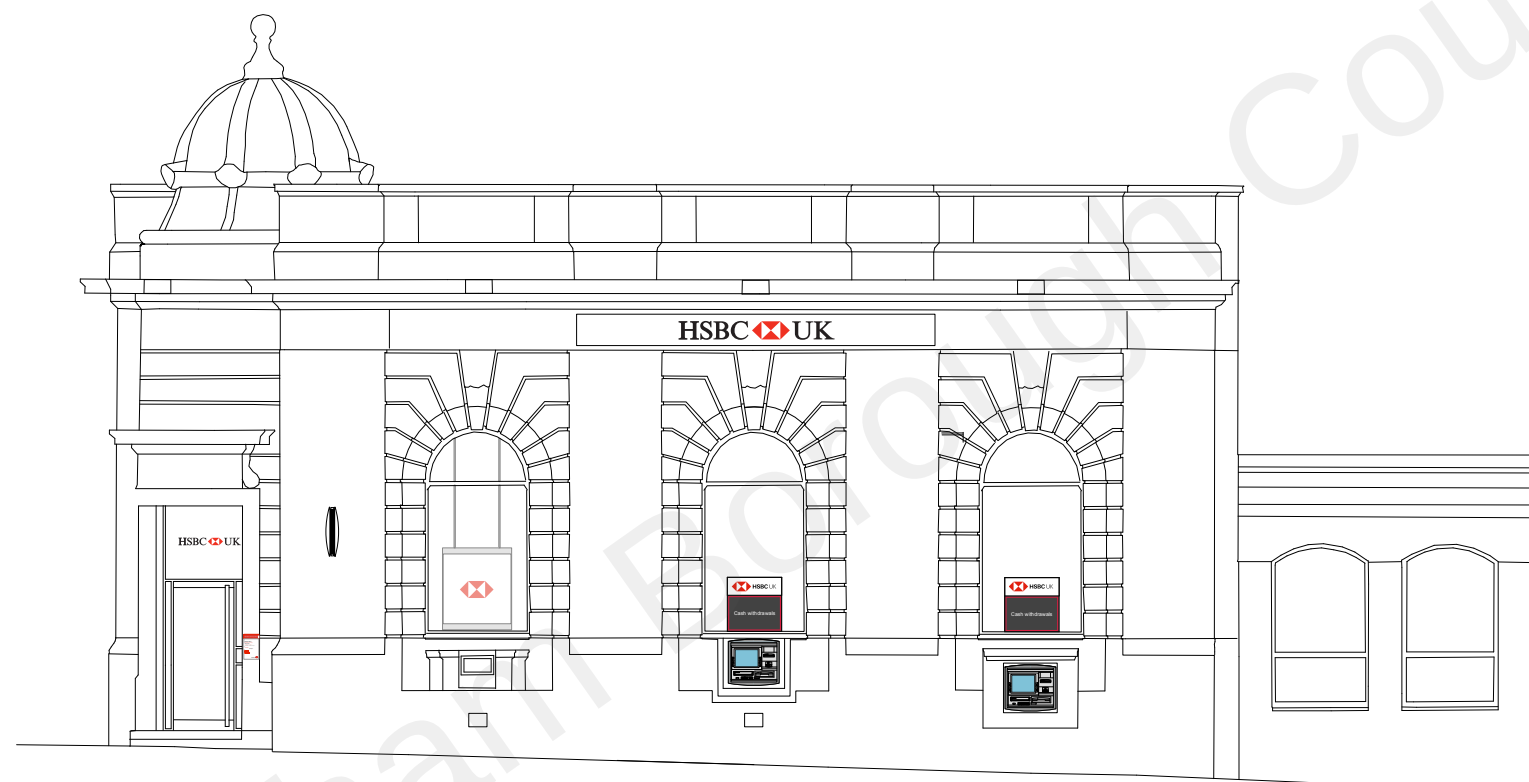

01 Existing Elevation - New Road
1:100@A3