
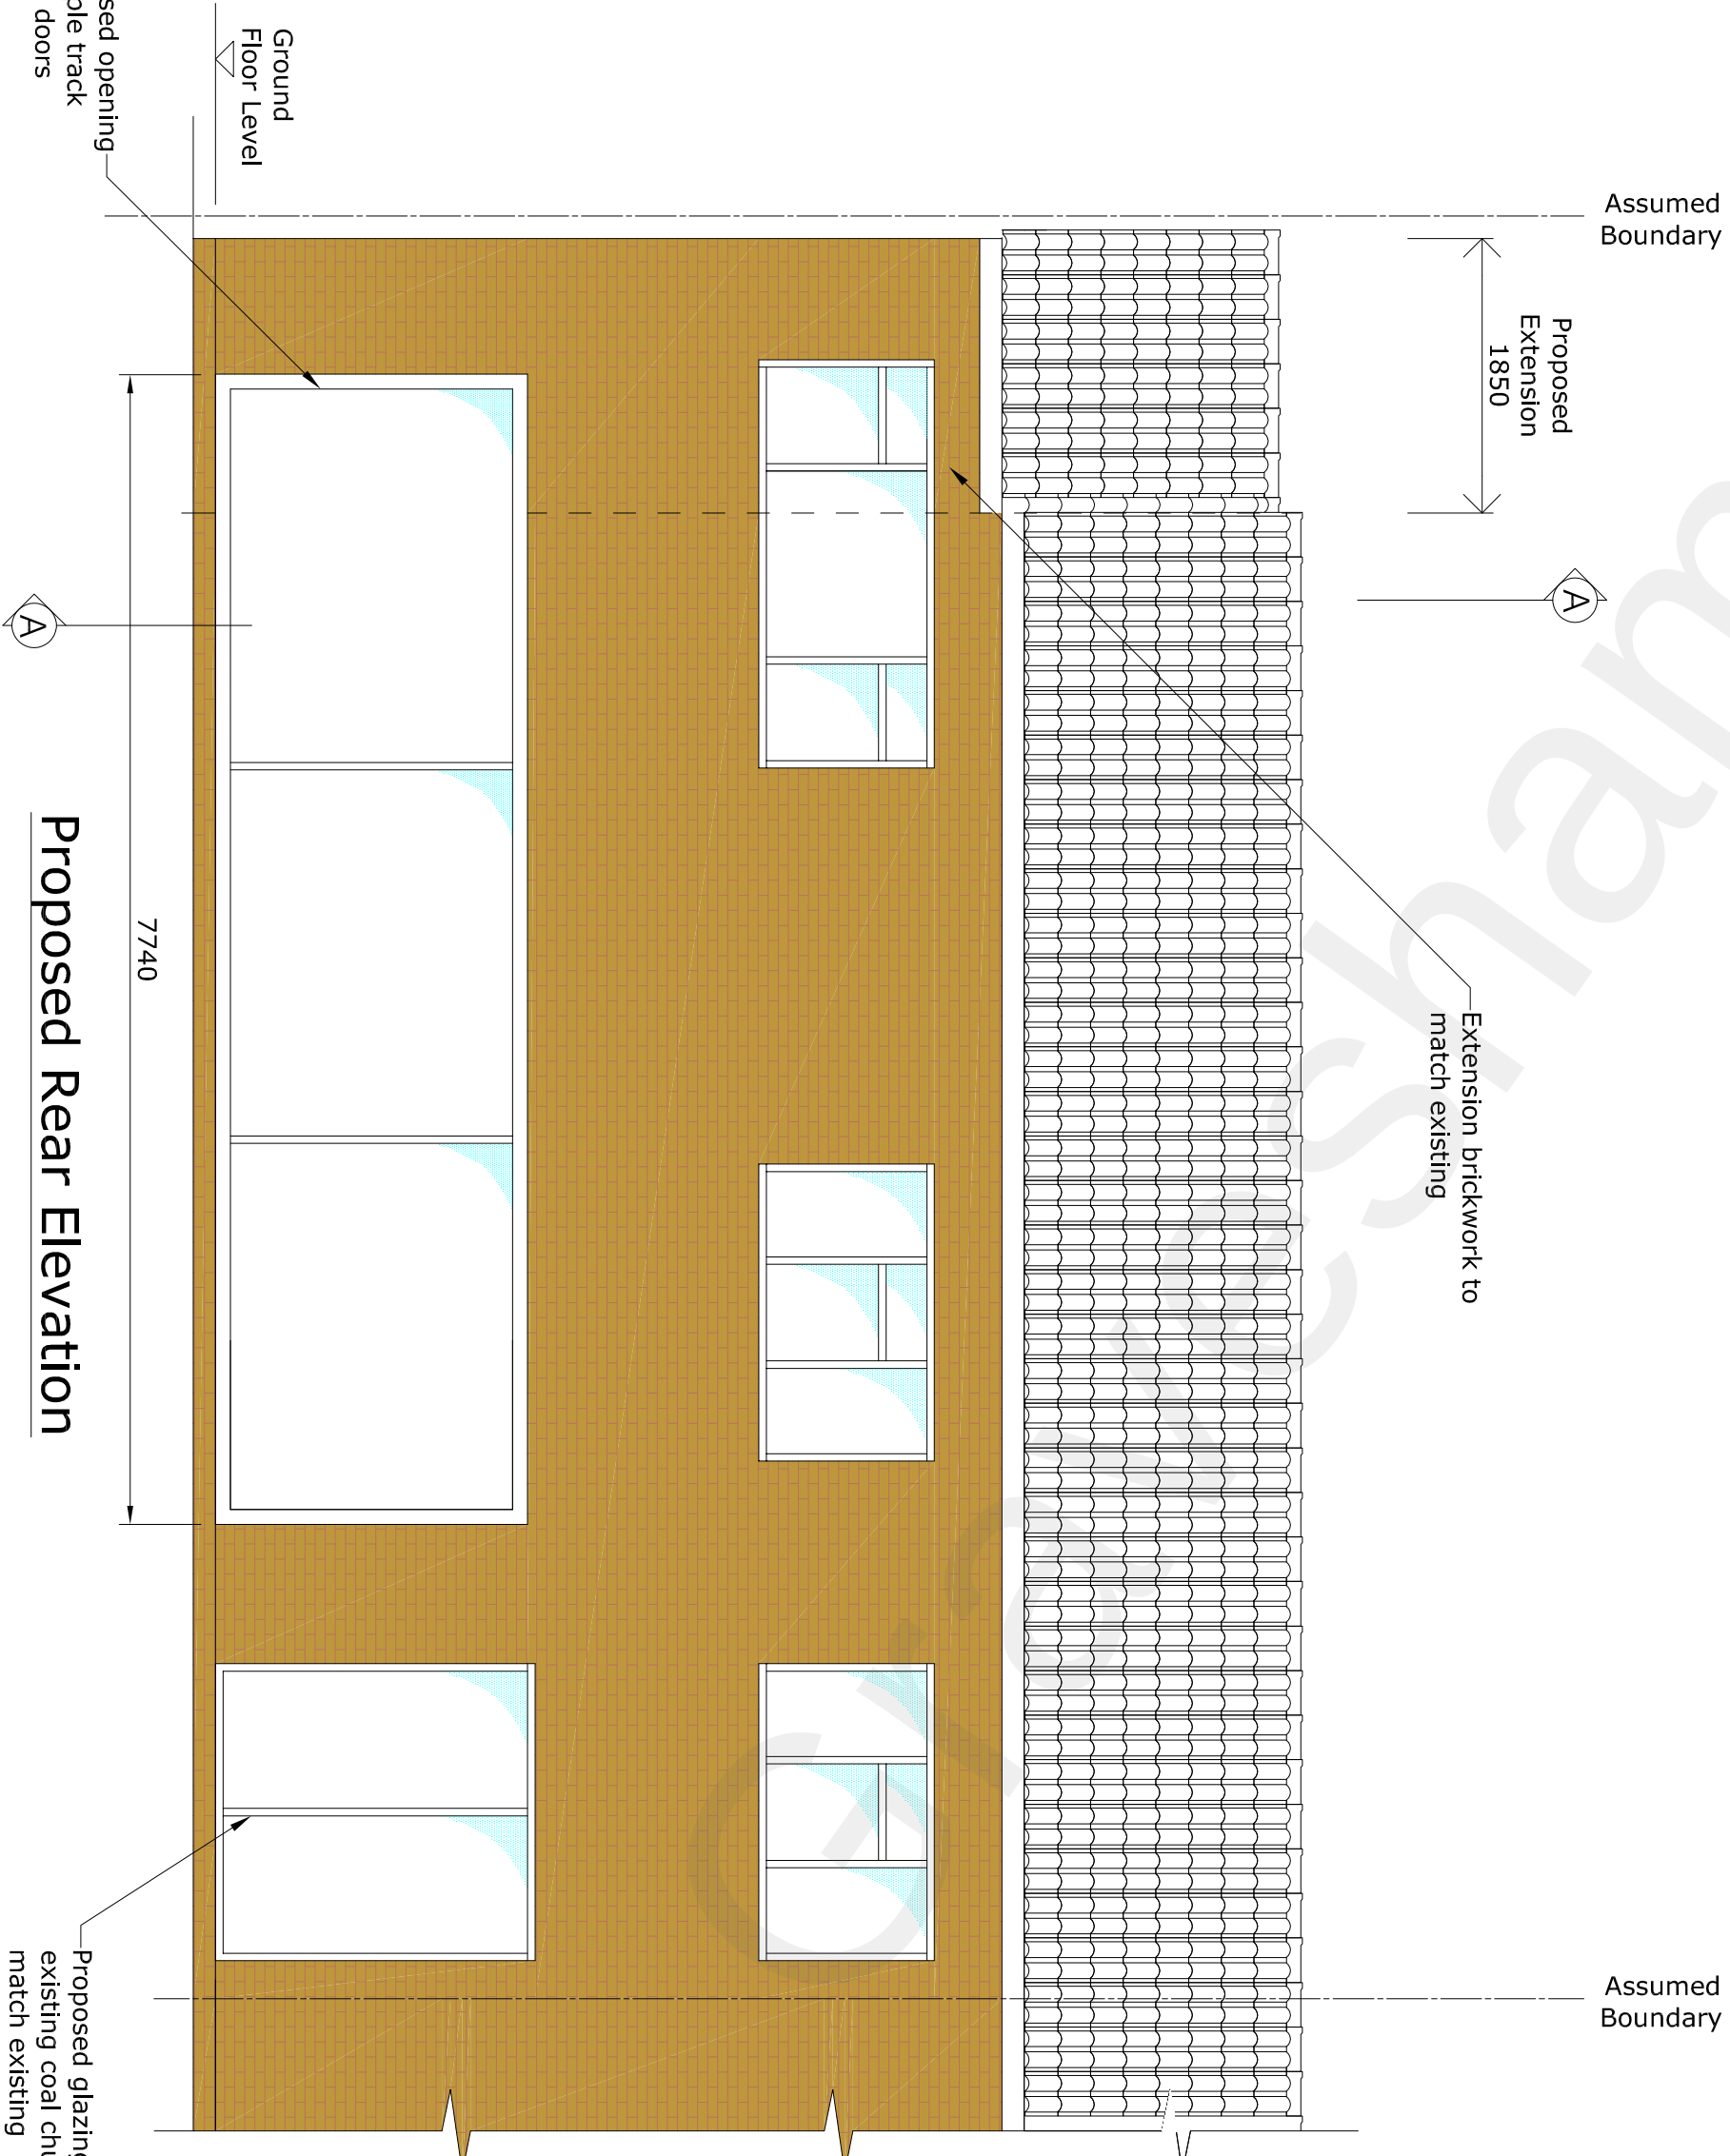
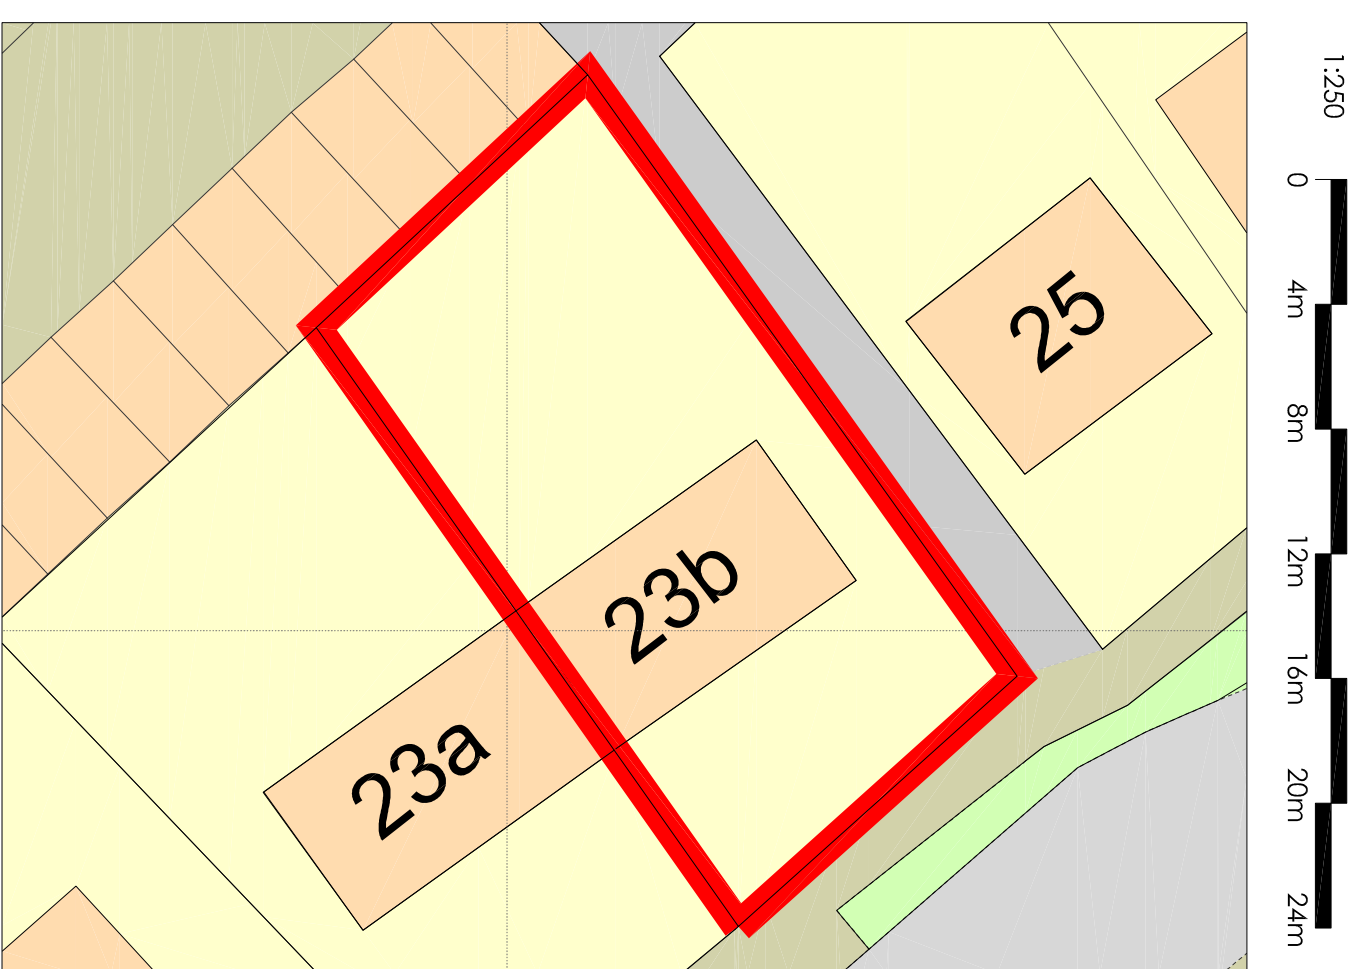
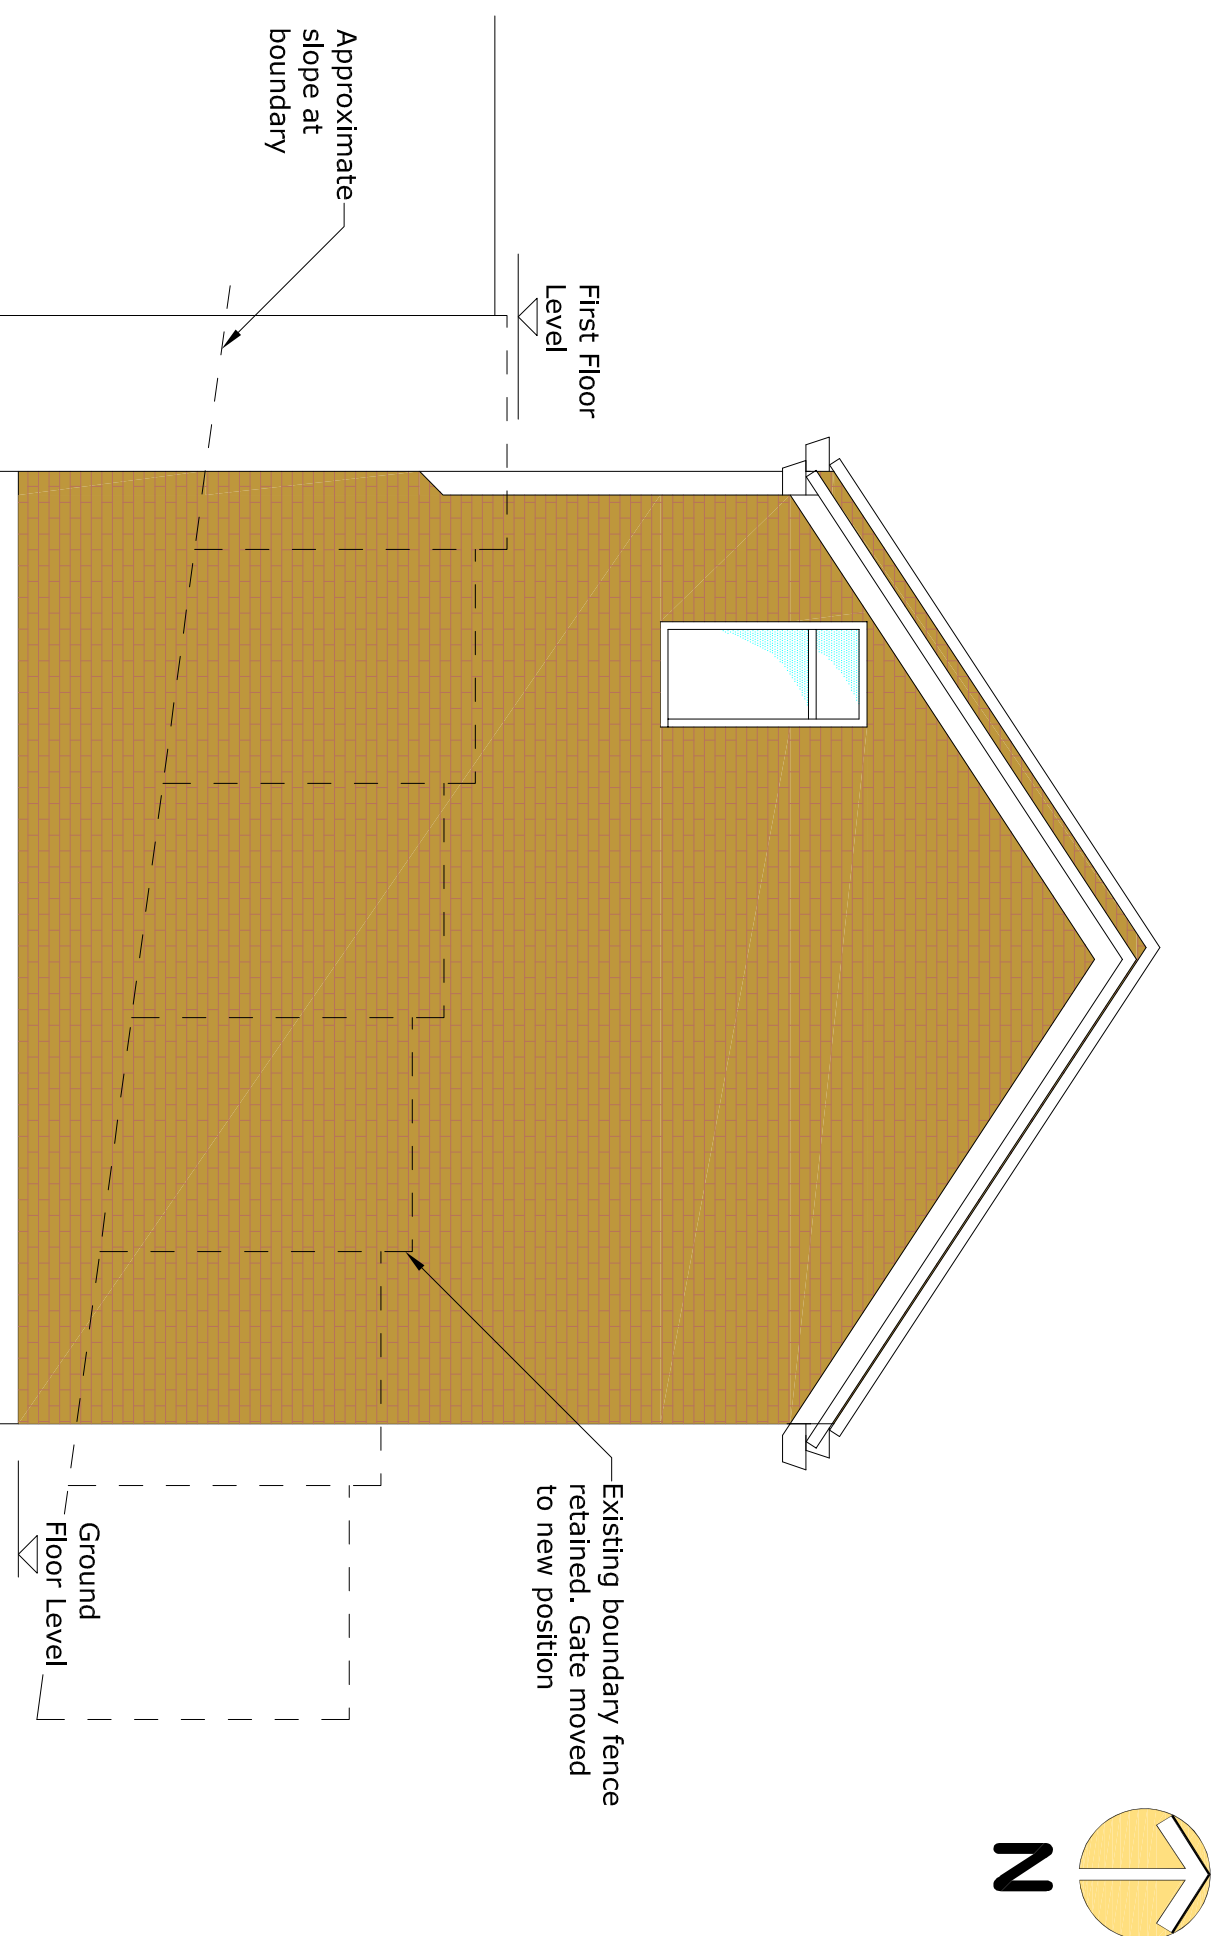
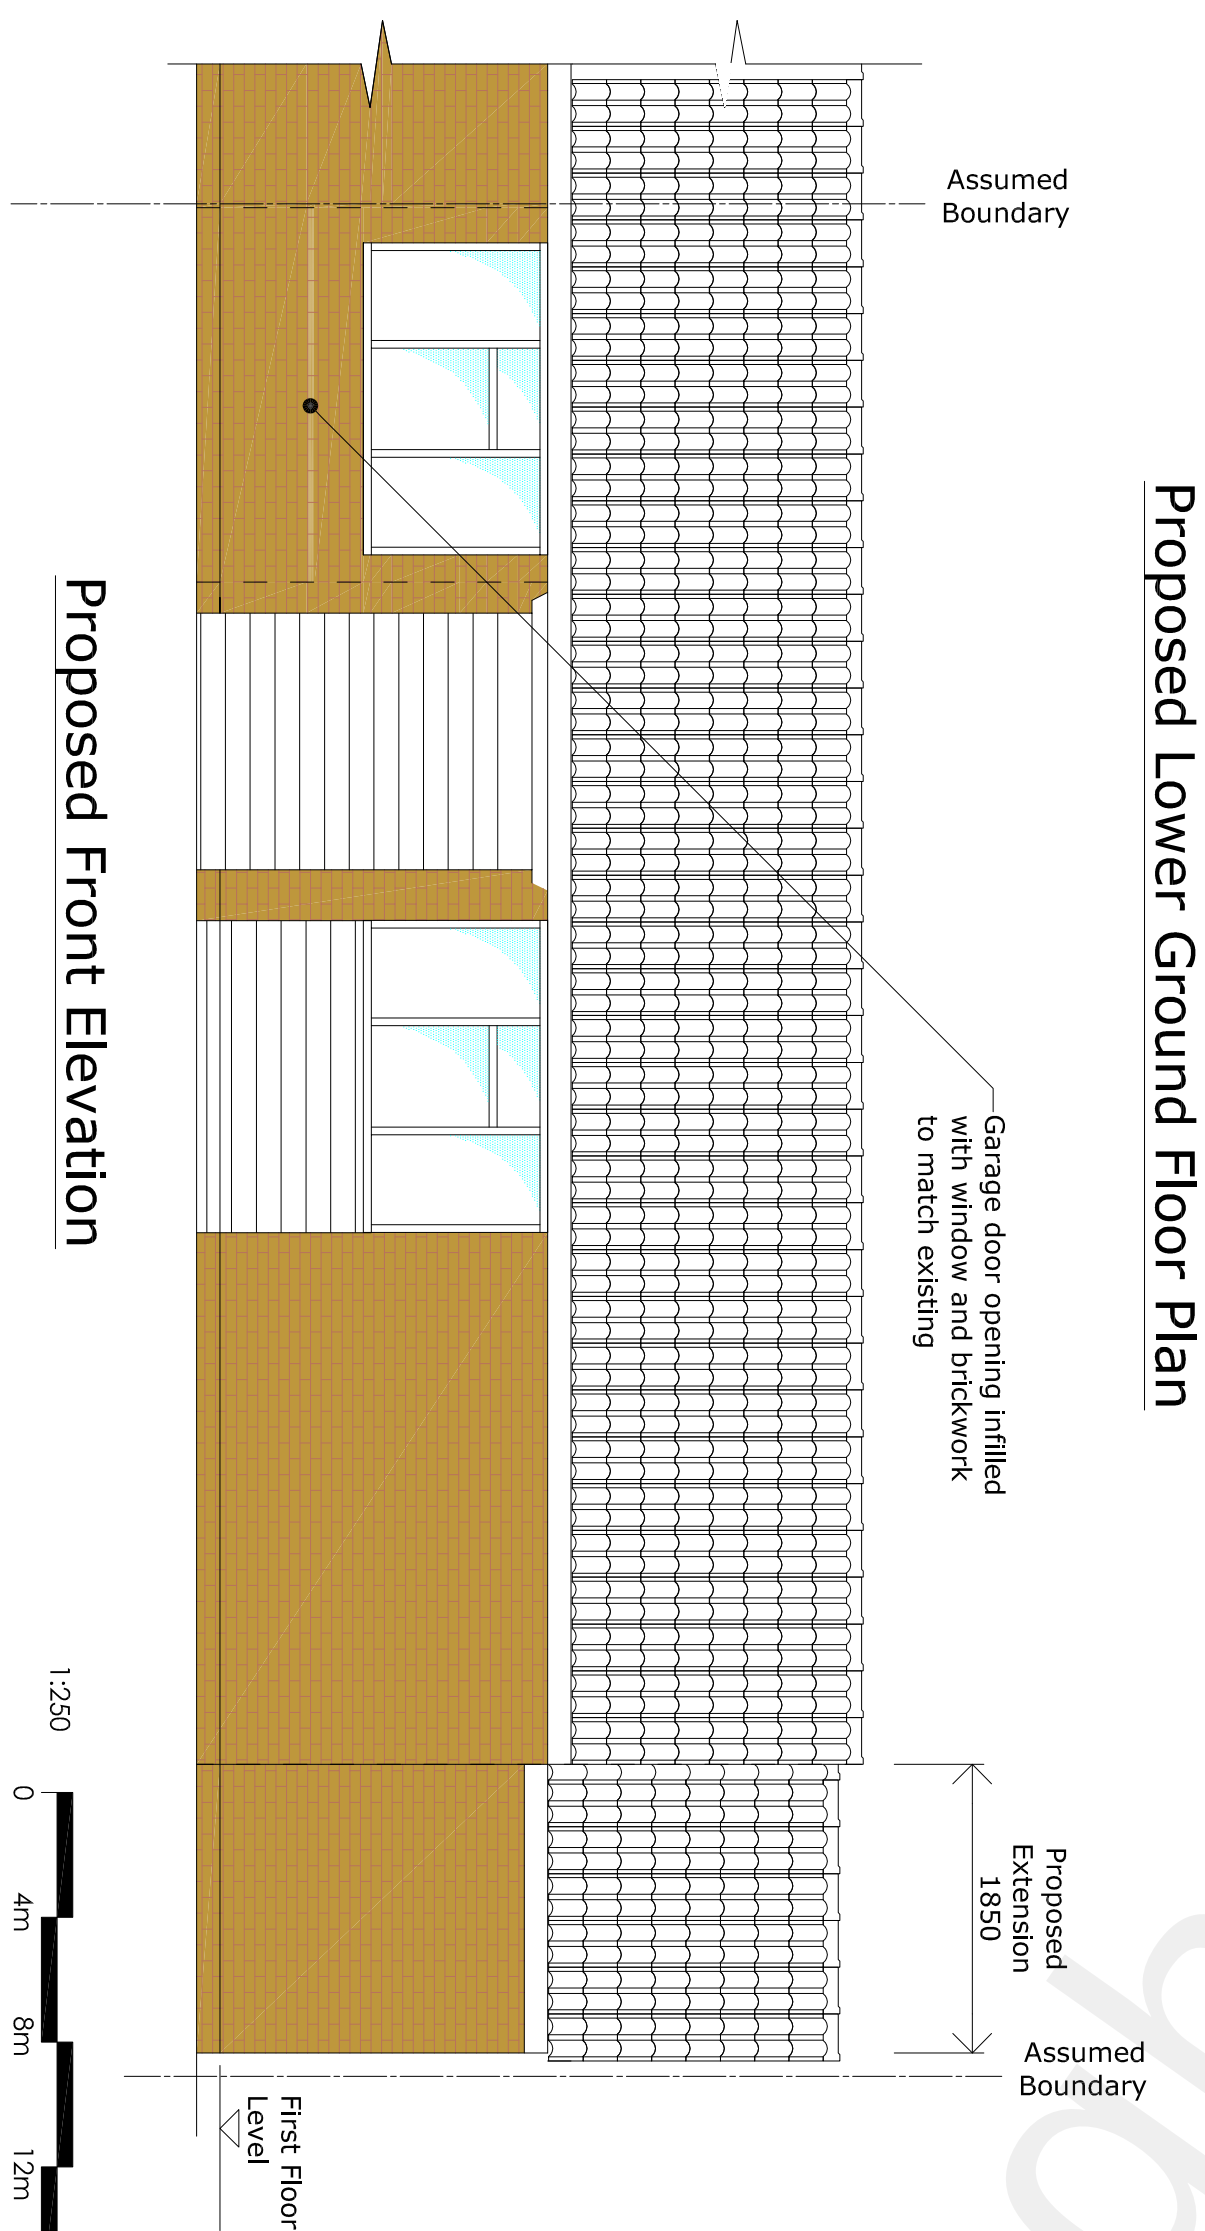
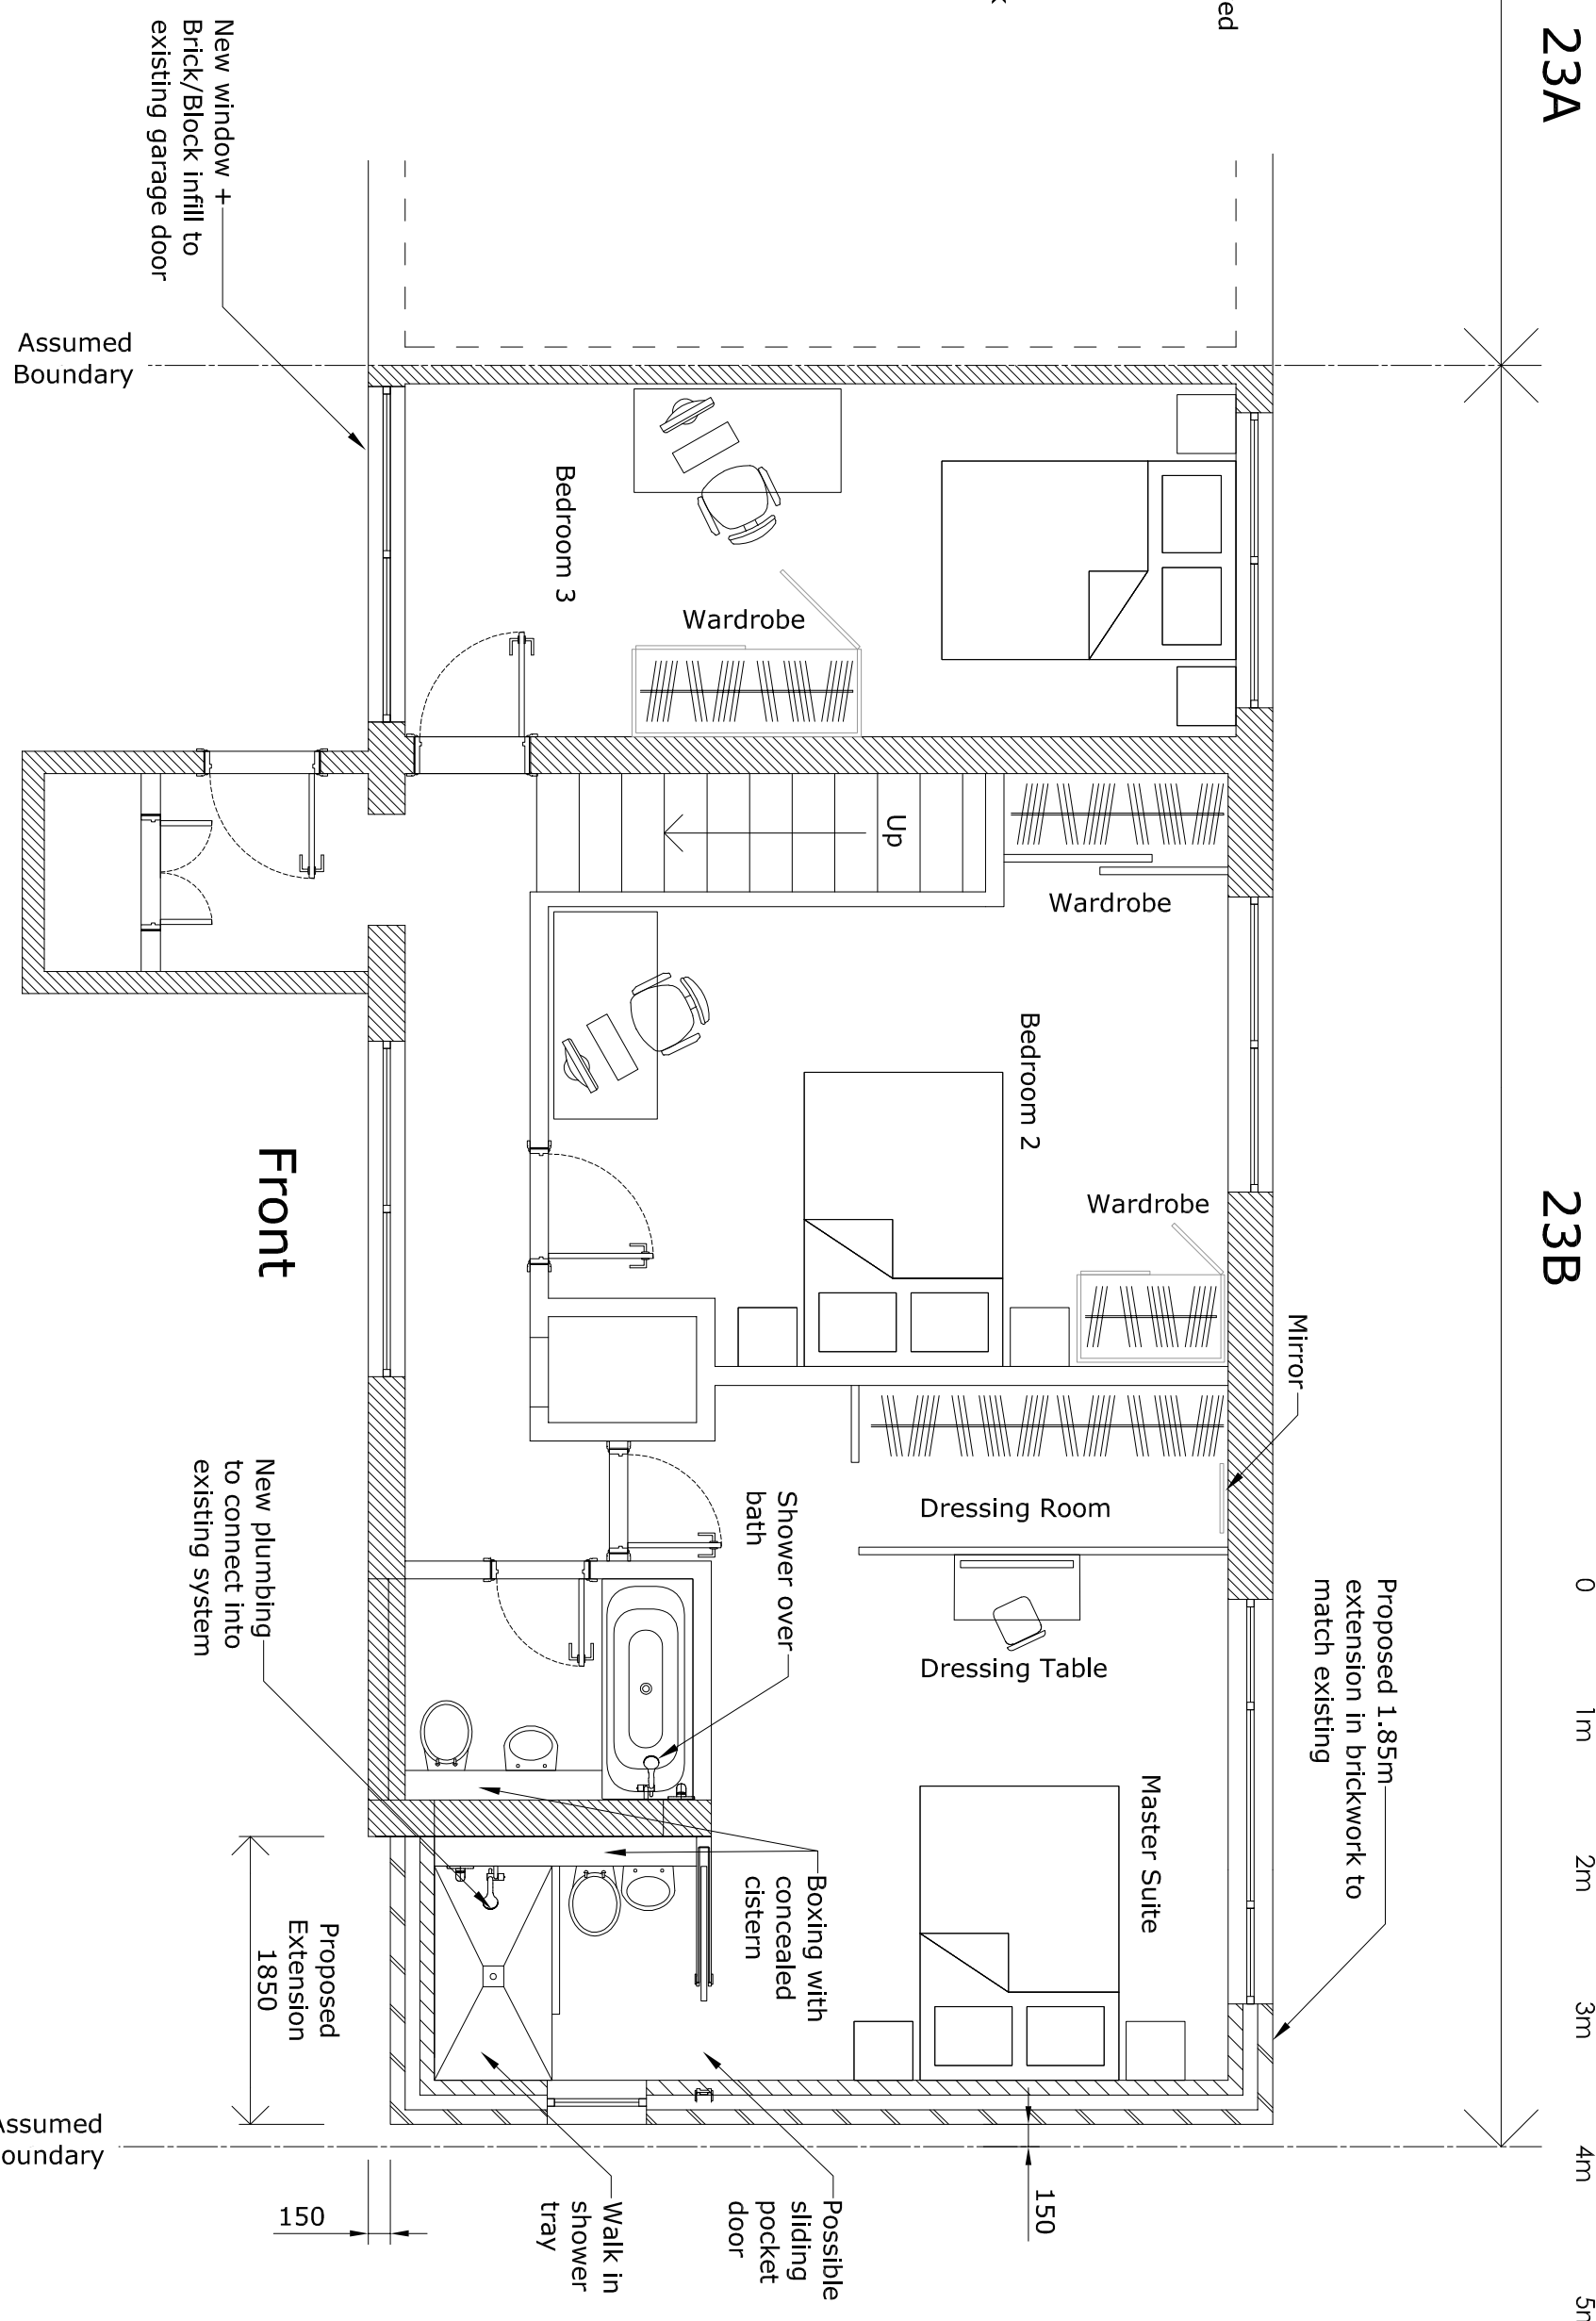


1. Scale for Planning purposes only
2. Work to figured dimensions only.
3. All dimensions are in millimetres (mm) and levels in metres (m).

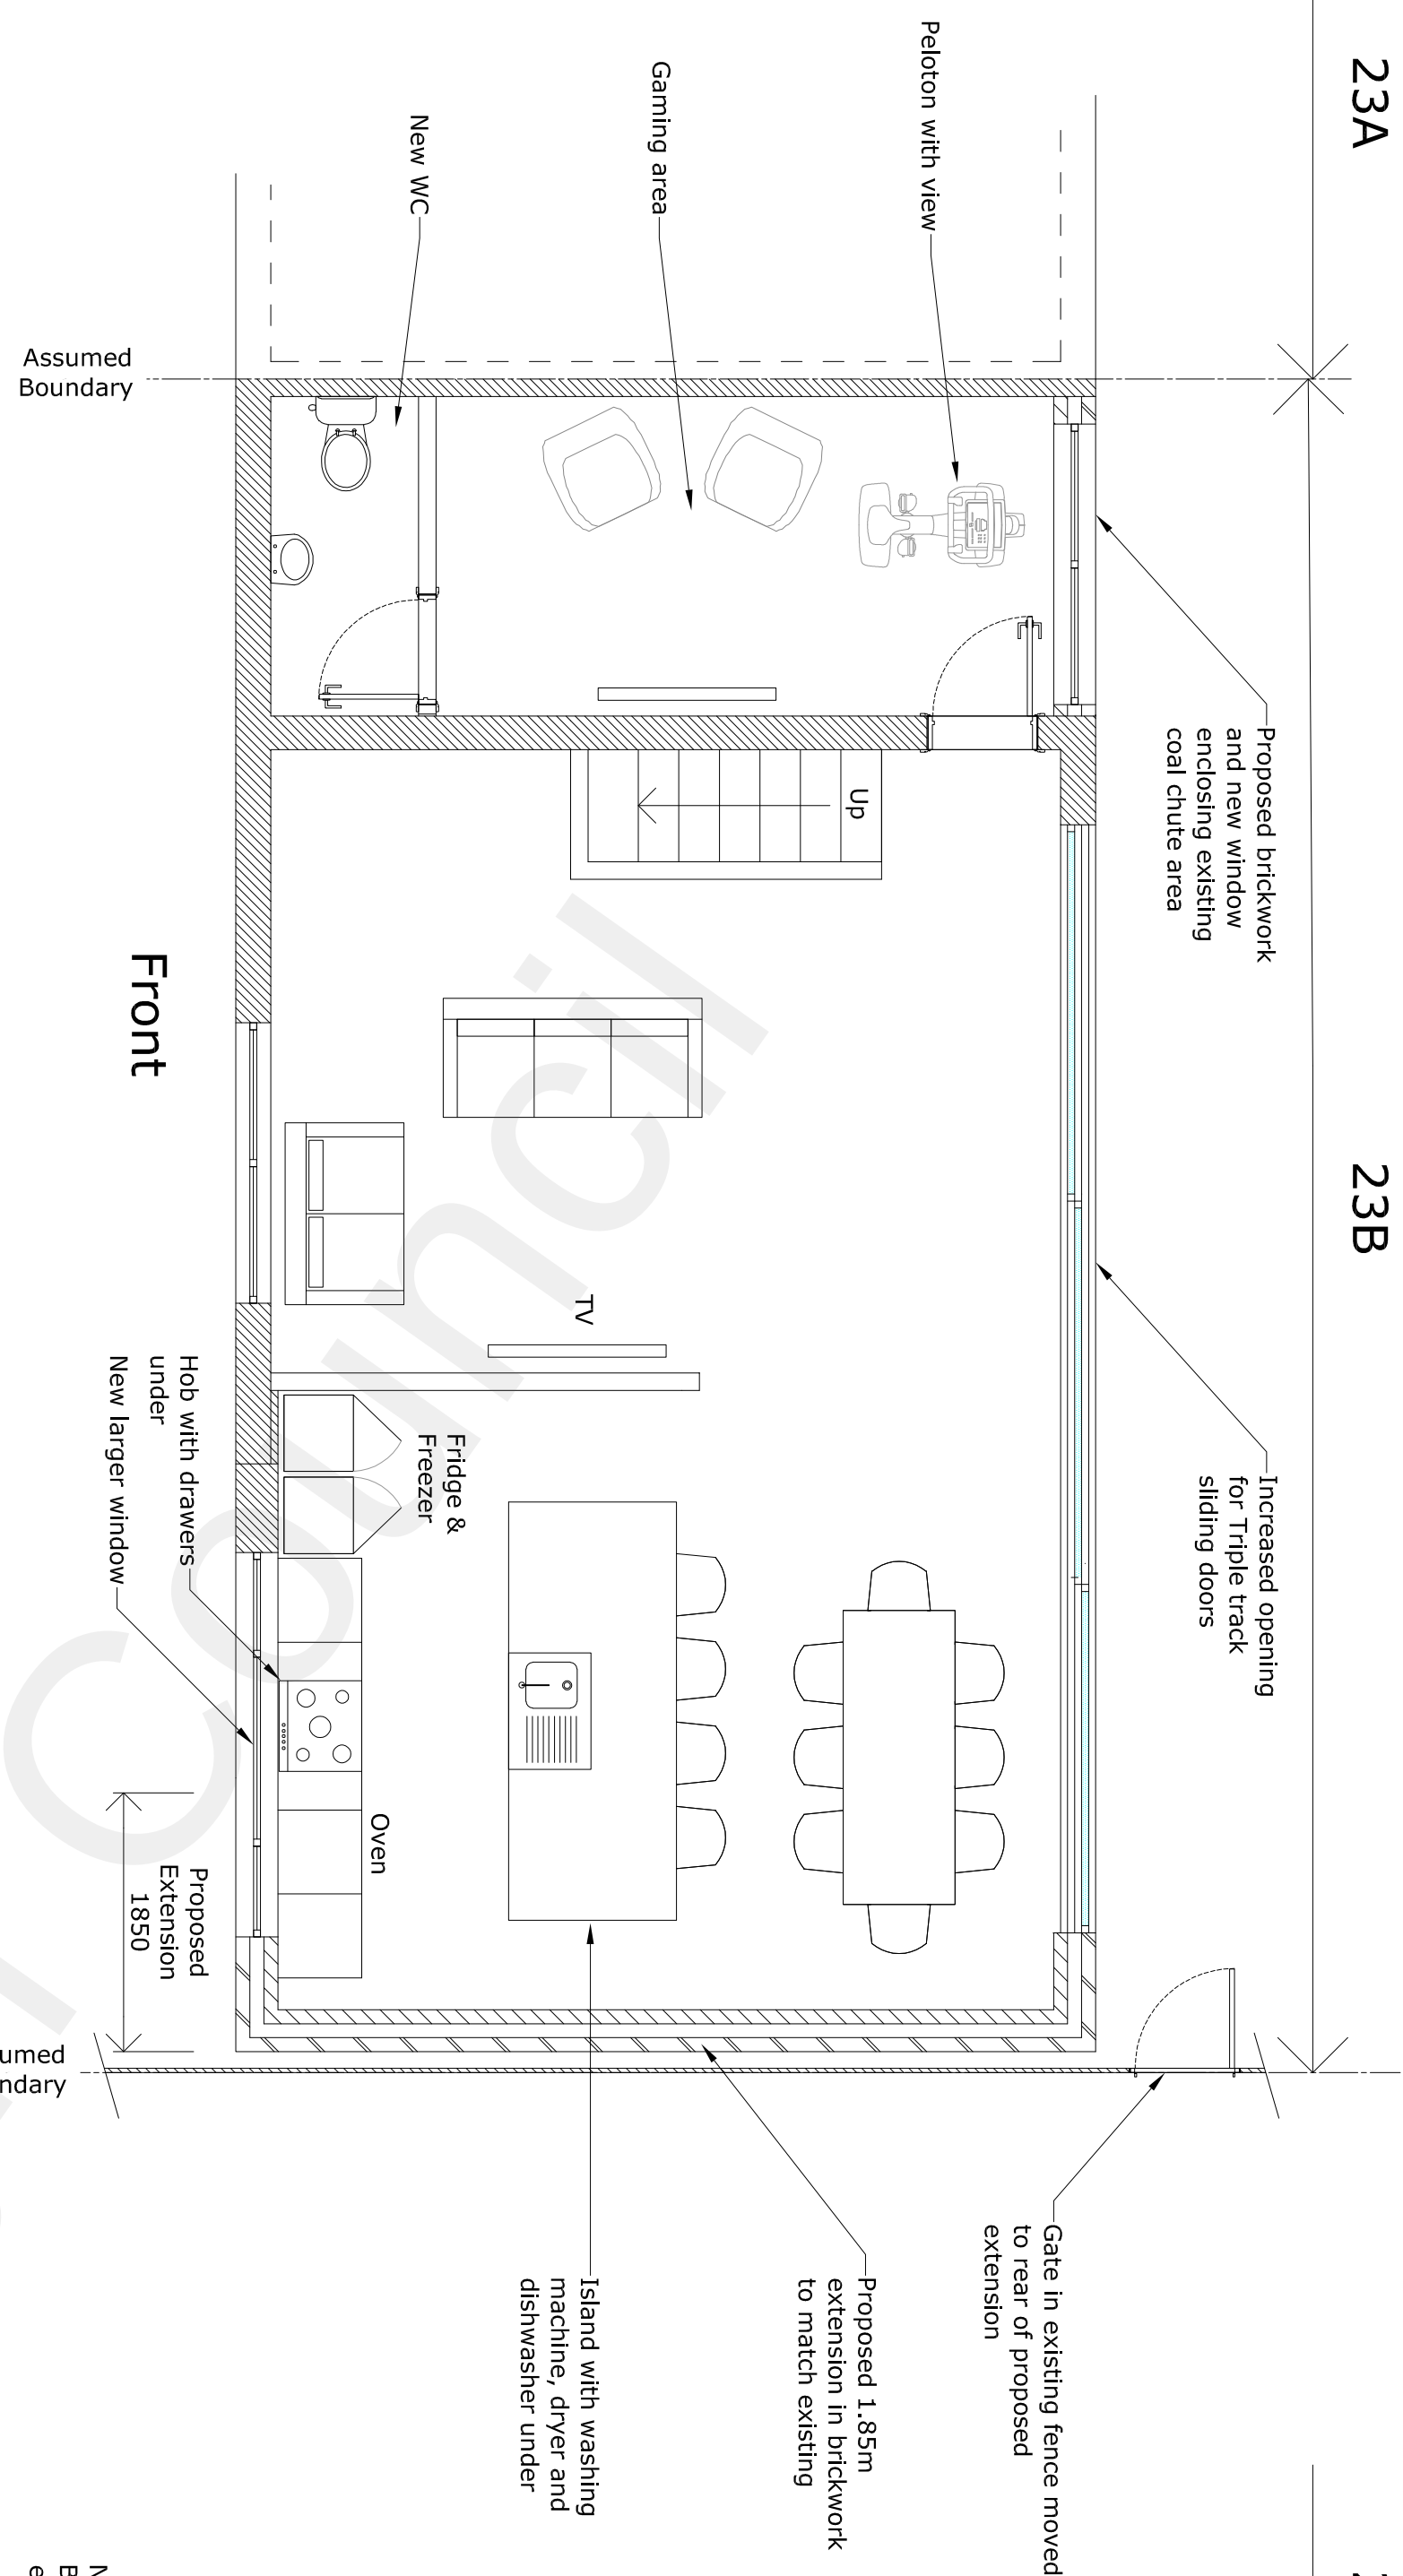

Rev.	Issued	Date	By
-	-	-	-

PRELIMINARY

Client: Mr. & Mrs. Lye

Project: 23B Lyndhurst Way
Istead Rise
Kent. DA13 9EN

Drawing Title:
Proposed

Scale: 1:50	@ A1	Date: Jul. '21	Drawn: AG	Chk'd:
Job No:		Dwg No:		Rev:
		02		E