
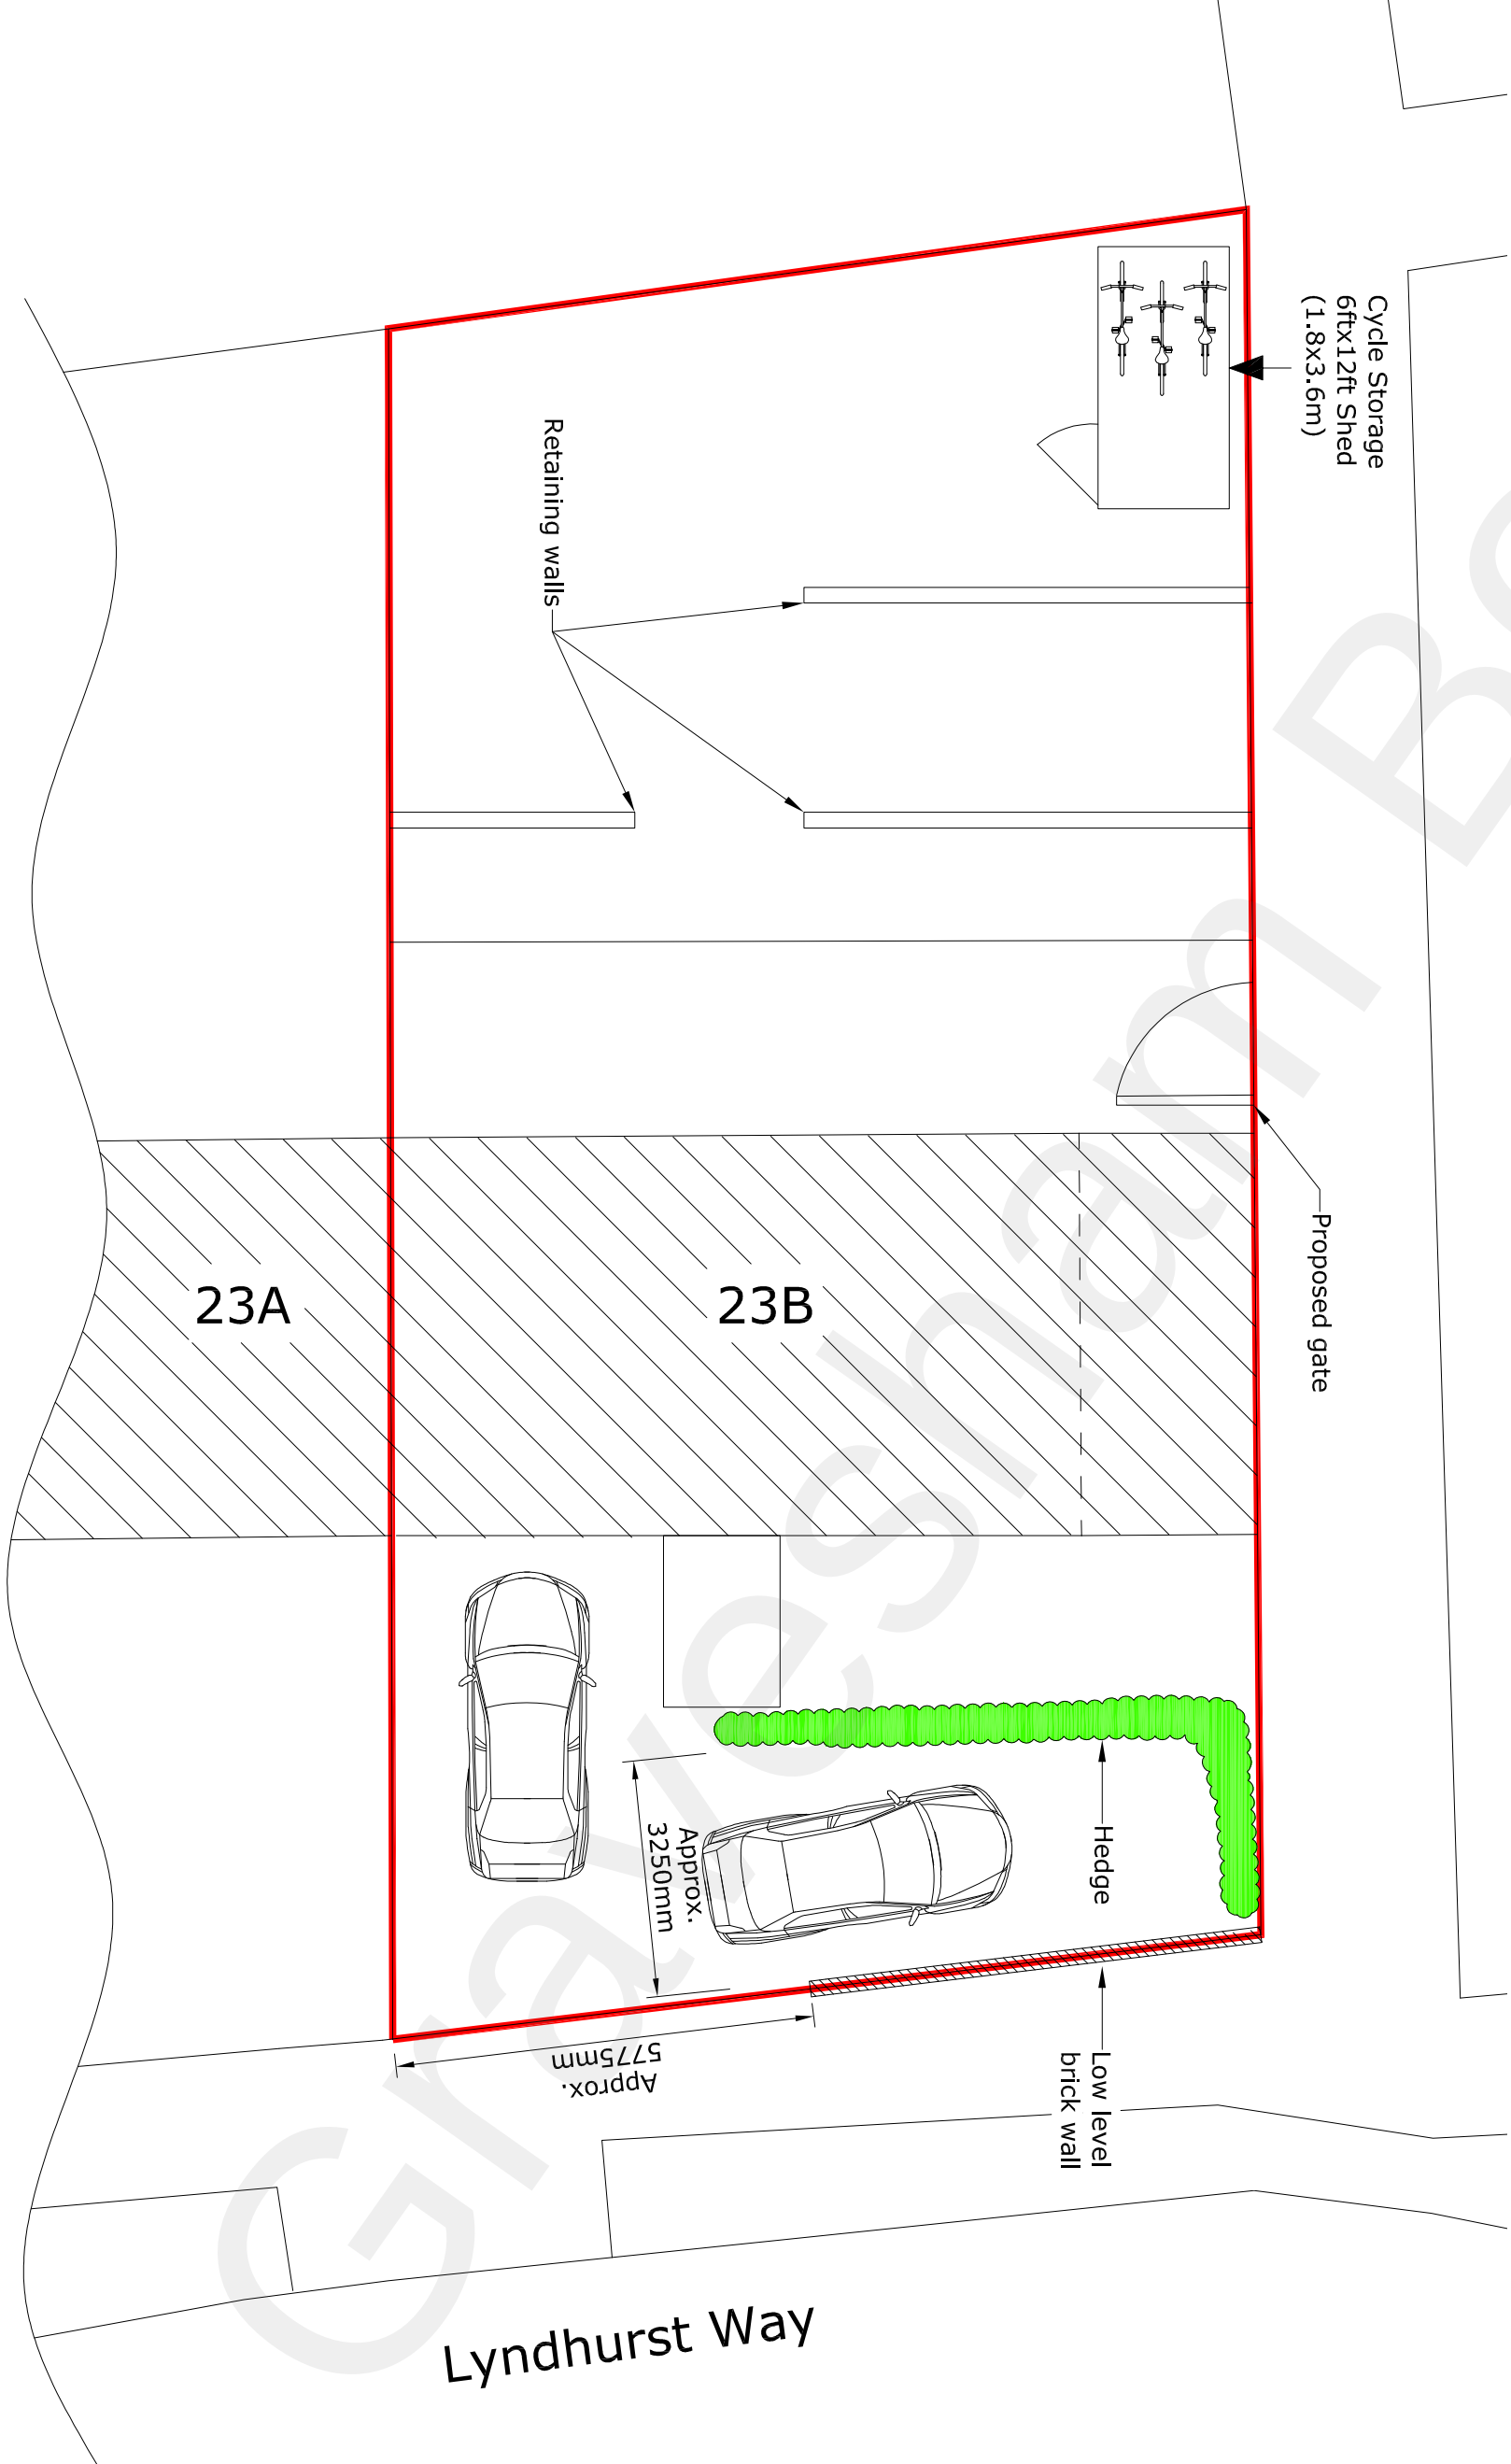
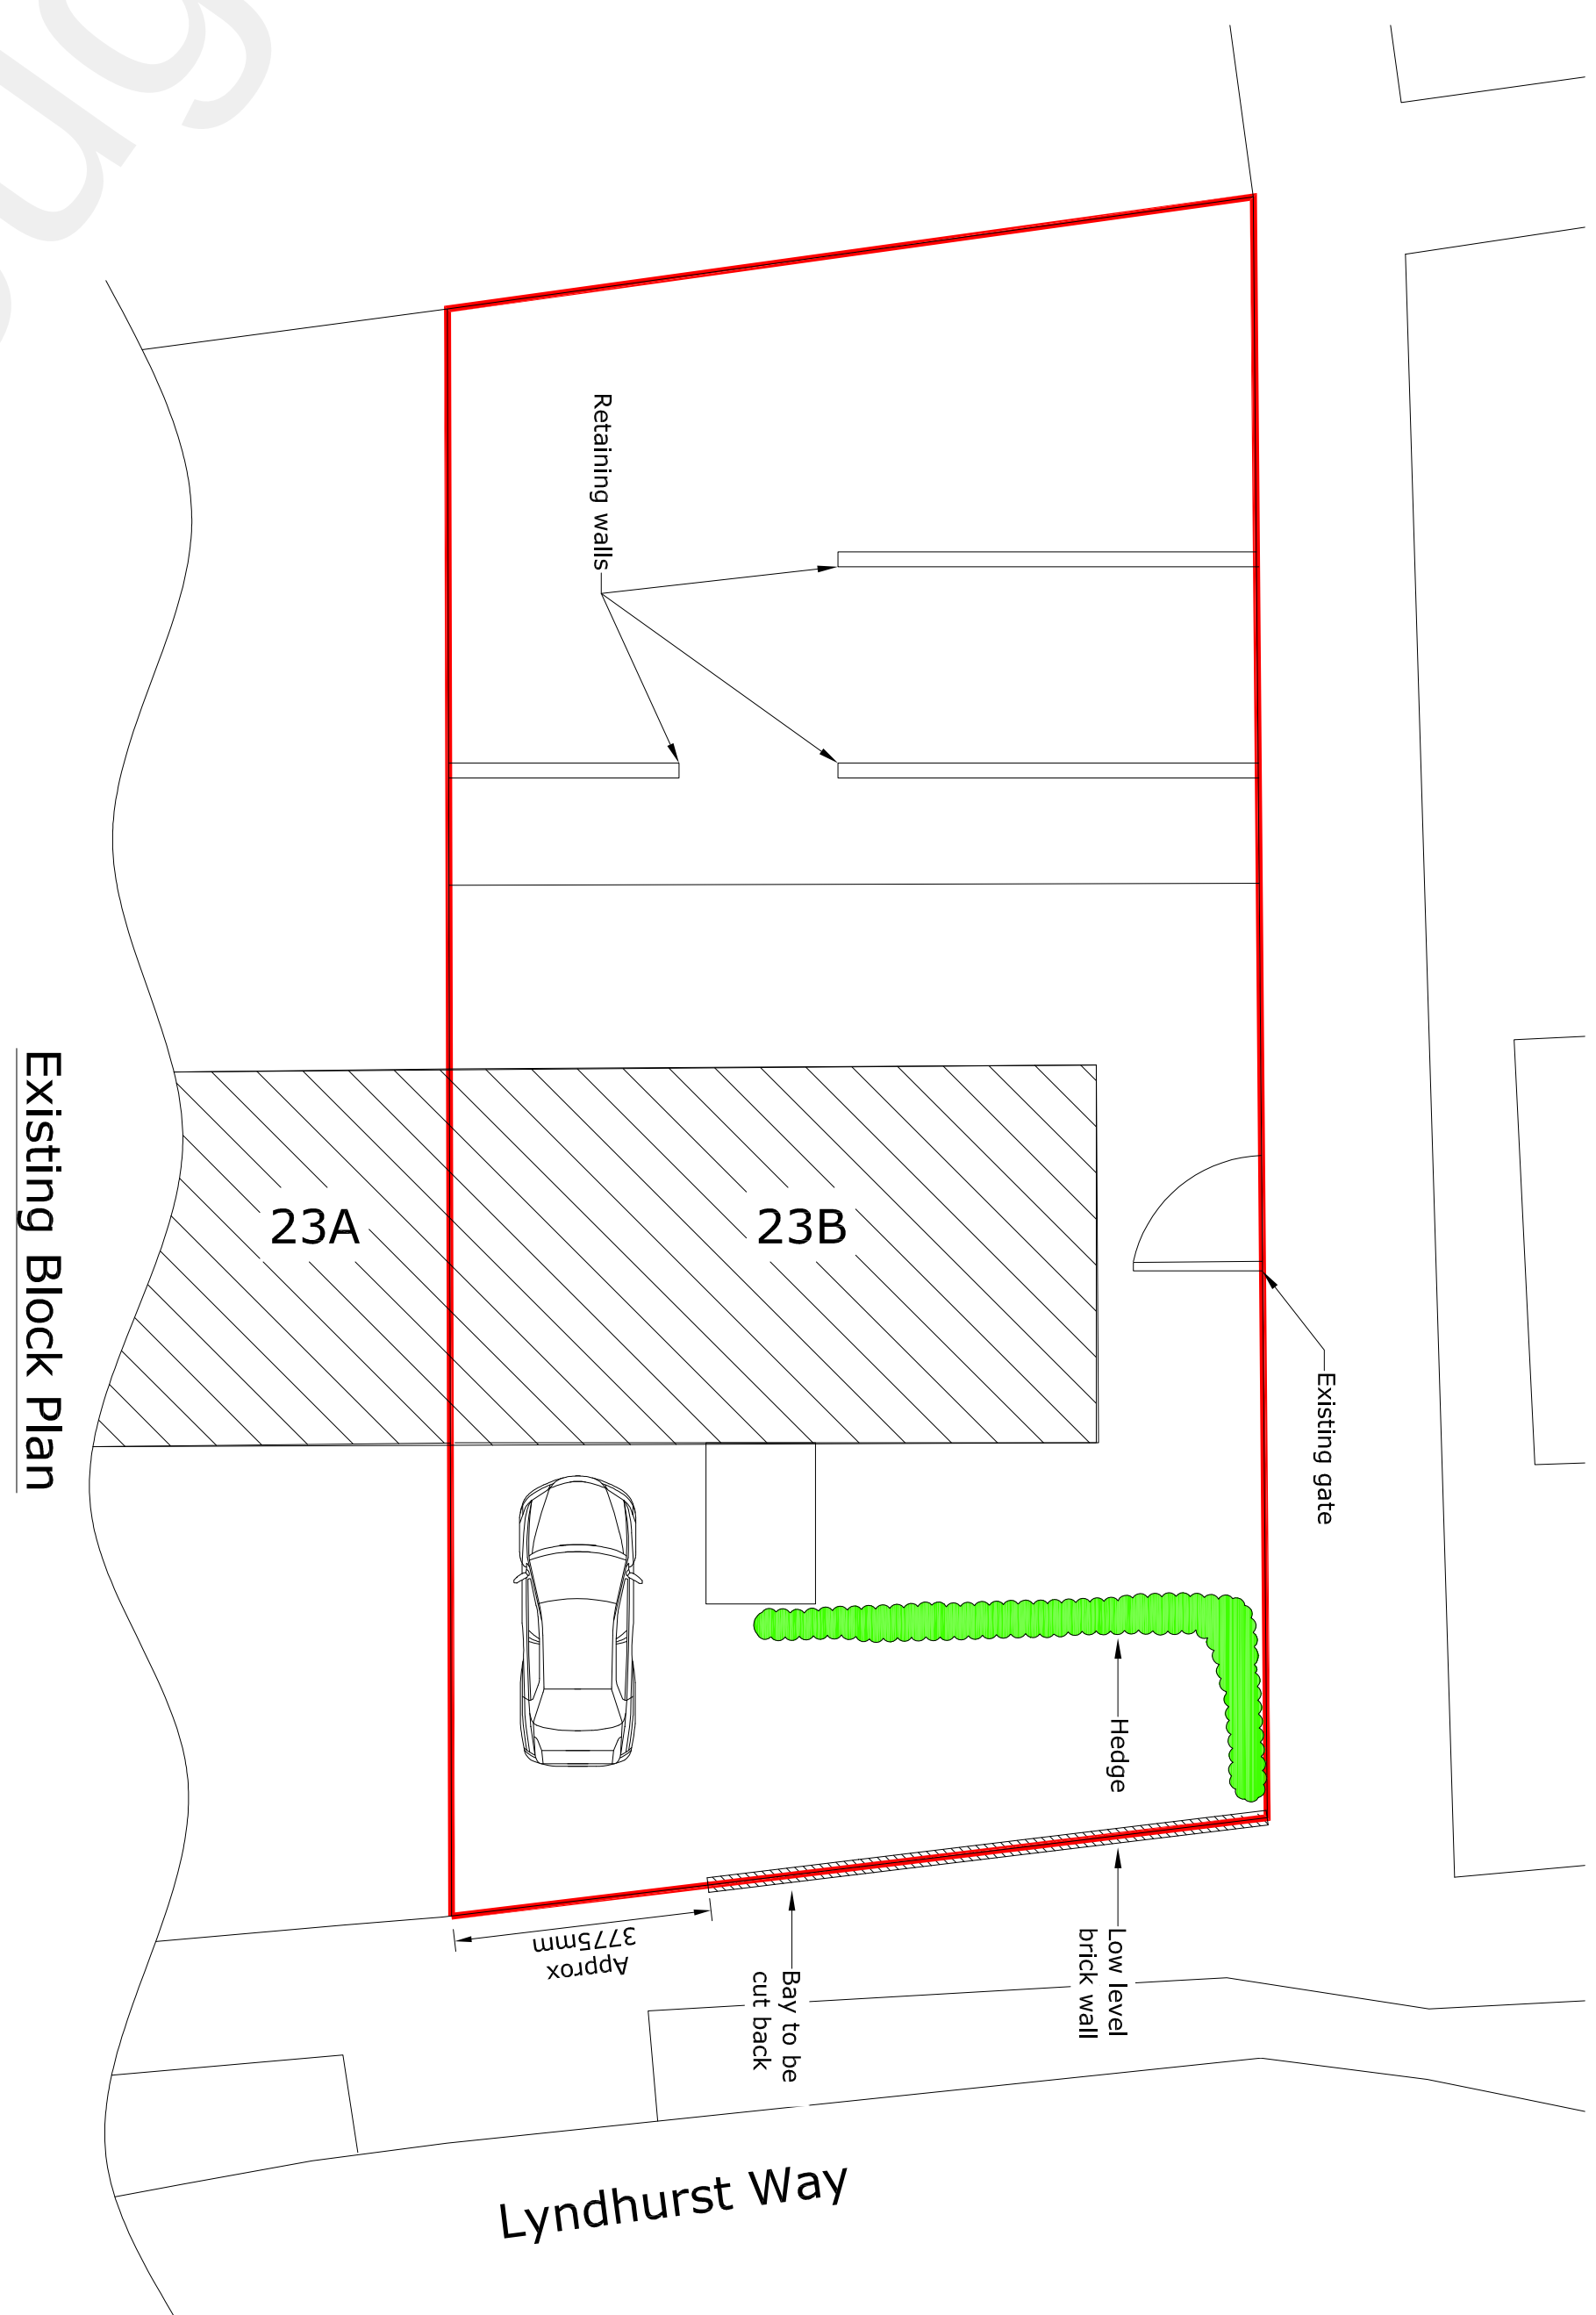
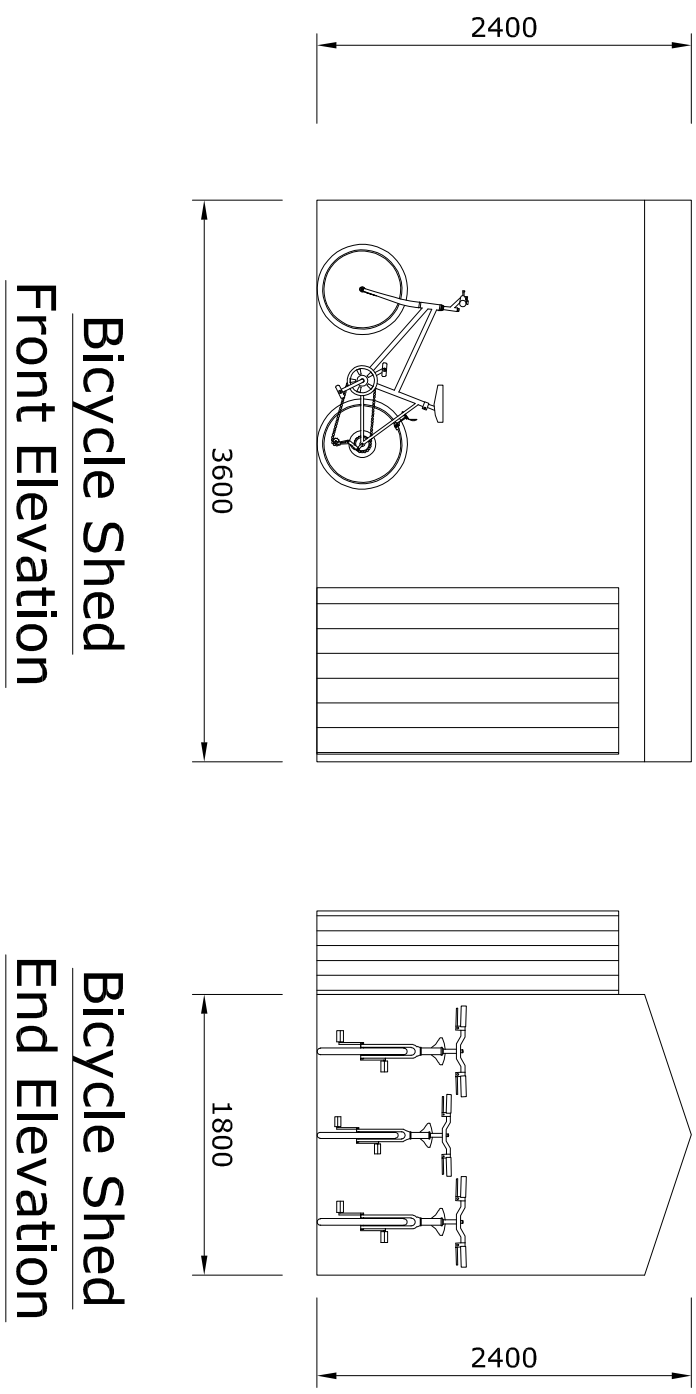
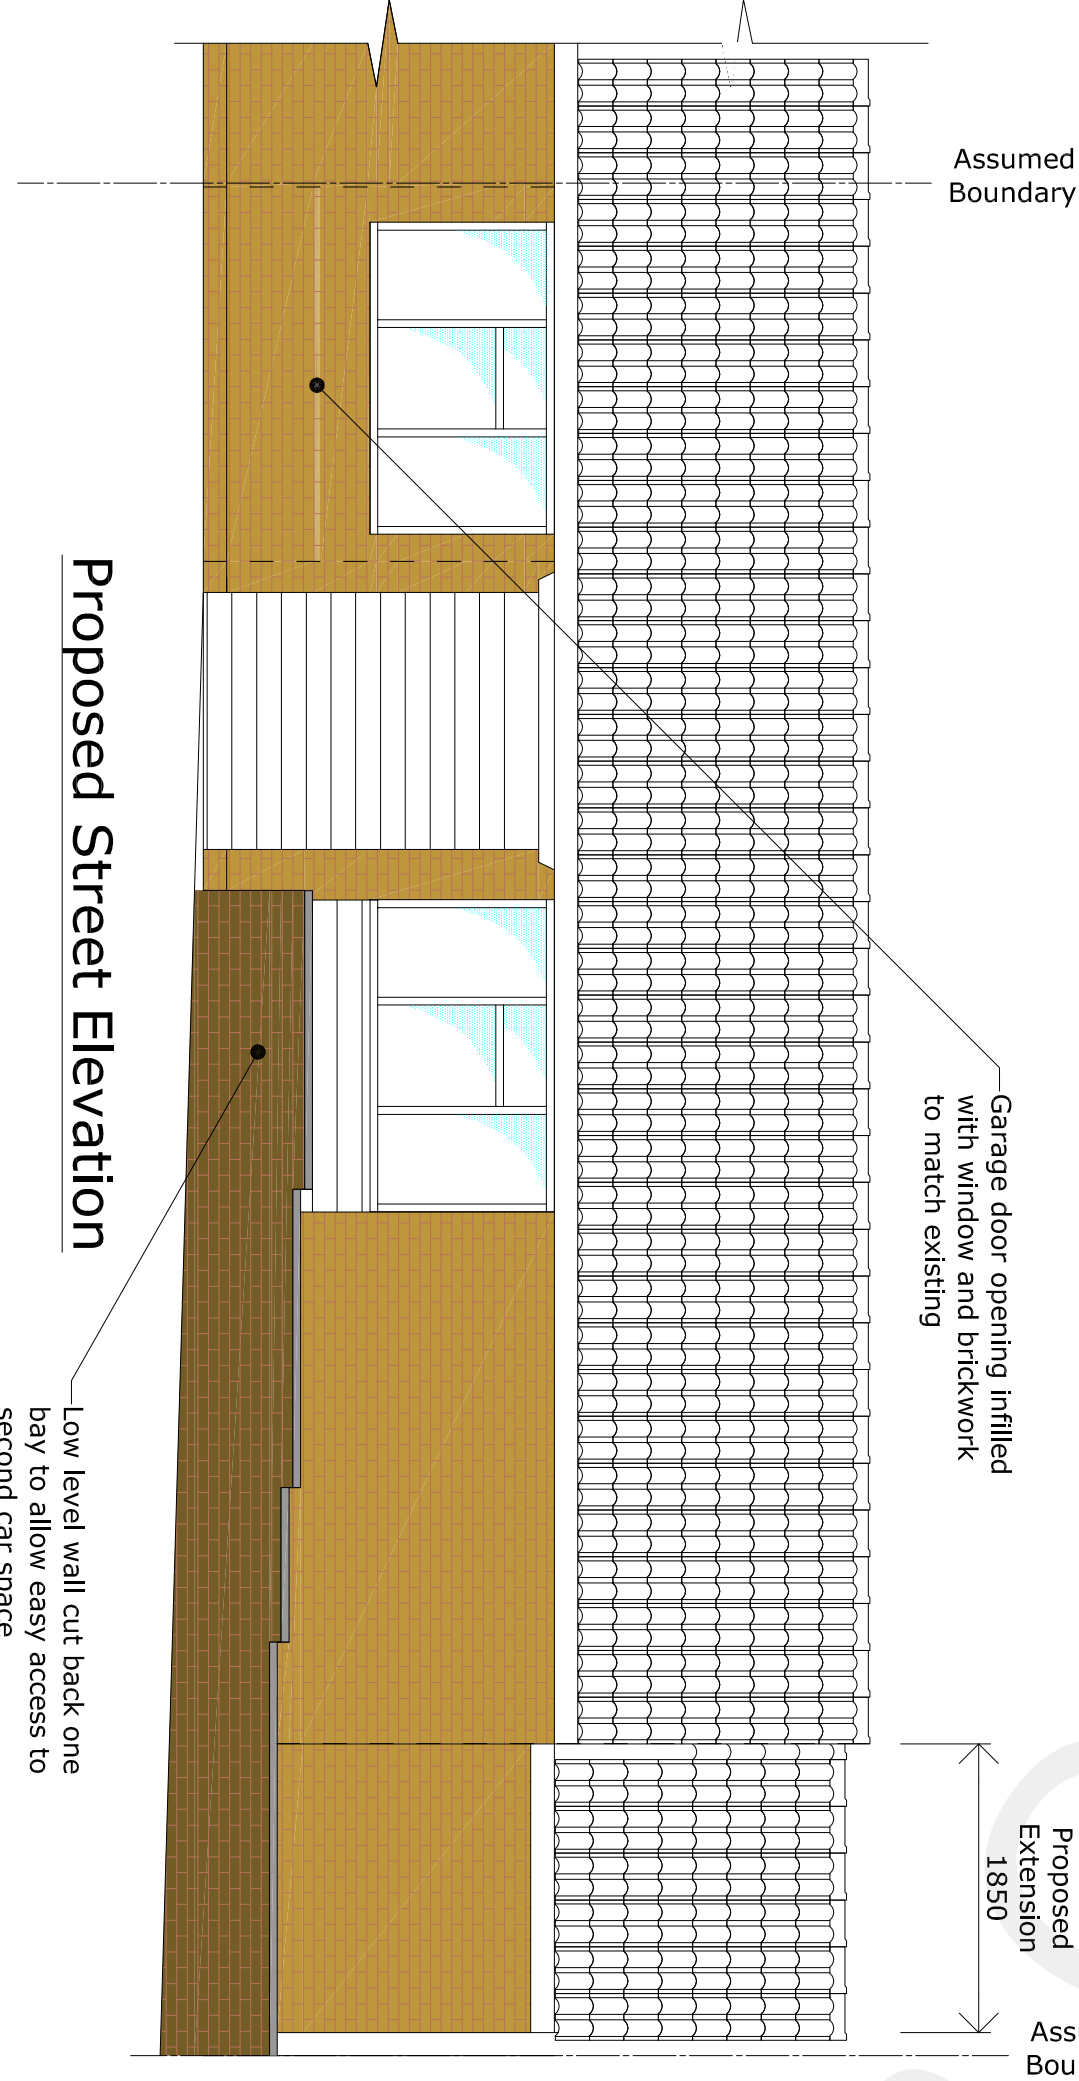


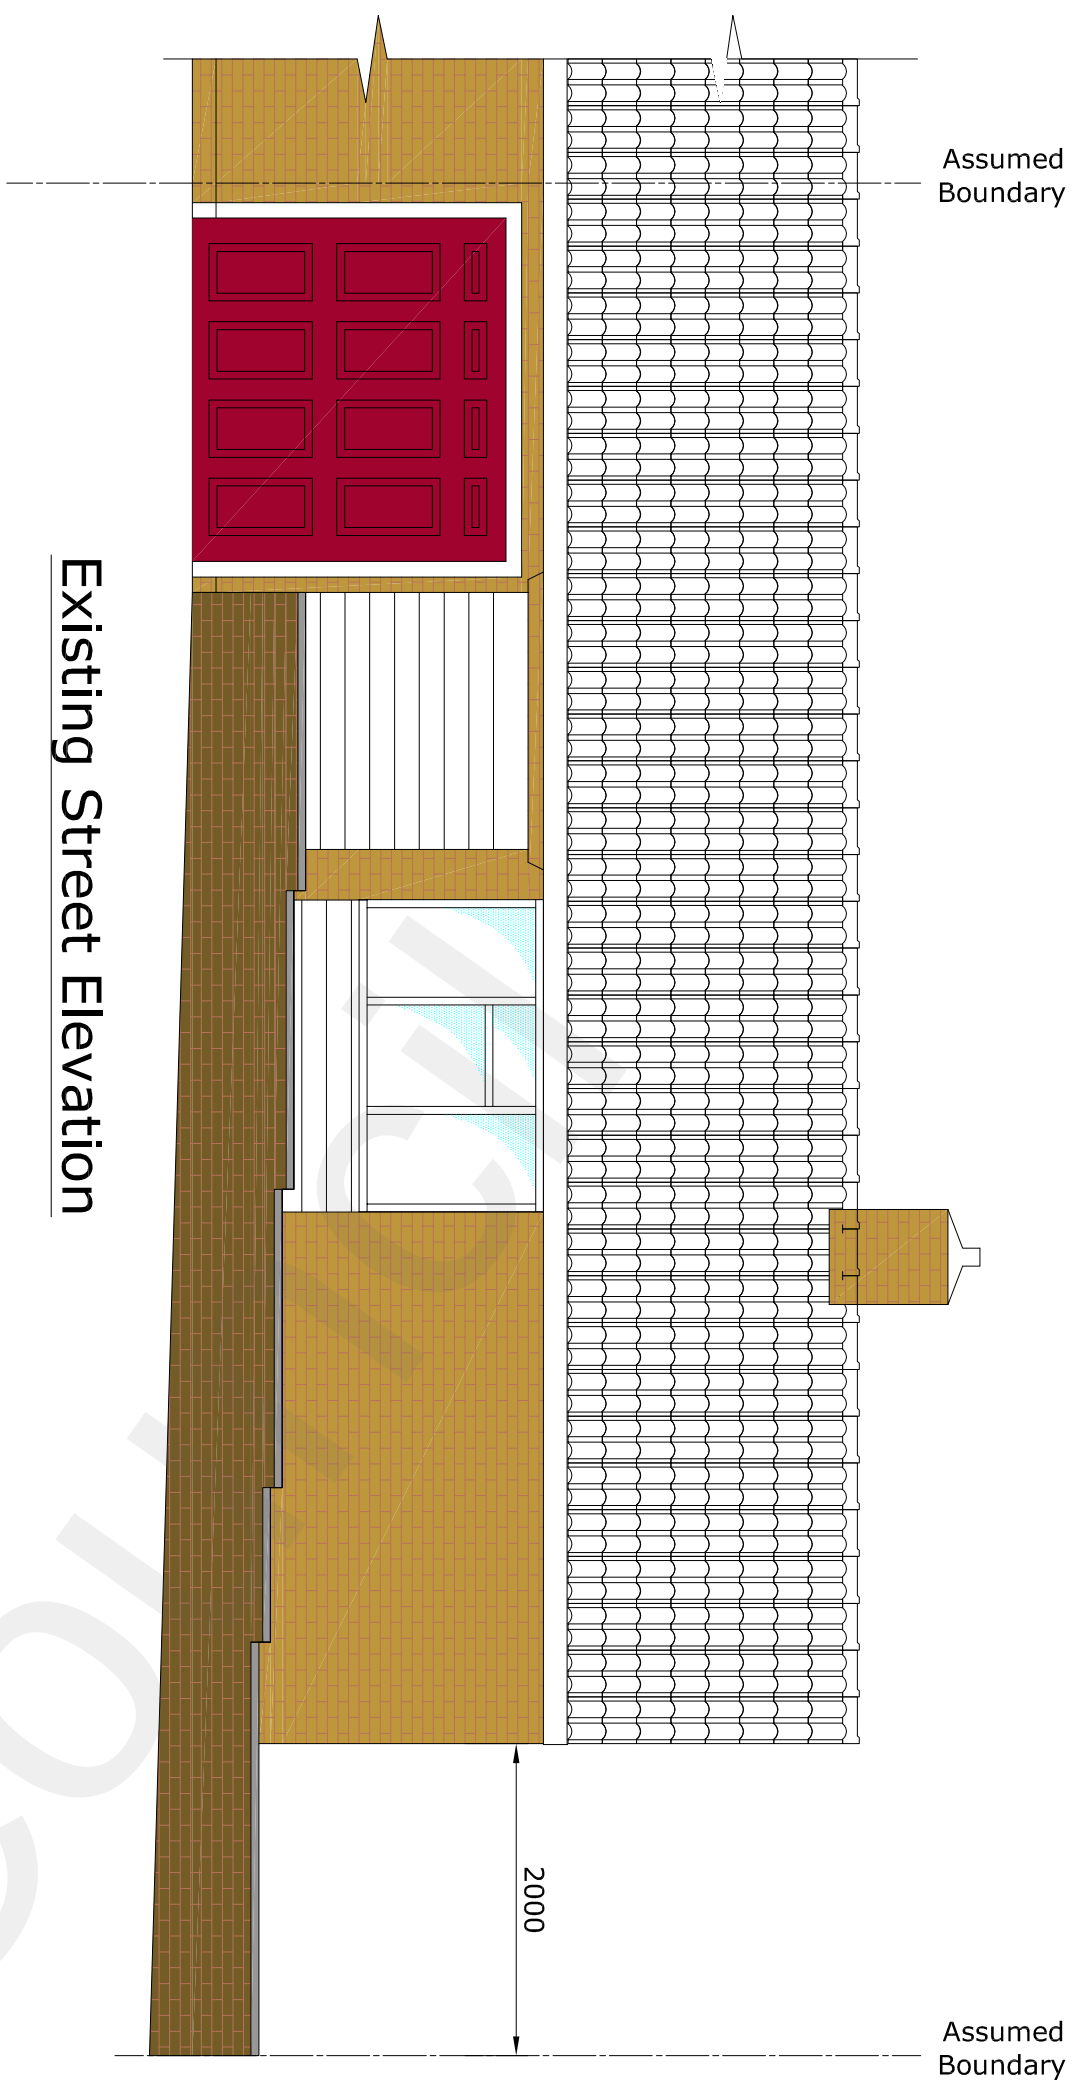

- General Notes**
- Scale for planning purposes only
 - Work to figured dimensions only.
 - All dimensions are in millimetres (mm) and levels in metres (m).

Rev.	Notes	Date	By	Chkd
A	Cycle Storage updated	25.10.21		

PRELIMINARY

Client:
Mr. & Mrs. Lye

Project:
23B Lyndhurst Way
Istead Rise
Kent. DA13 9EN

Drawing Title:
Block Plans

Scale: 1:20 @ A1 Date: Oct '21 Drawn: AG
Job No: 05
Rev: B