




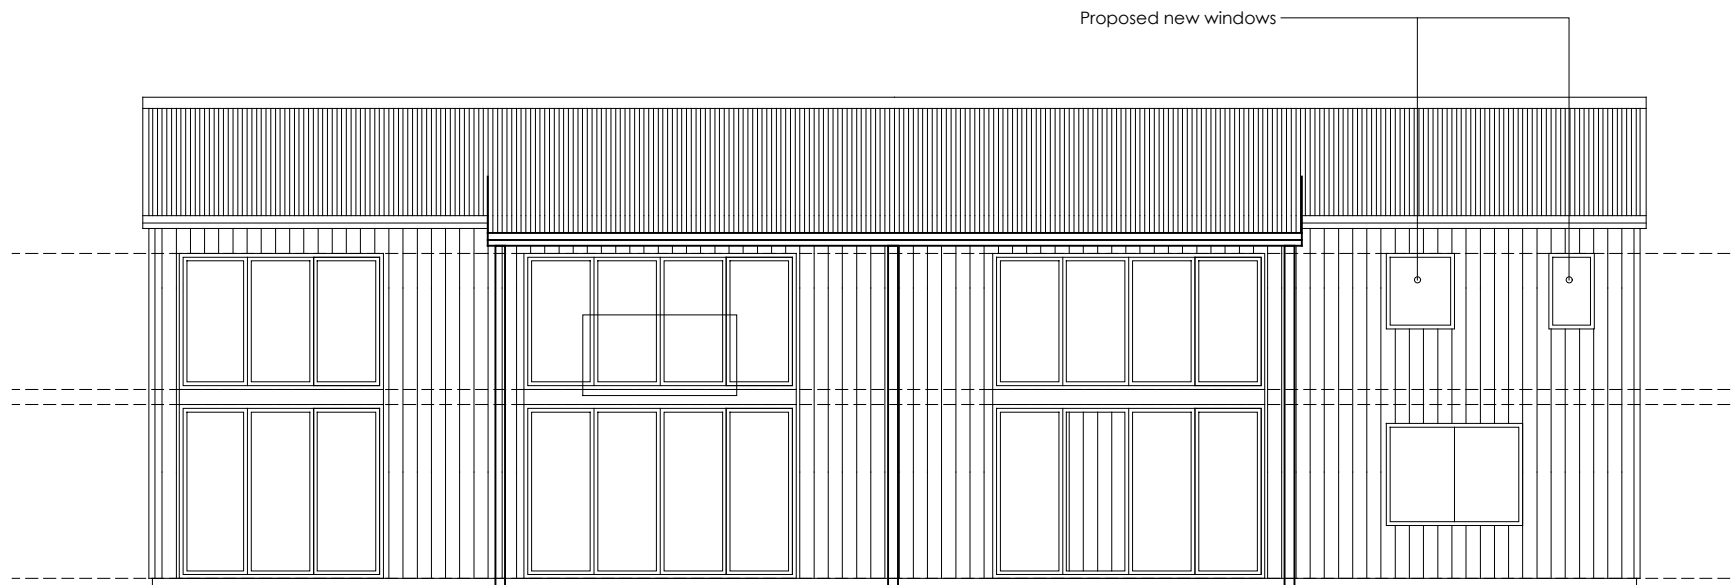


NORTH

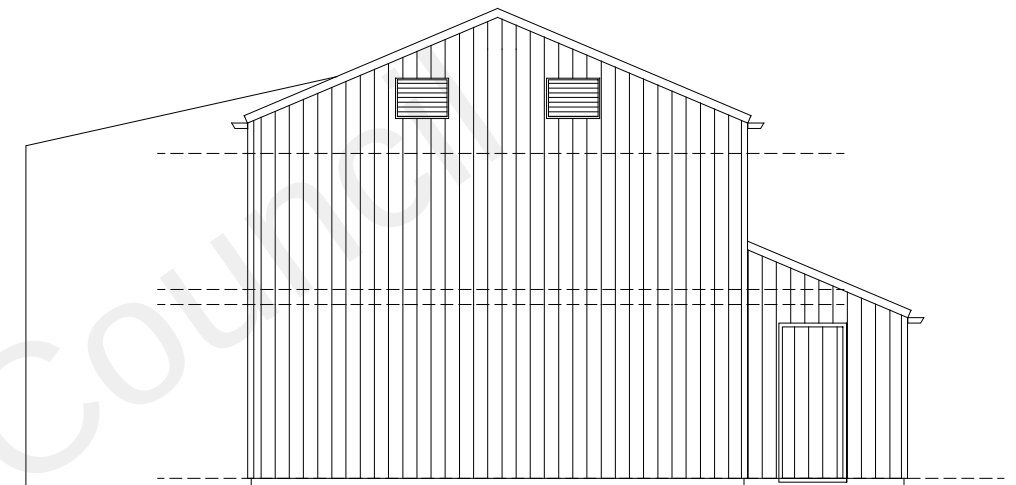


WEST

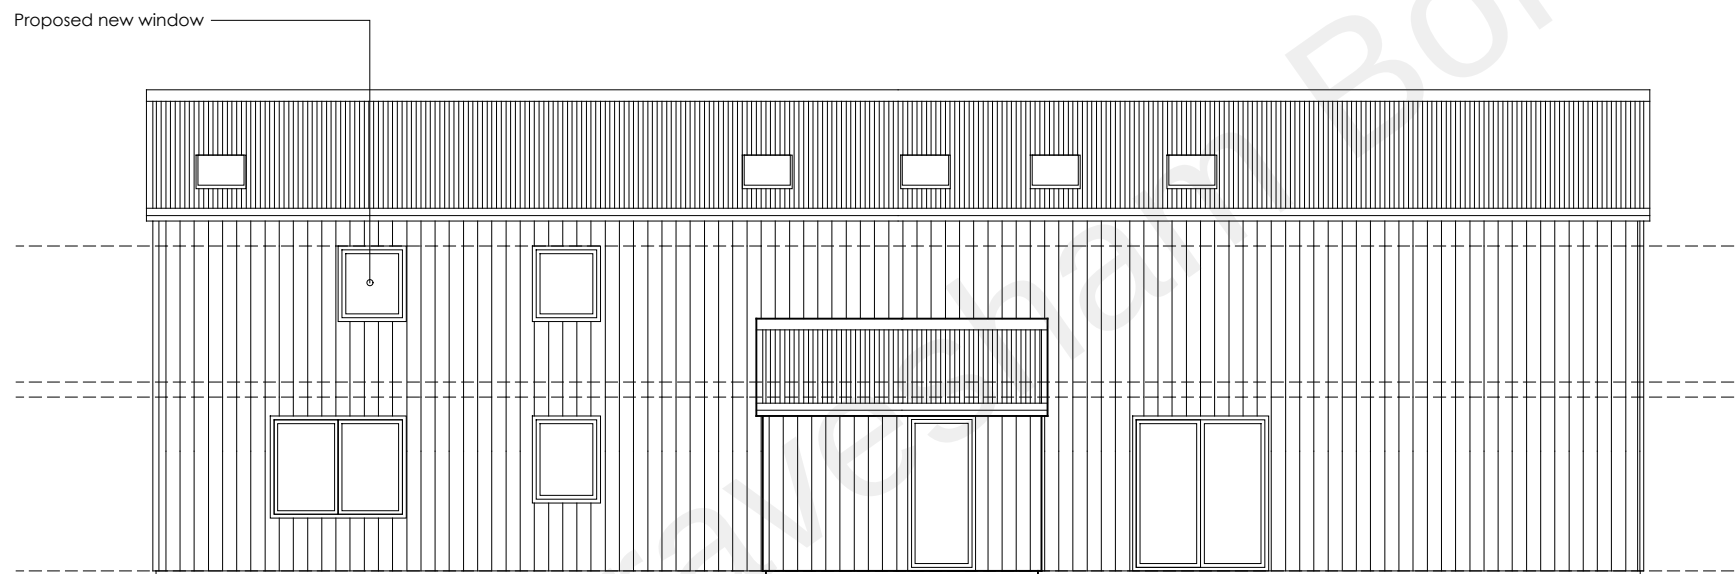

SOUTH

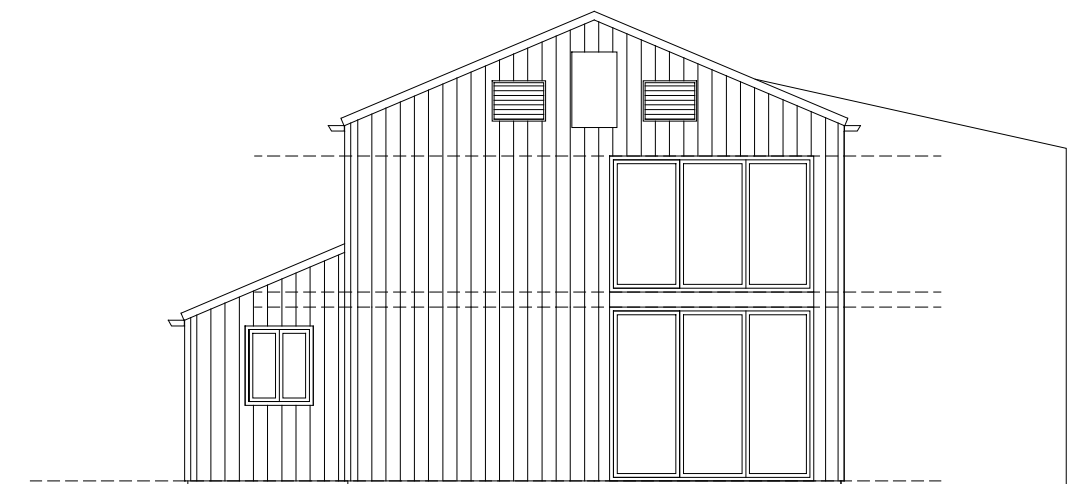

EAST

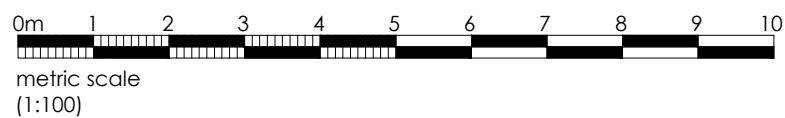

MARSHALL CARLEY ARCHITECTS Ltd
Tyled Cottage, School Hill, Lamberhurst, Kent. TN3 8DQ
Tel: 07718 122255.

Rev: C2 - Scale bar added and proposed new windows identified

Client: MR & MRS N HARRIGAN

Project: Proposed Barn Conversion to Dwelling
Whitehouse Farm
Higham
Kent. ME3 7JH

Title: Proposed Elevations

Scale: 1:100 @ A3 / 1:50 @ A1 Date: SEP 2021 Drawn: TM

Dwg. No: 21_286 - 103 Rev: C2