



©2020 Cellnex
All rights reserved. No part of this publication may be reproduced, stored in a retrieval system or transmitted in any form or by any means (Electronic, Mechanical, Photocopying, Recording or otherwise), without the prior written consent of the Company.

NOTES

BASED UPON ORDNANCE
SURVEY DIGITAL DATA
WITH THE PERMISSION OF
THE CONTROLLER OF HIS
MAJESTY'S STATIONERY
OFFICE, © CROWN
COPYRIGHT. LICENCE NO.
AC0000806982

O.S. LANDRANGER MAP
No. 177

5	COL.MOD.UK.0004000 LOCATION PLAN	16/12/24	GBC	GBC
4	N/A MASTER UPDATE	20/06/23	GHA	GHA
3	N/A MASTER UPDATE	18/10/22	GHA	GHA
2	N/A LEGAL PLAN	12/10/16	SH	JF
1	N/A FIRST ISSUE	03/07/15	KML	DG
ISS	REVISION	DATE	DRN	APP



CELLNEX UK
R+, 4TH FLOOR, 2 BLA GRAVE STREET, READING, RG1 1AZ
Tel. 020 4526 8553

SITE No 1490517
INN ON THE LAKE
INN ON THE LAKE HOTEL
OFF WATLING STREET (A2)
GRAVESEND
KENT
DA12 3HB

NGR TQ 67664 69820

OS GRID 567664,169820

TITLE
LOCATION PLAN



SCALE SEE DRAWING

DRAWN KML 29/06/15



APPROVED GBC 16/12/24

DRG No. Sheet 1 of 1 Rev

1490517-00-004-ML005 5

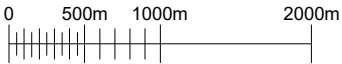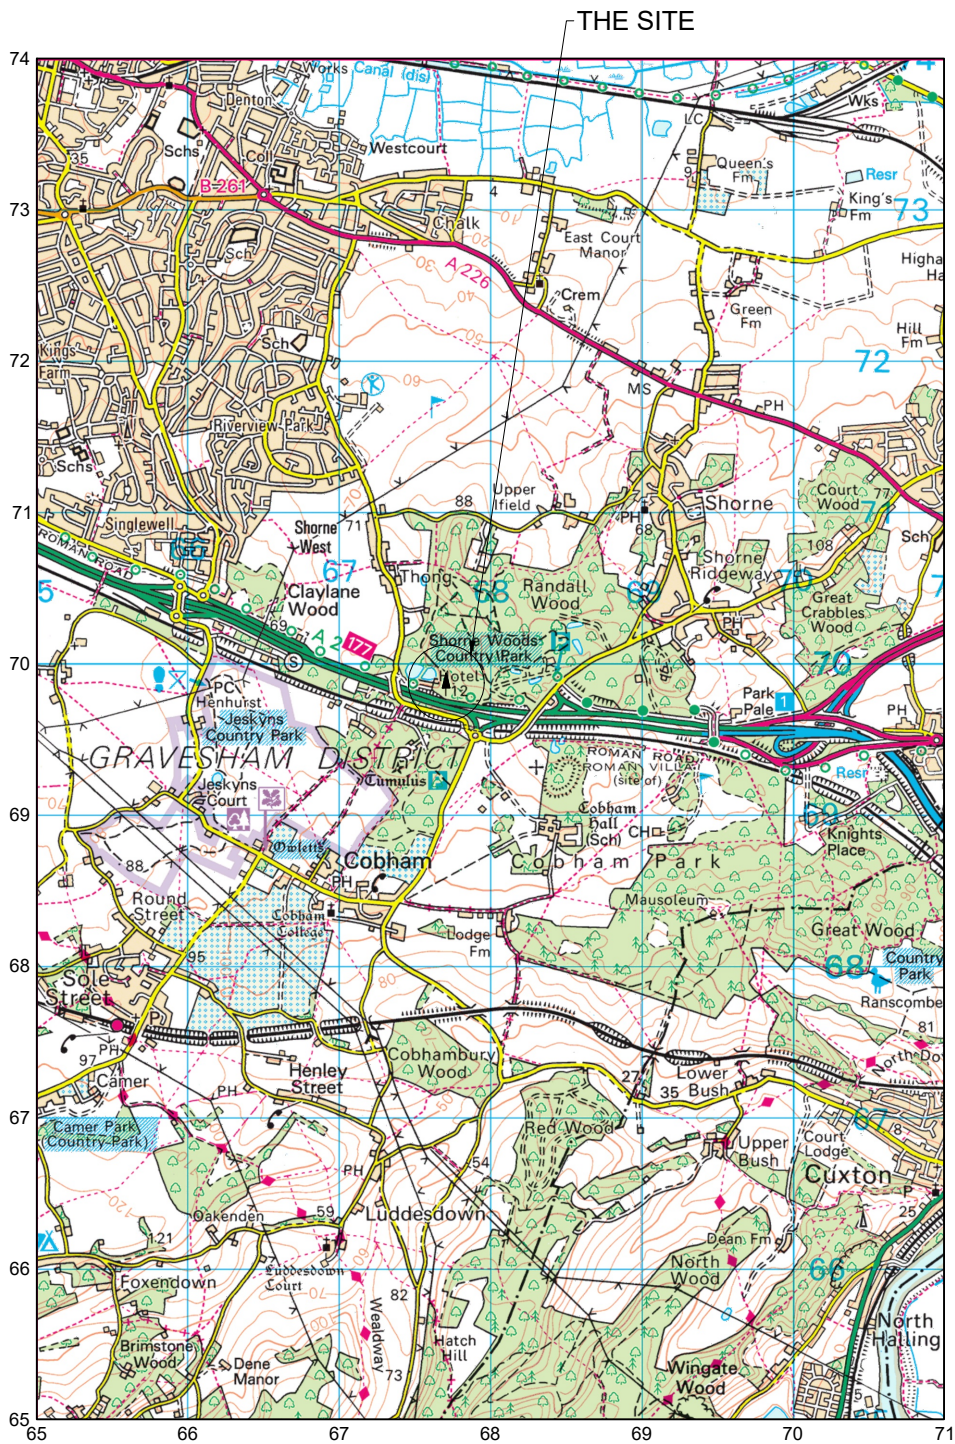

LOCATION PLAN
SCALE 1:50,000

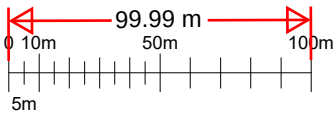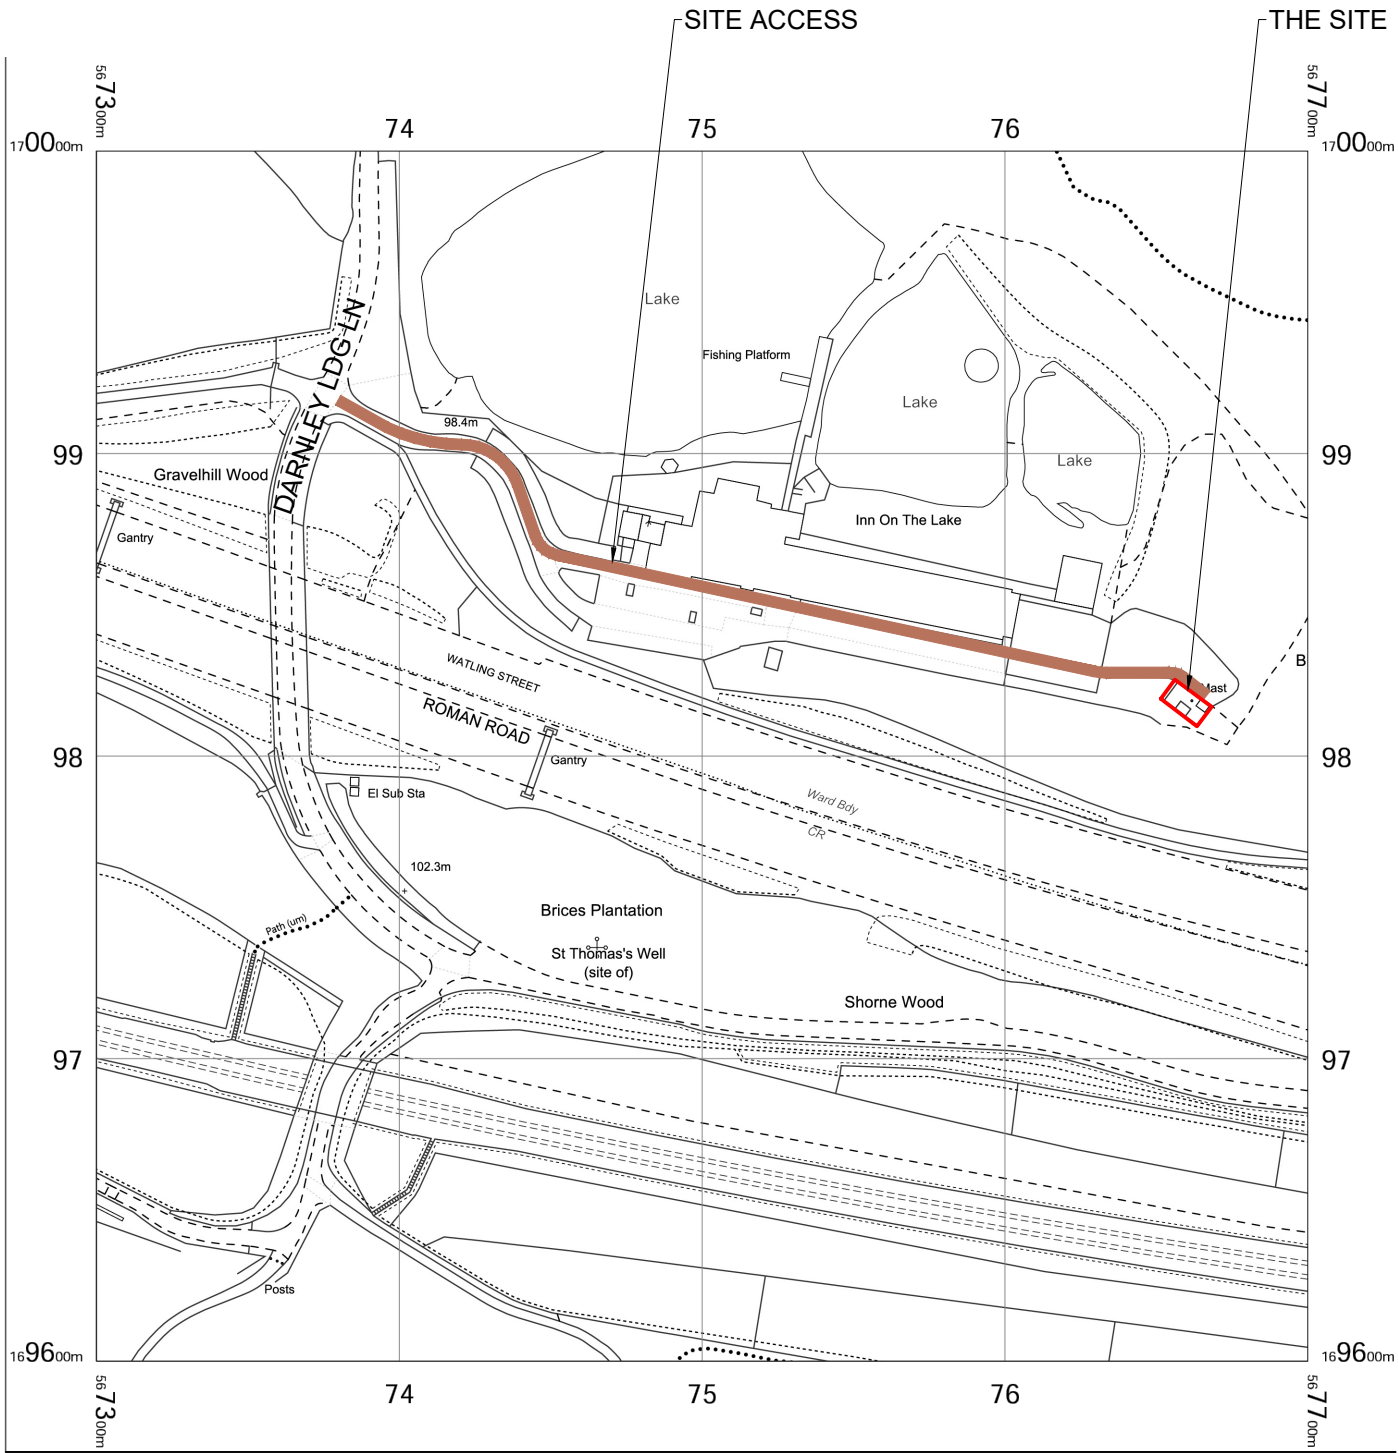

LOCATION PLAN
SCALE 1:2500