

NOTES

NOTE:
CORNERSTONE ANTENNA WITH BEARING 180° POSITION TO BE SWAPPED WITH H3G ANTENNA WITH BEARING 210°

CORNERSTONE ANTENNA WITH BEARING 295° POSITION TO BE SWAPPED WITH H3G ANTENNA WITH BEARING 300°

BTEE & H3G ANTENNAS WITH BEARING 300° TO BE ORIENTATED TO 338°

PROJECT No. COL.MOD.UK.0004000

MBNL ID. GVM015

BTEE ID. 90517

A	COL.MOD.UK.0004000 PLANNING APPLICATION	16/12/24	ULC	ULC
---	--	----------	-----	-----

ISS	REVISION	DATE	DRN	APP
-----	----------	------	-----	-----



CELLNEX UK
R+, 4TH FLOOR, 2 BLA GRAVE STREET, READING, RG1 1AZ
Tel. 020 4526 8553

SITE No 1490517
INN ON THE LAKE
INN ON THE LAKE HOTEL
OFF WATLING STREET (A2)
GRAVESEND
KENT
DA12 3HB

NGR TQ 67664 69820

OS GRID 567664,169820

TITLE
ANTENNA PLAN
PROPOSED
H3G & BTEE LTD

SCALE 1:25


DRAWN ULC 16/12/24

APPROVED ULC 16/12/24

DRG No. Sheet 1 of 1 Rev

1490517-02-161-MD022 A

FEINT DETAILS INDICATE LOCATIONS
RESERVED FOR OTHER PROPOSALS
WHICH MAY BE THE SUBJECT OF
SEPARATE APPLICATIONS

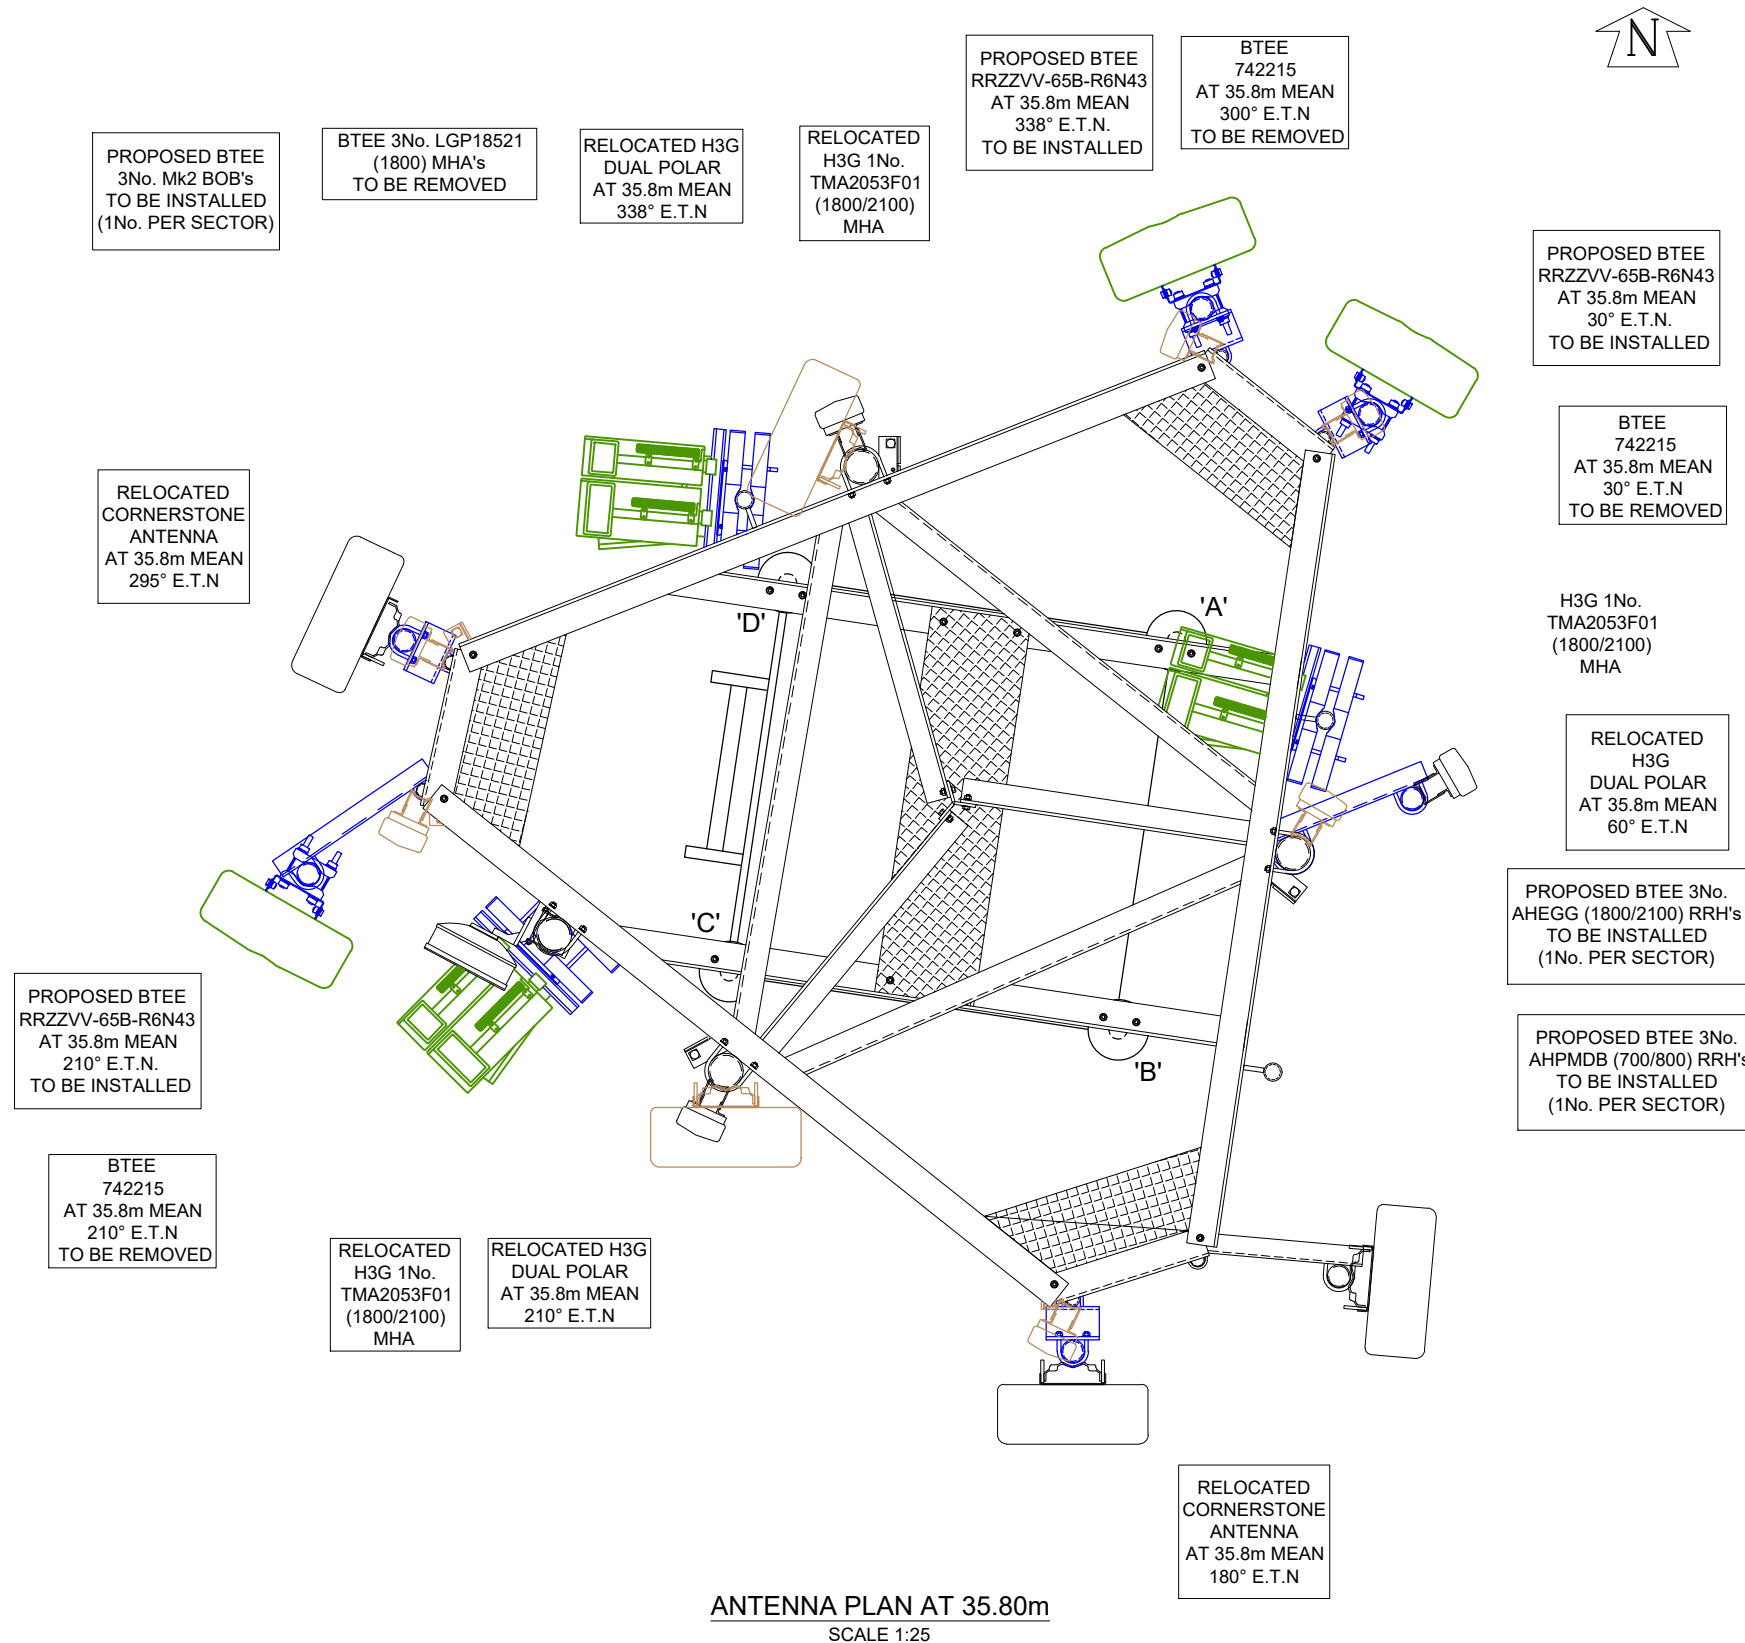

ANTENNA PLAN AT 35.80m
SCALE 1:25

