


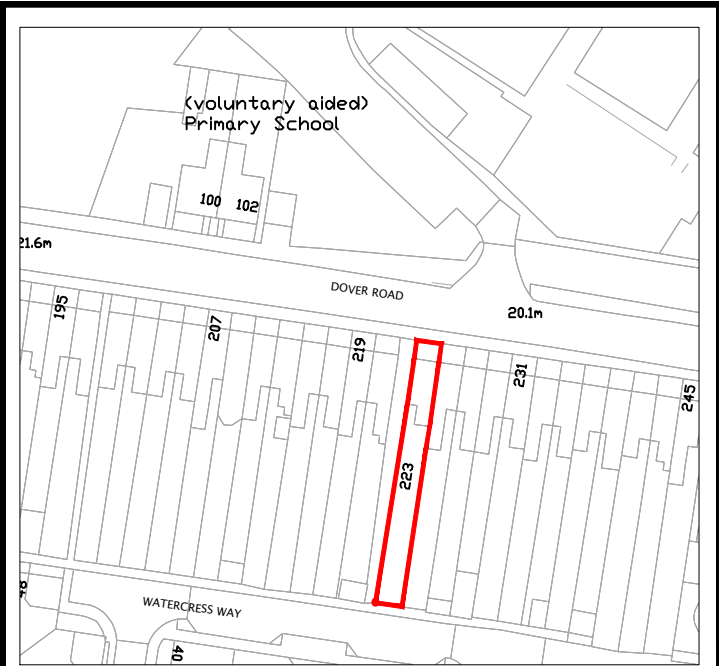

Location Plan SCALE 1:1 250



Householder
Application

B1	ISSUED TO GRAVESHAM	15.10.22	MC
Rev		Date	By



www.designerplan.co.uk
OFFICE 48, 95 WILTON ROAD, VICTORIA, LONDON, SW1V 1BZ
T: 07940121222

Job Title
223 Dover Rd, Northfleet, DA11 9QN

Drawing Title Existing Block Plan with Location plan			
Scale 1:200 @ A1 Unless noted otherwise	Date Sep`22	Drawn By RC	Rev
Job No. 564-0000-002	Dwg No. P01	Rev P1	