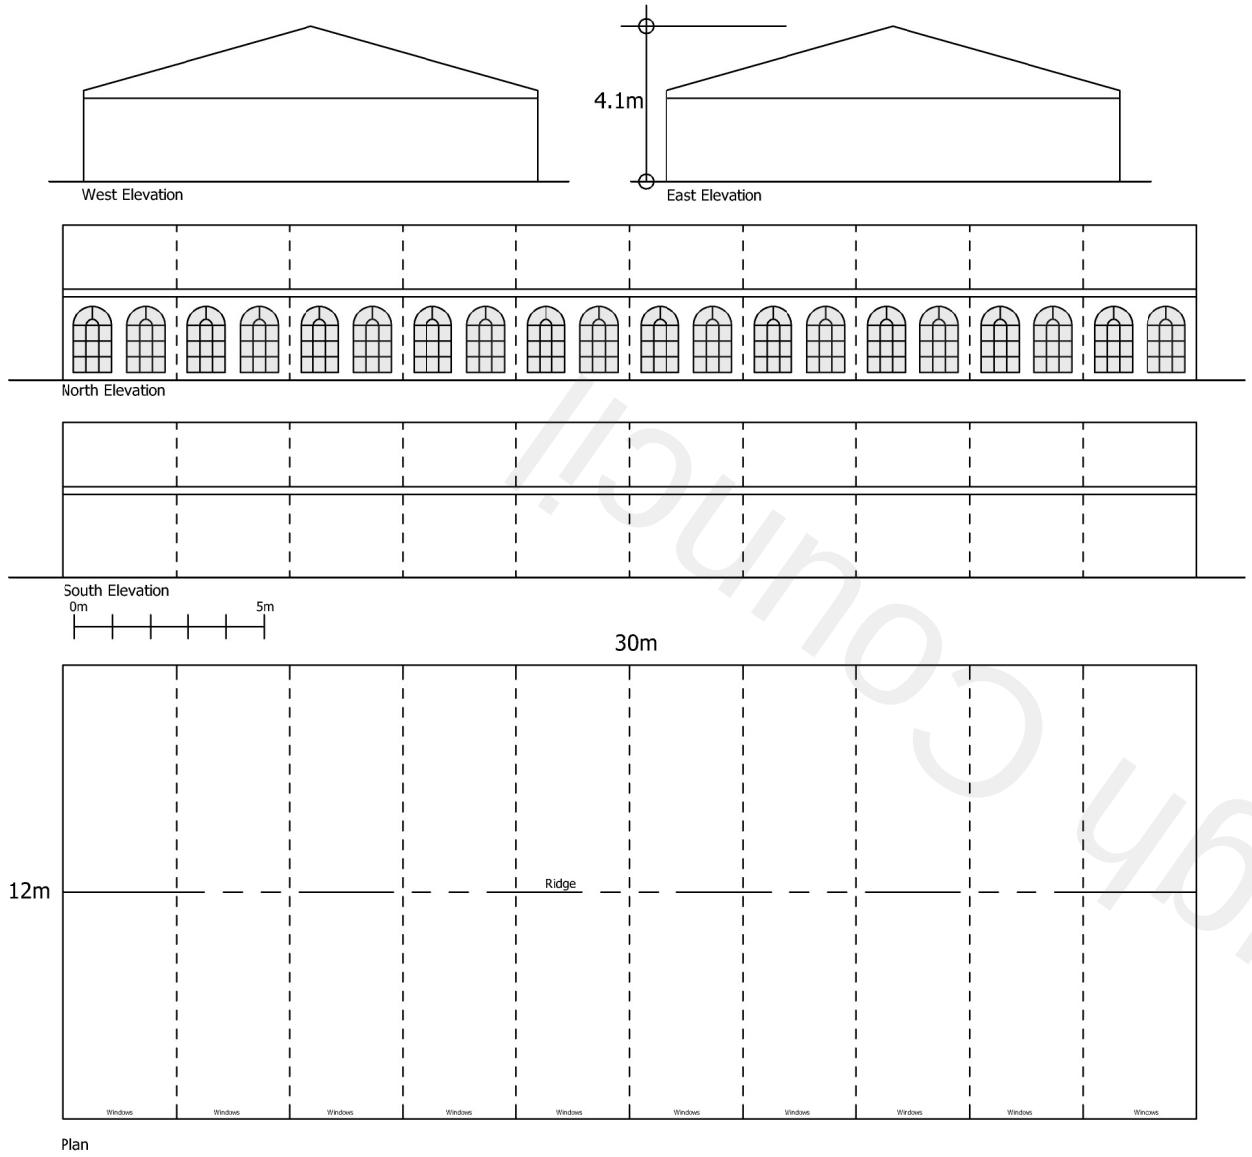

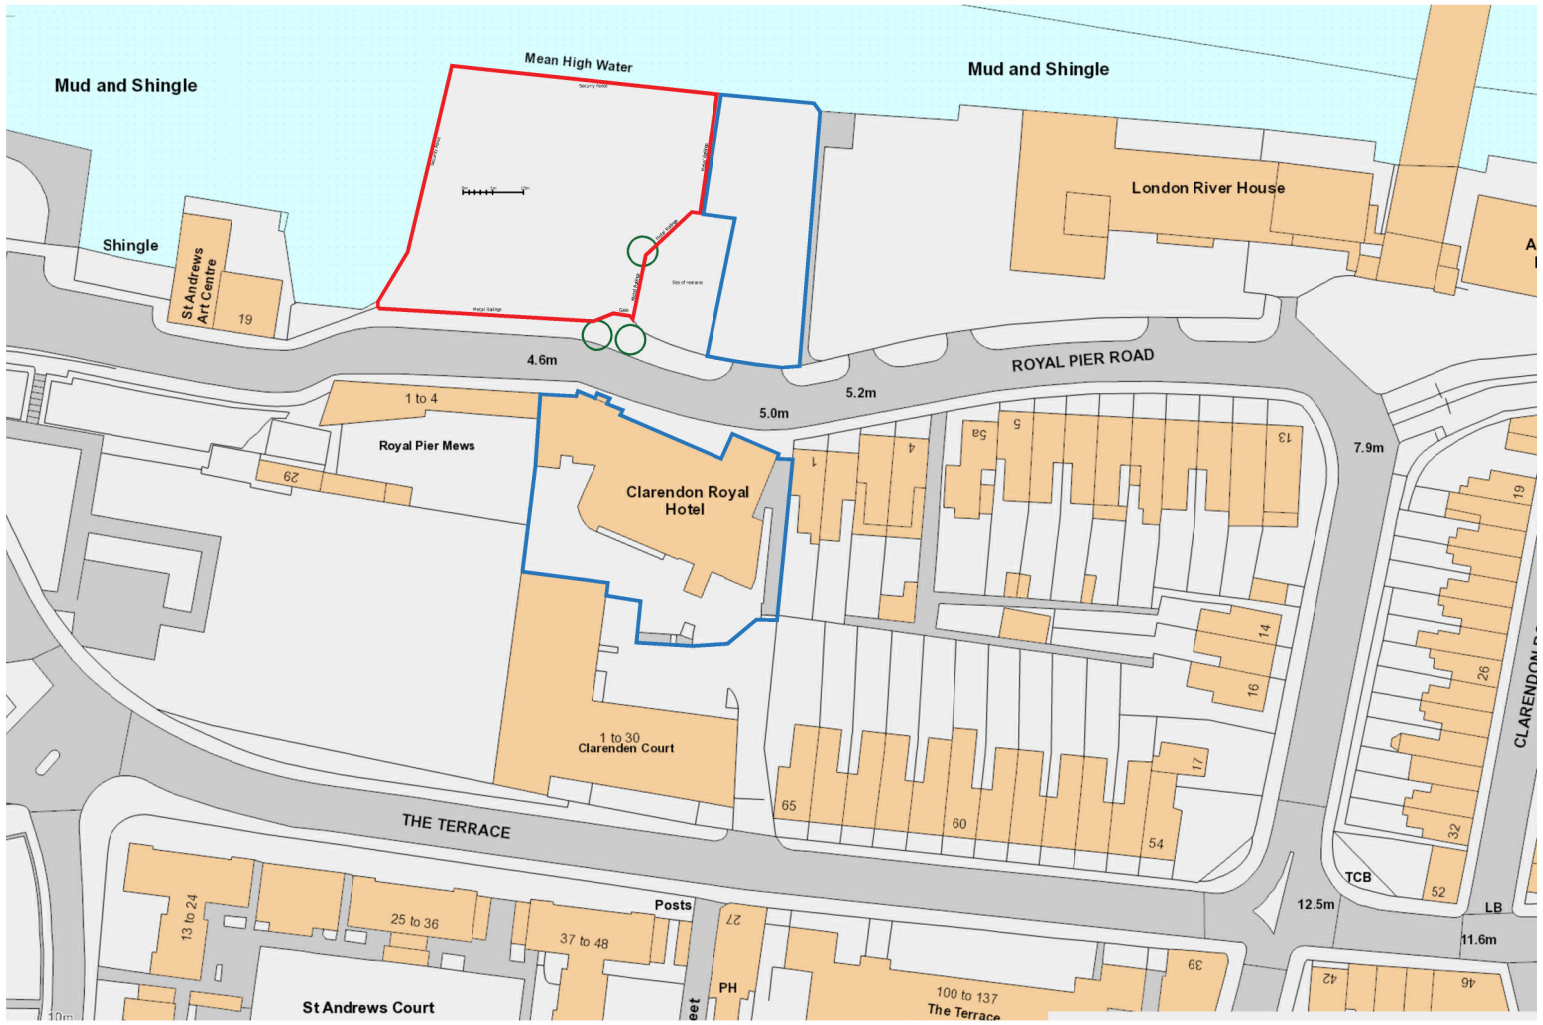

Location Plan 1:1250 (A3)

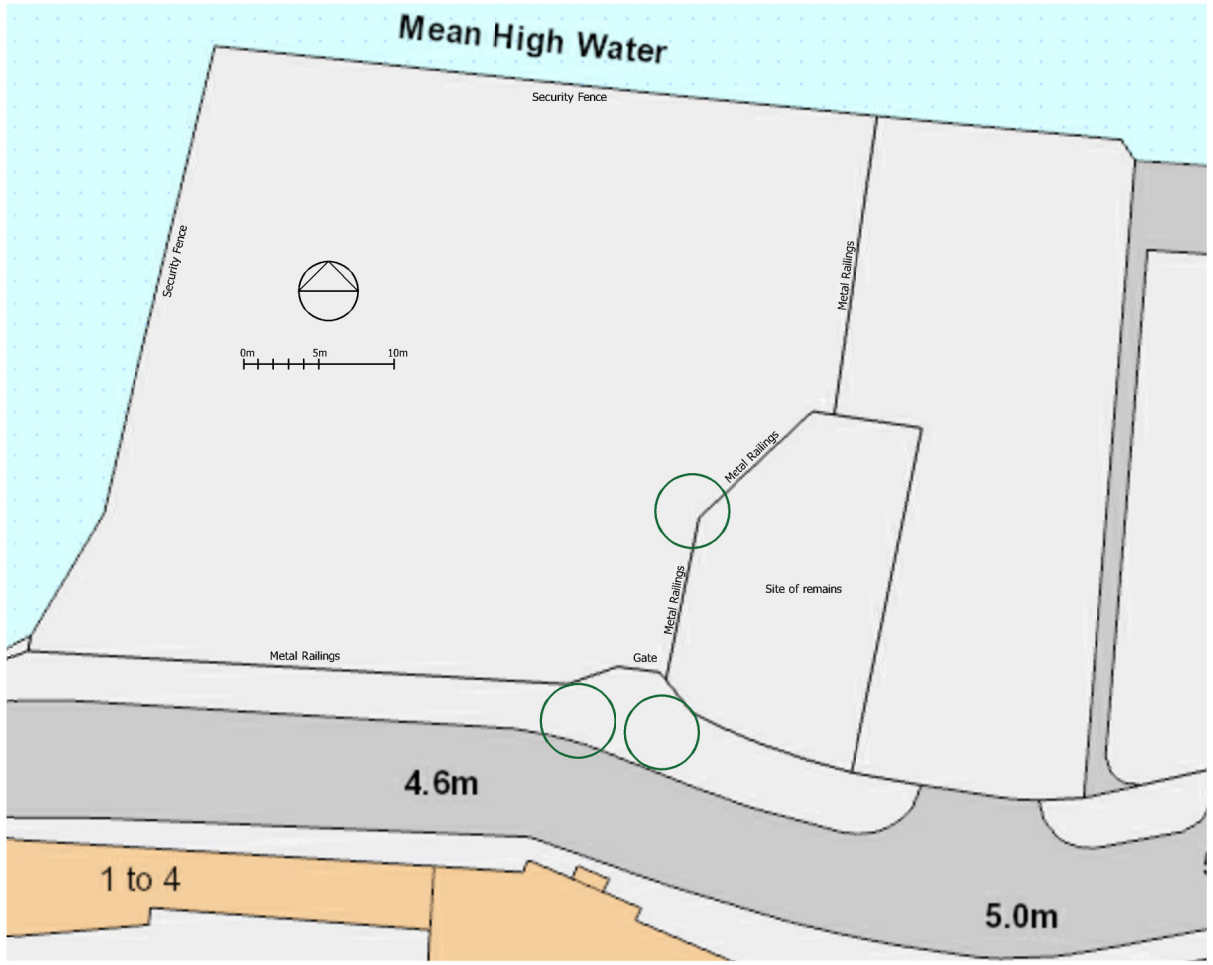

Existing Site Plan 1:500 (A3)

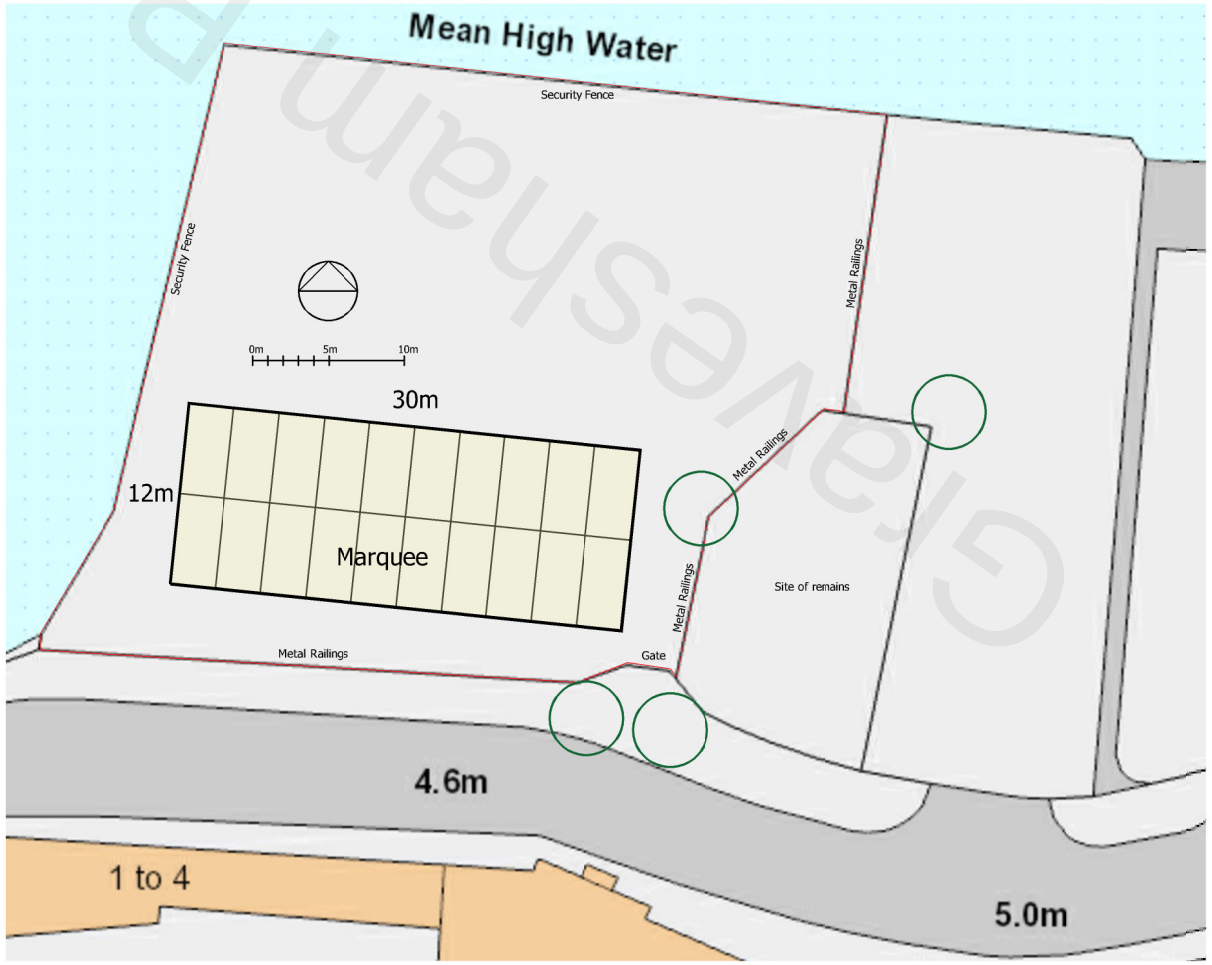

Proposed Site Plan 1:500 (A3)

Gravesham Borough Council

CAD SOLUTIONS
27 Castle Steet, Dover, Kent. CT16 1PT
tel: 01304 247702 Email: cadsolu@aol.com

CLIENT
The Clarendon Royal Hotel
Gravesend
Kent
DA12 2BE

PROJECT
Marquee

PLANNING

DRAWING
Plans and Elevations

SCALE	DRAWN BY	DATE
as shown A3	MW	07.10.22

DRAWING No. REV
221007-P-001