




Image of Existing Access showing suitable unobstructed splays already in existence.

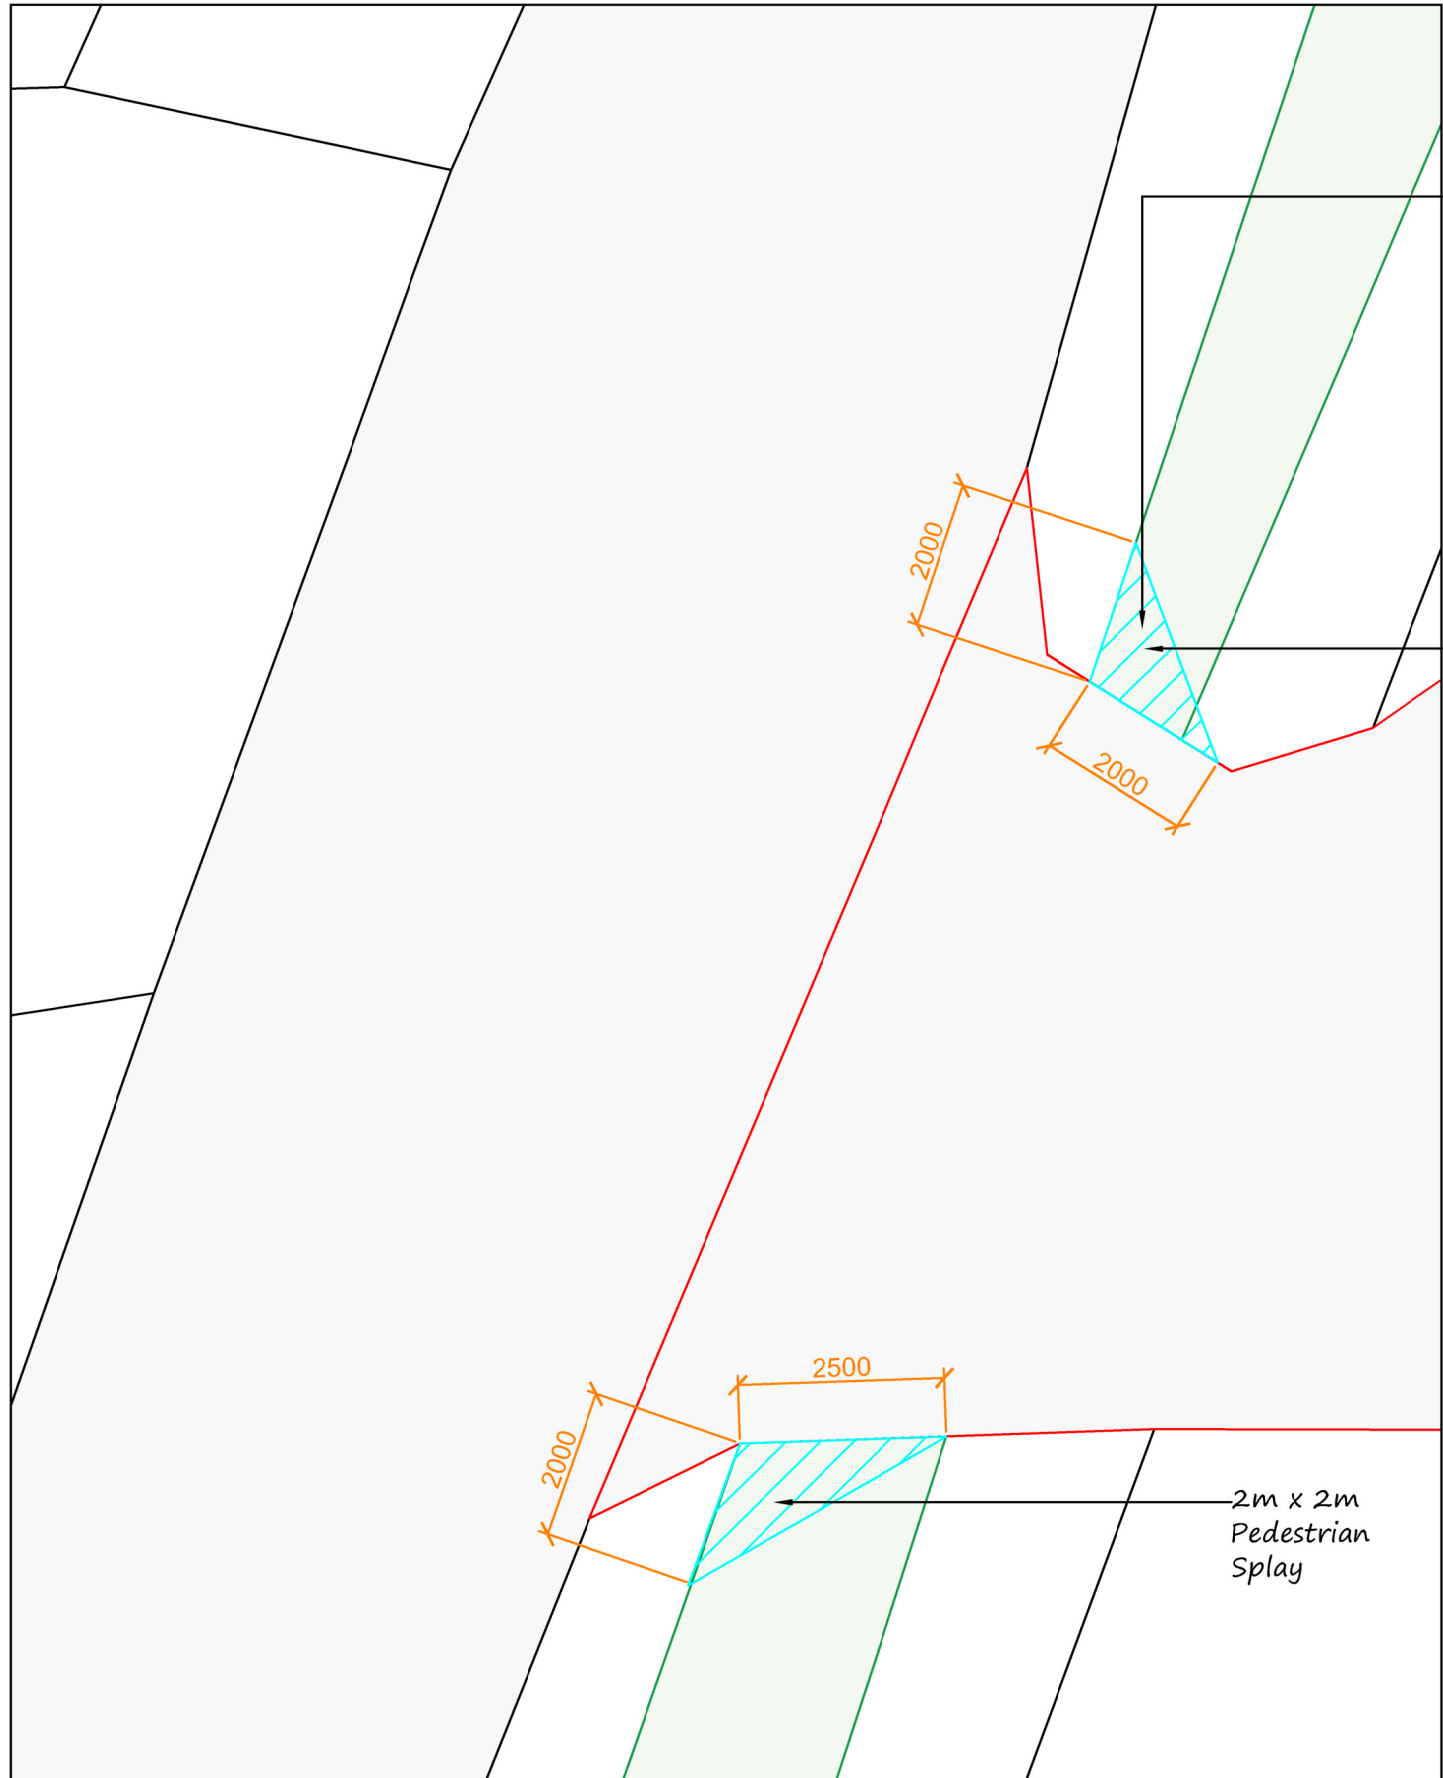

Pedestrian Visibility Splays @ 1:100

2.0m x 2.0m pedestrian visibility splays to be maintained free from obstruction exceeding 0.6m in height.

2m x 2m Pedestrian Splay

2m x 2m Pedestrian Splay

South Street

30

43000

2400


43000

2.4m x 43m Vehicle Visibility Splay. Visibility splays to be maintained free of obstruction above 0.6m in height, measured from adjoining carriageway level

Highway

Existing access to site

Existing pedestrian walkway running parallel to highway

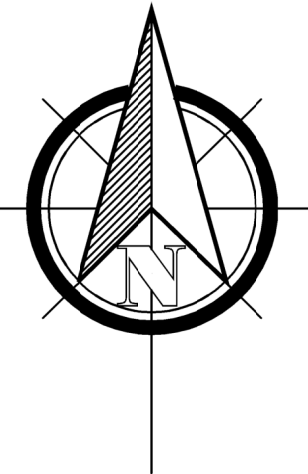

Vehicle Visibility Splays @ 1:200