





Proposed Front Elevation


⊙ Denotes existing gas boiler vent

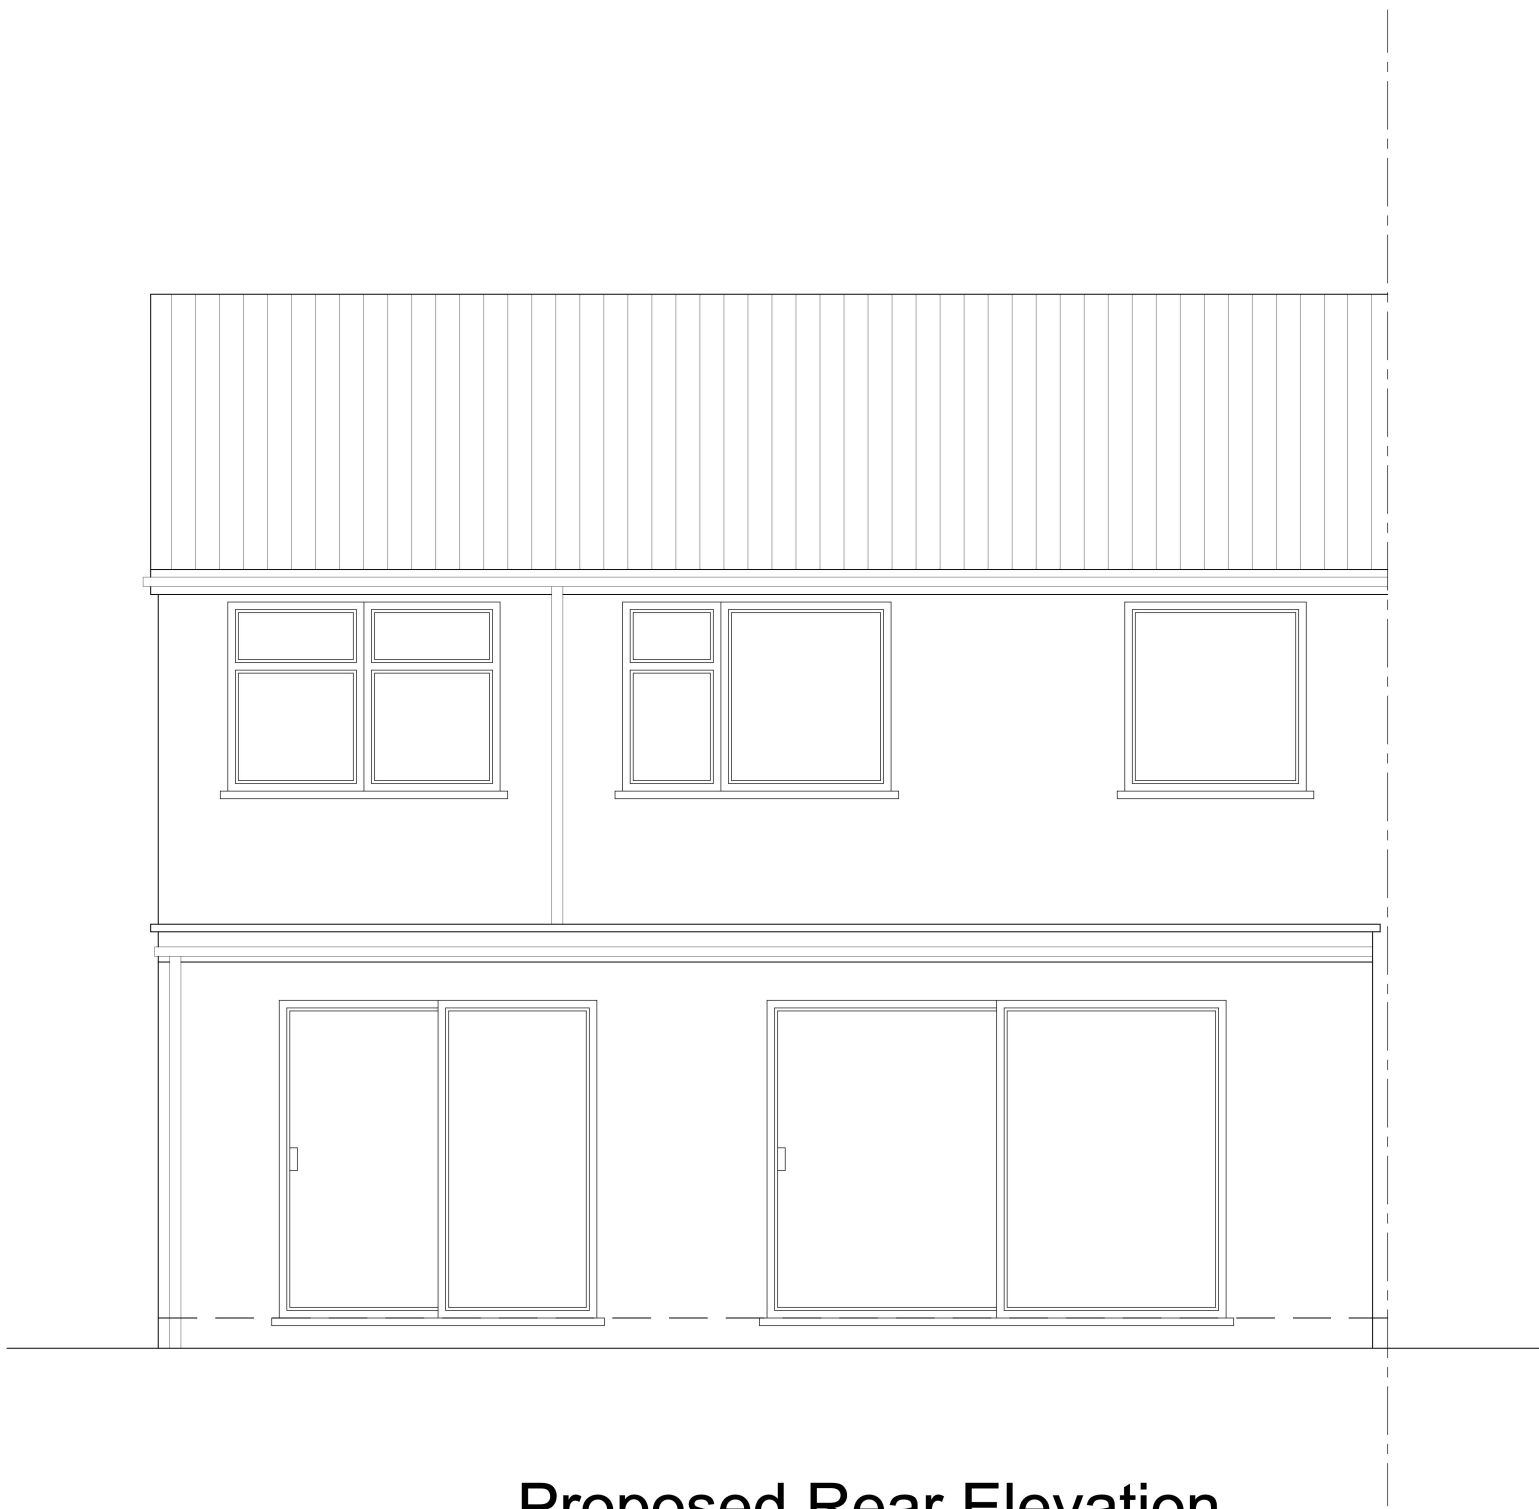


Proposed Rear Elevation
As existing

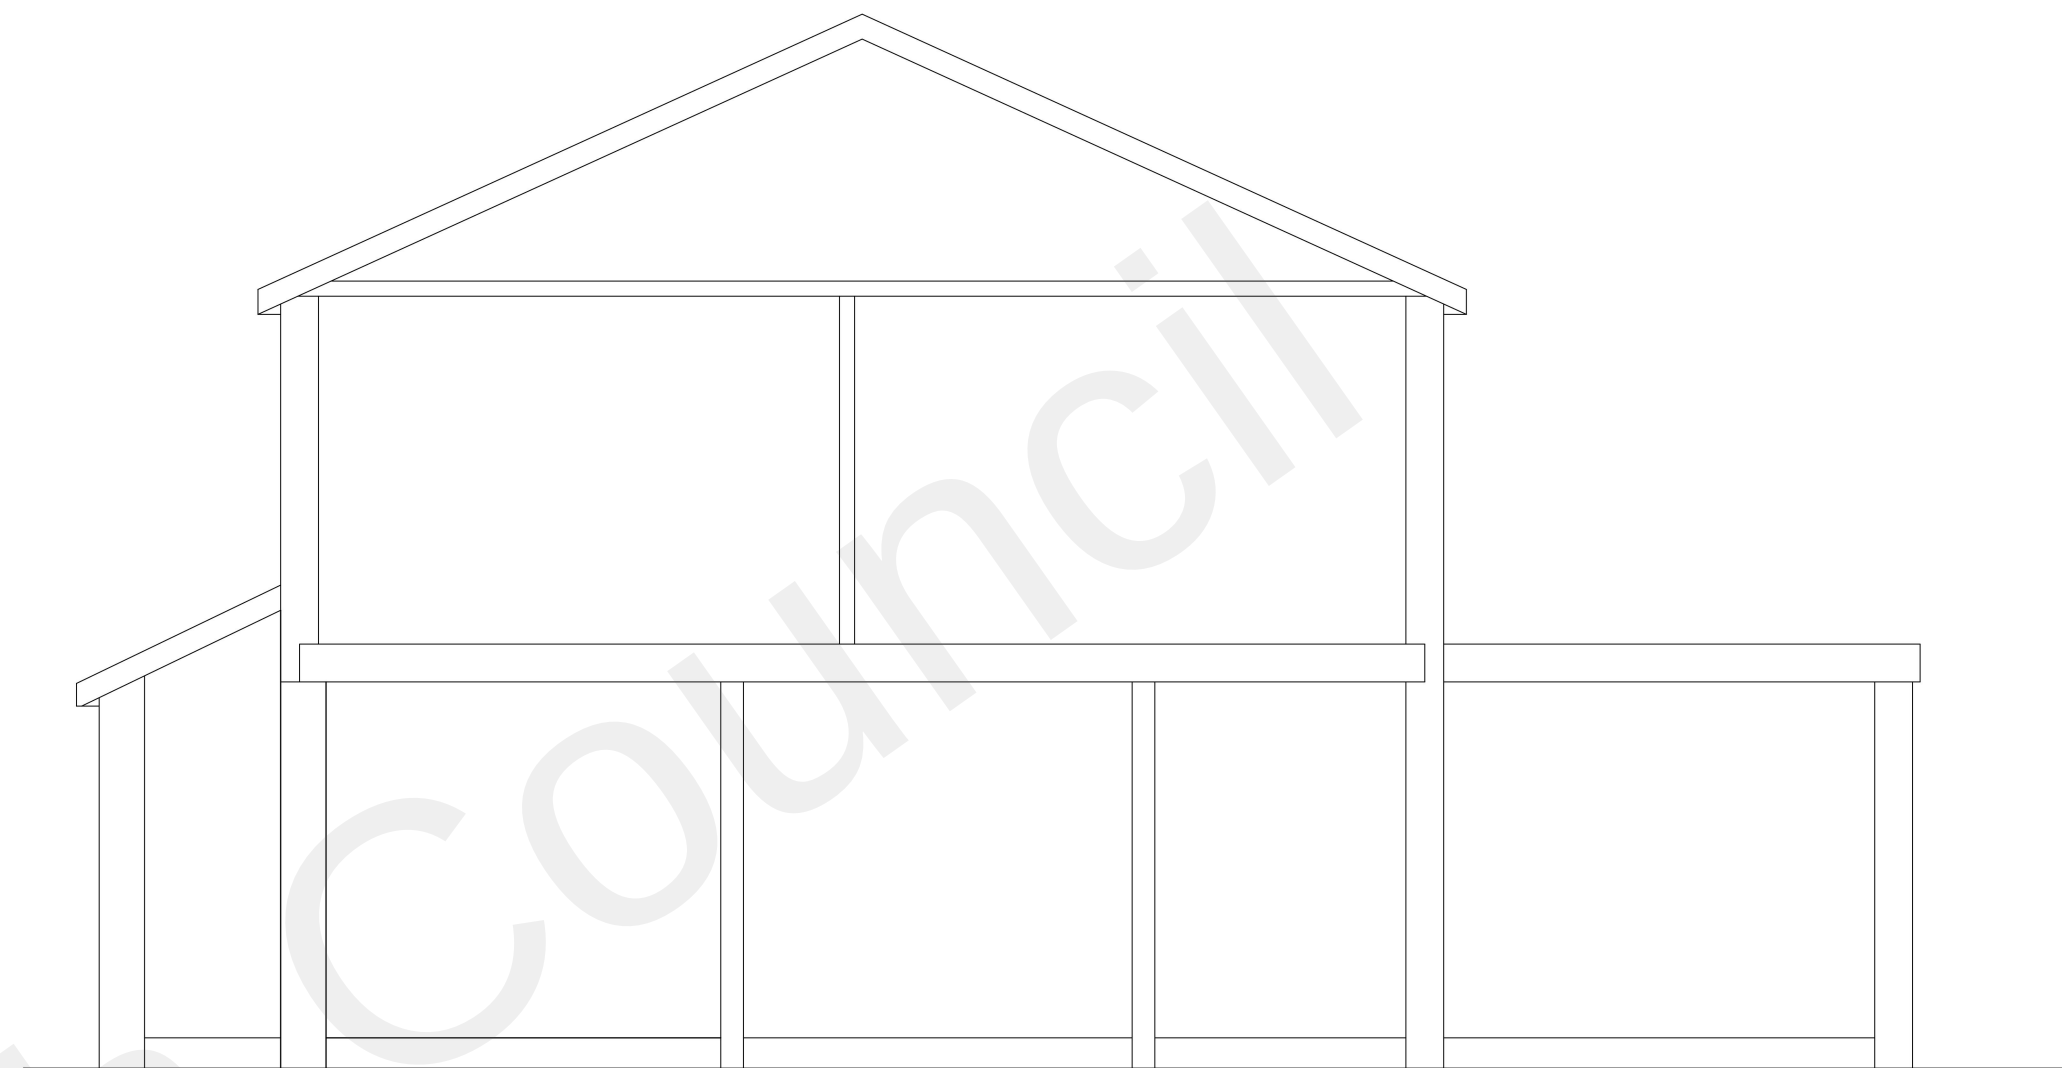

Proposed Right Side Section

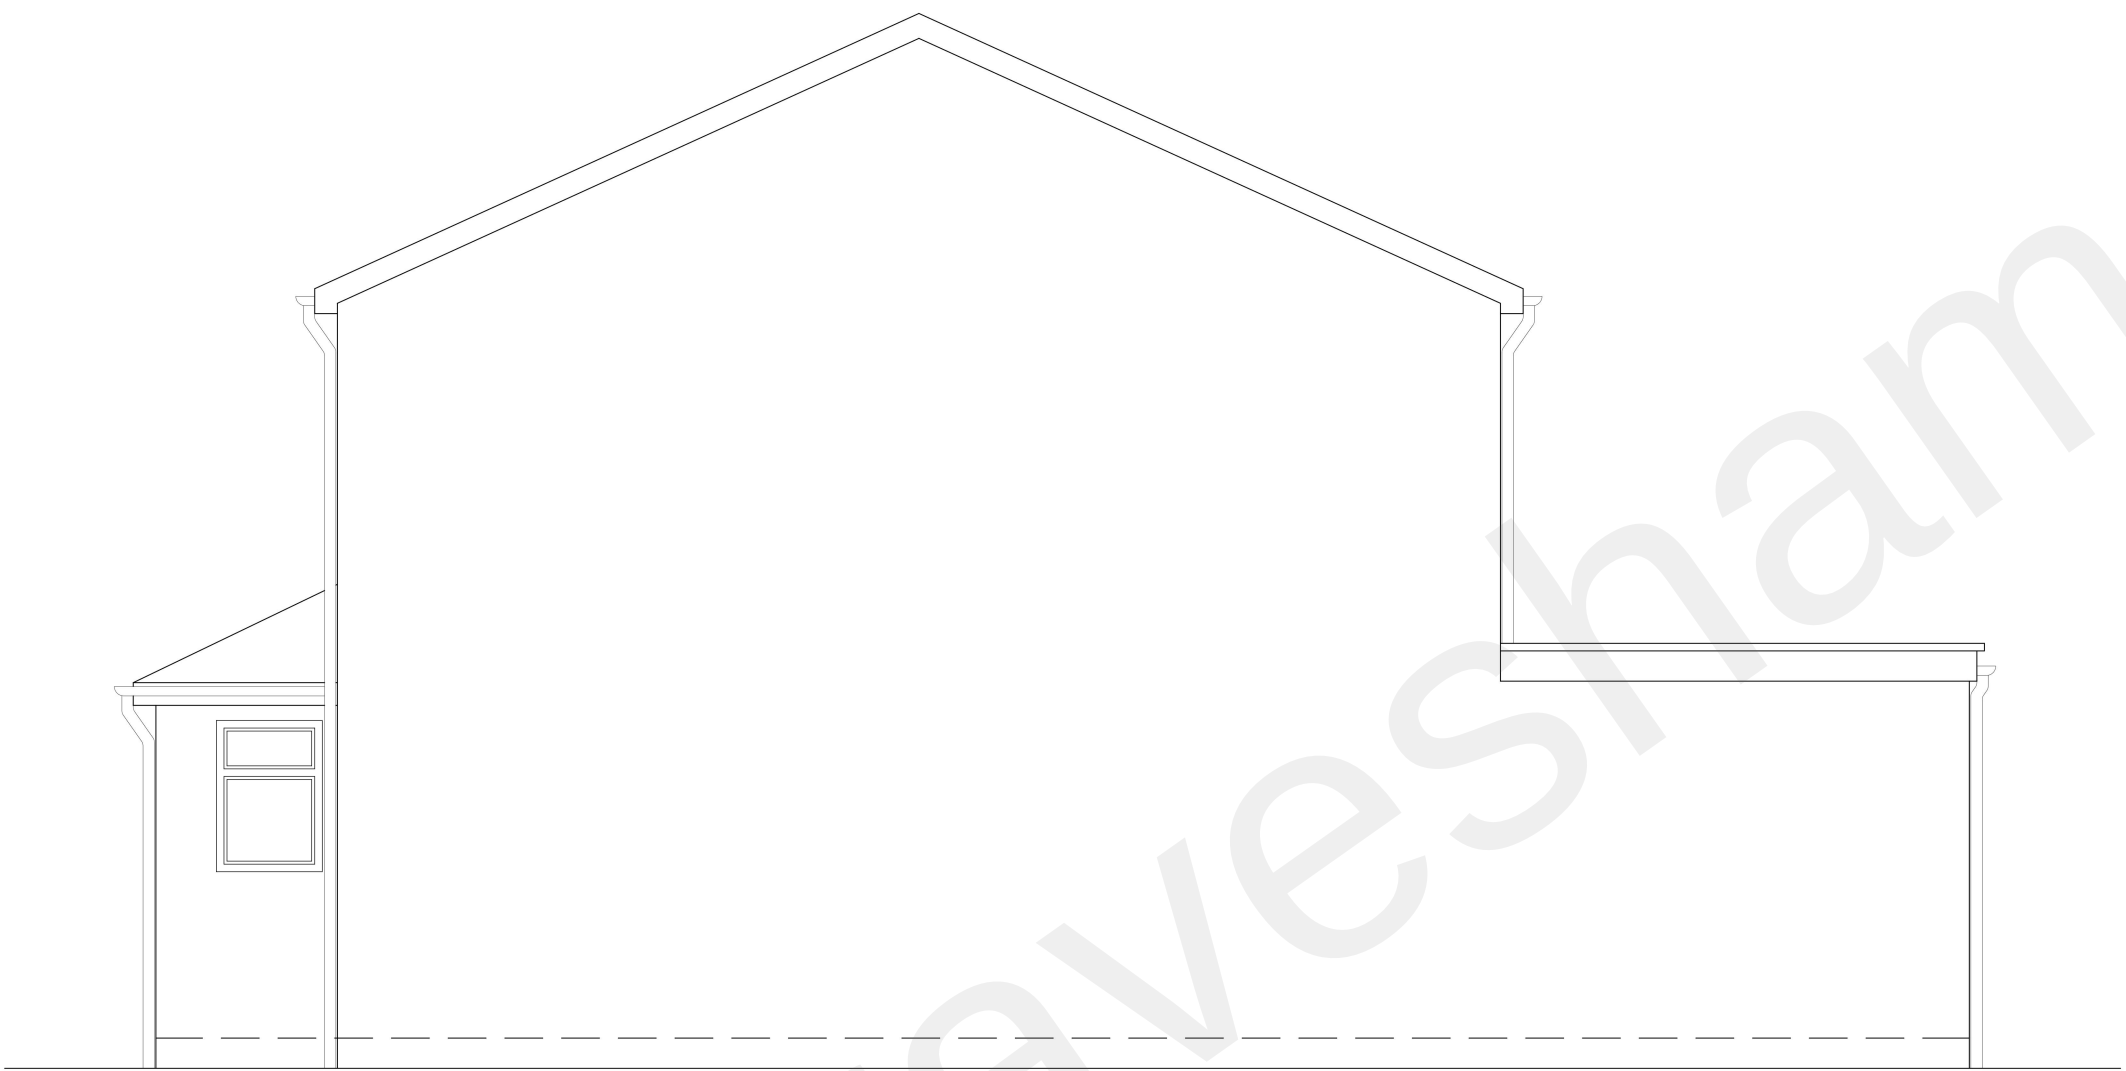

Proposed Right Side Elevation
As existing.

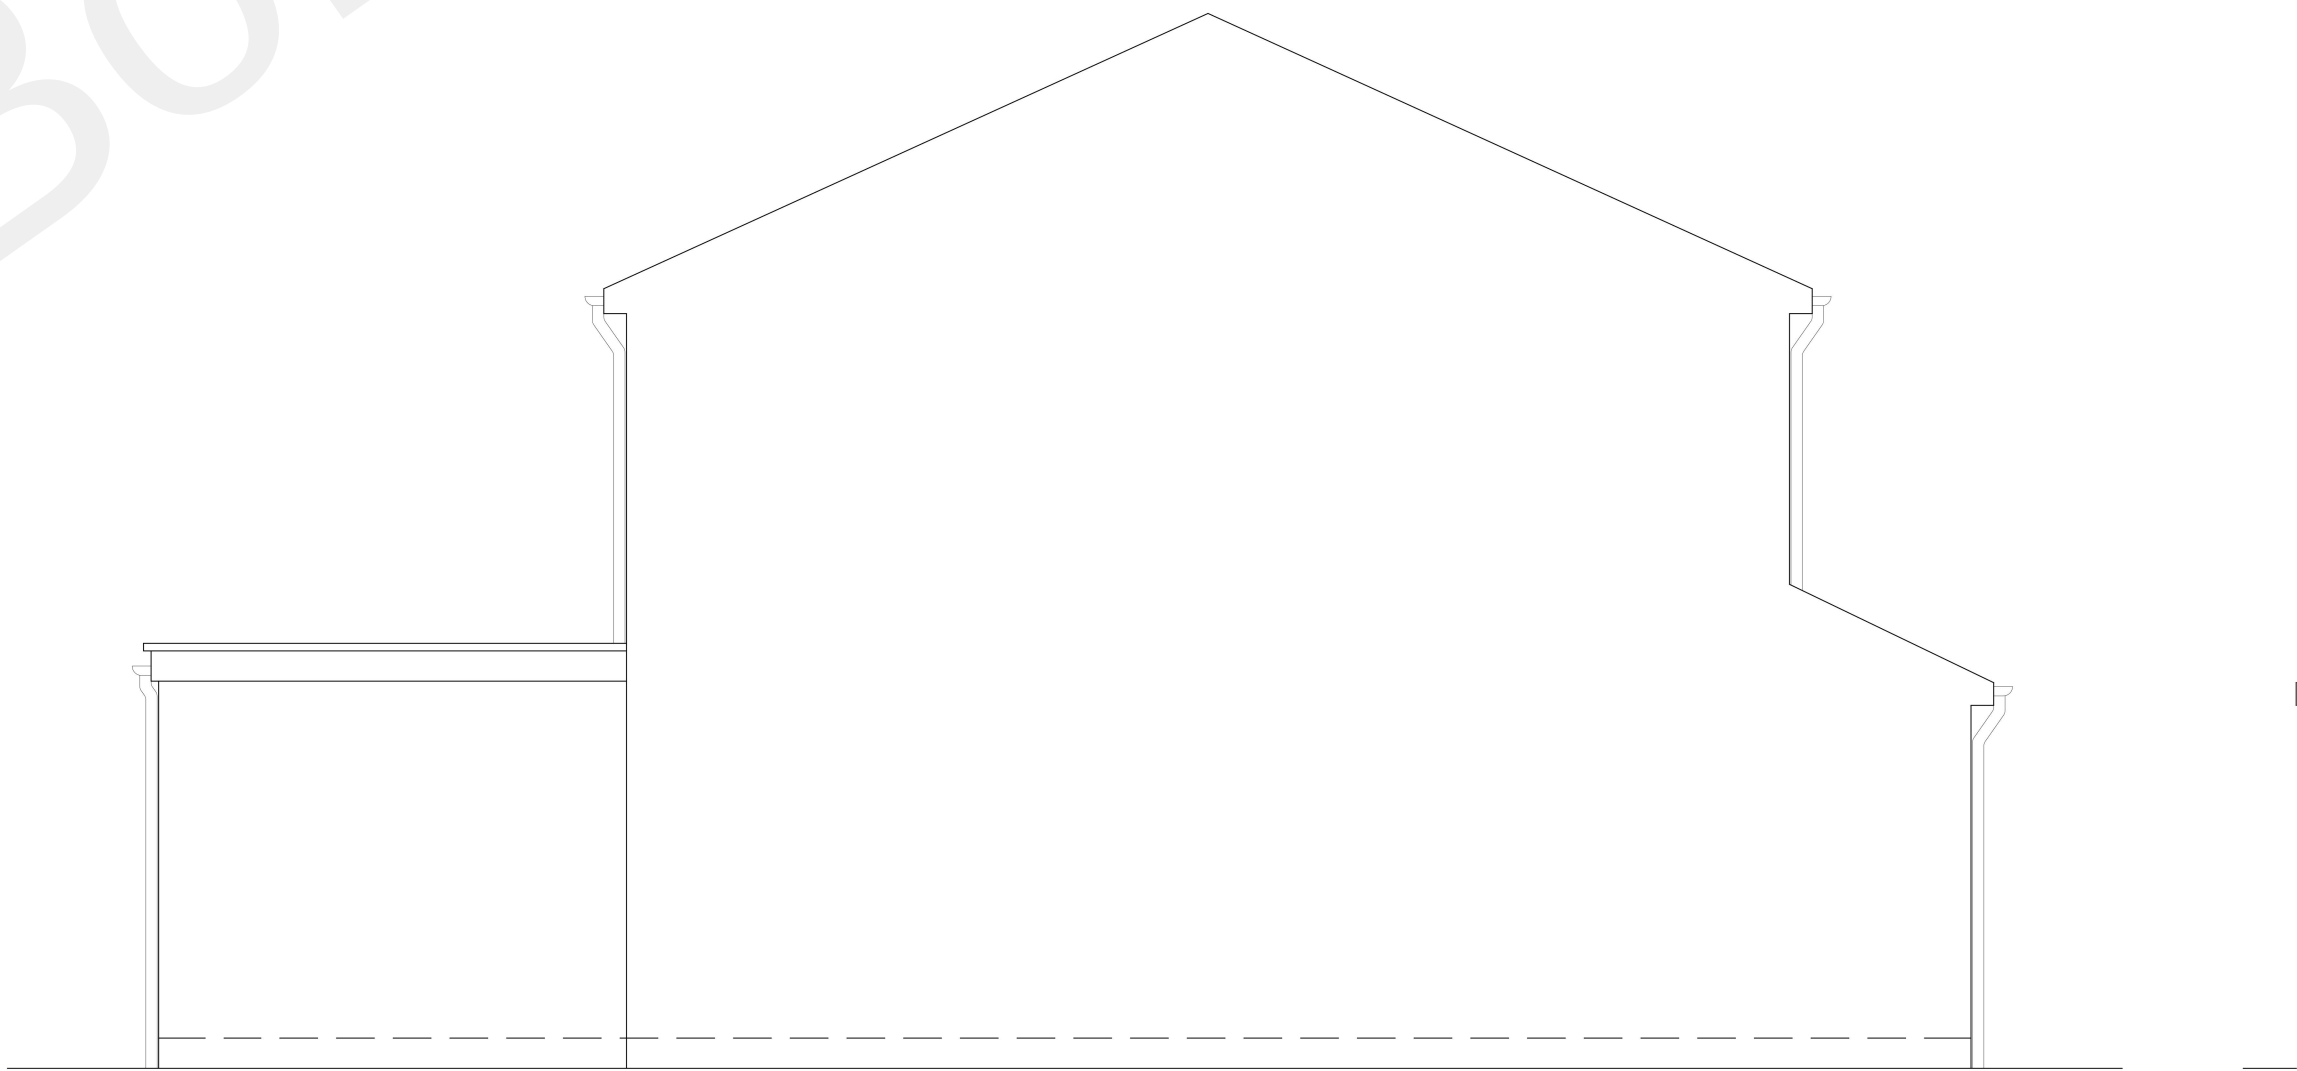

Proposed Left Side Elevation
As existing.