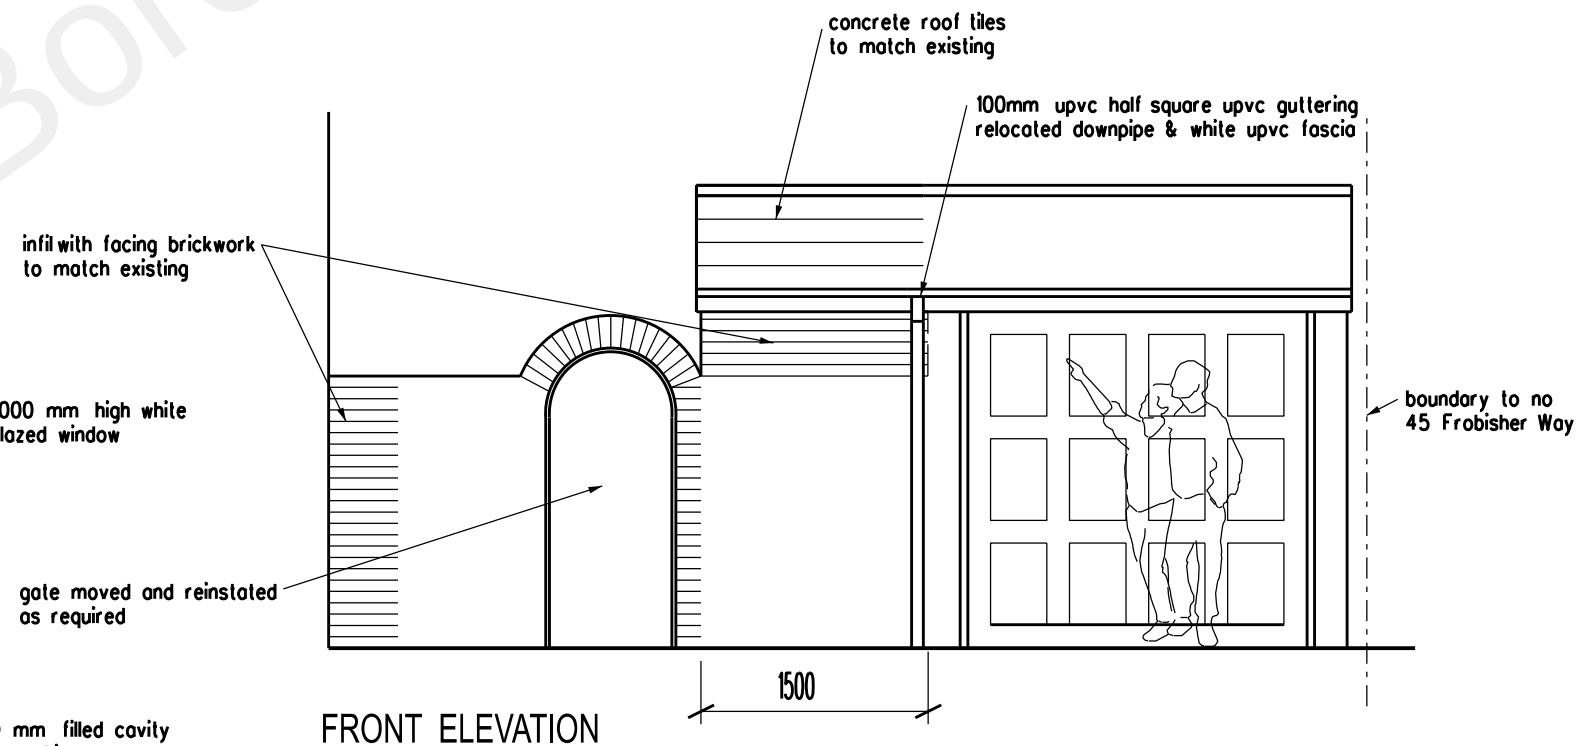
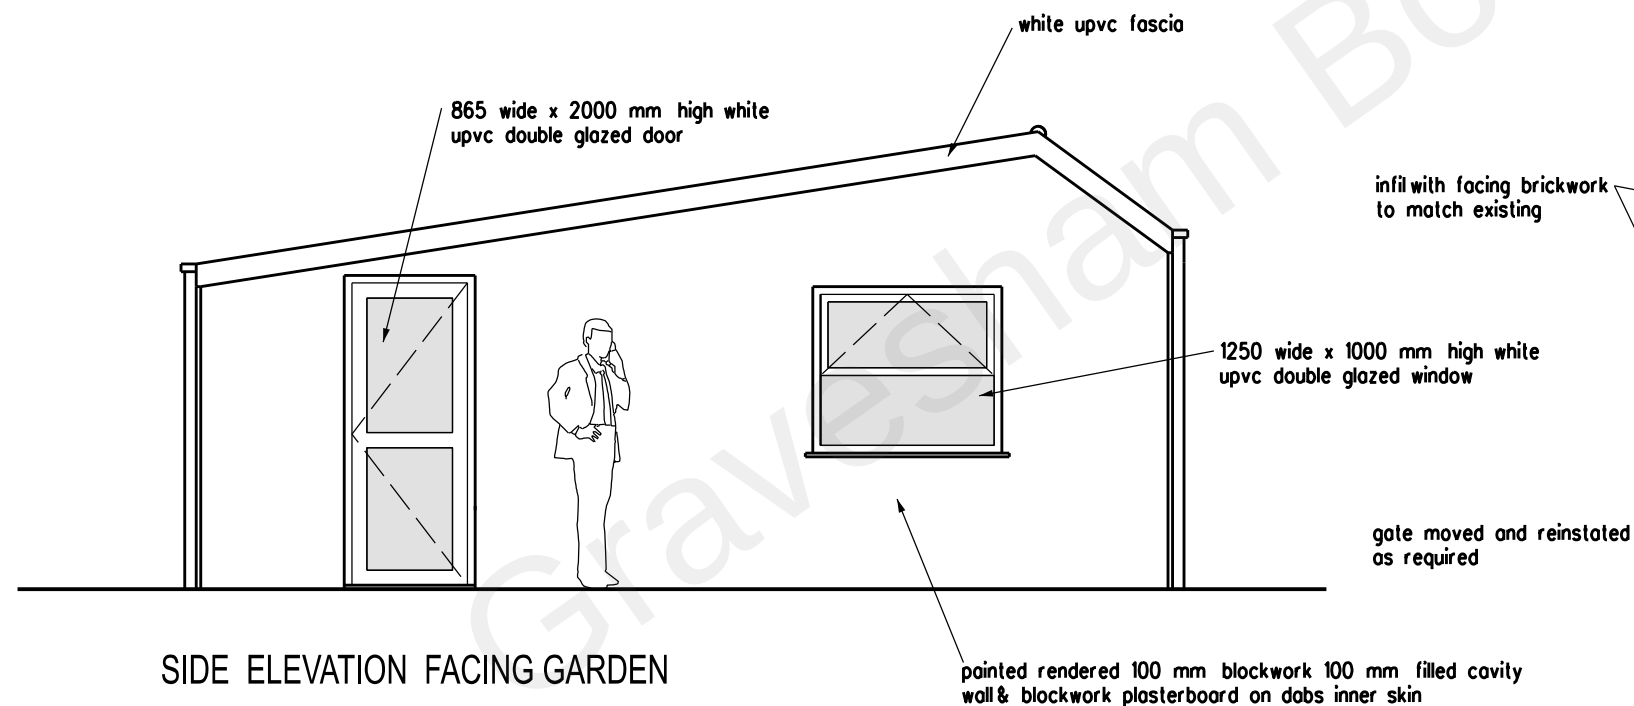
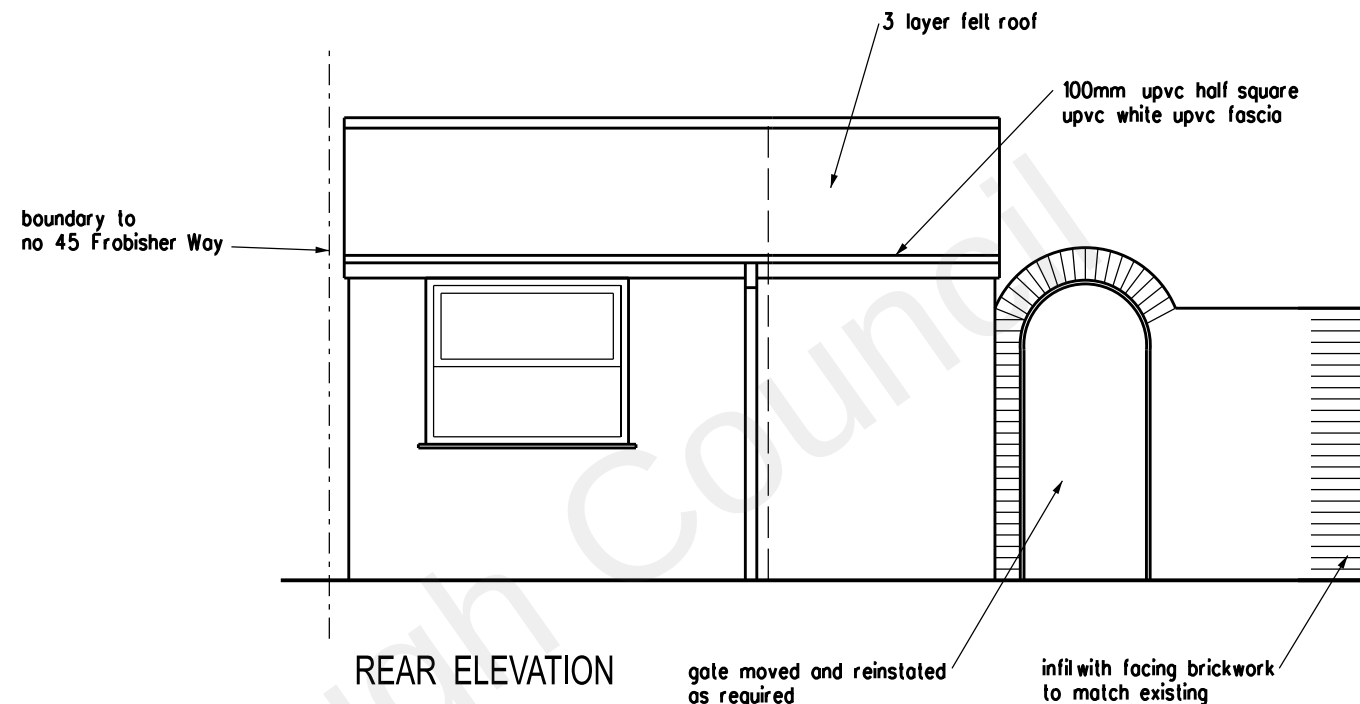
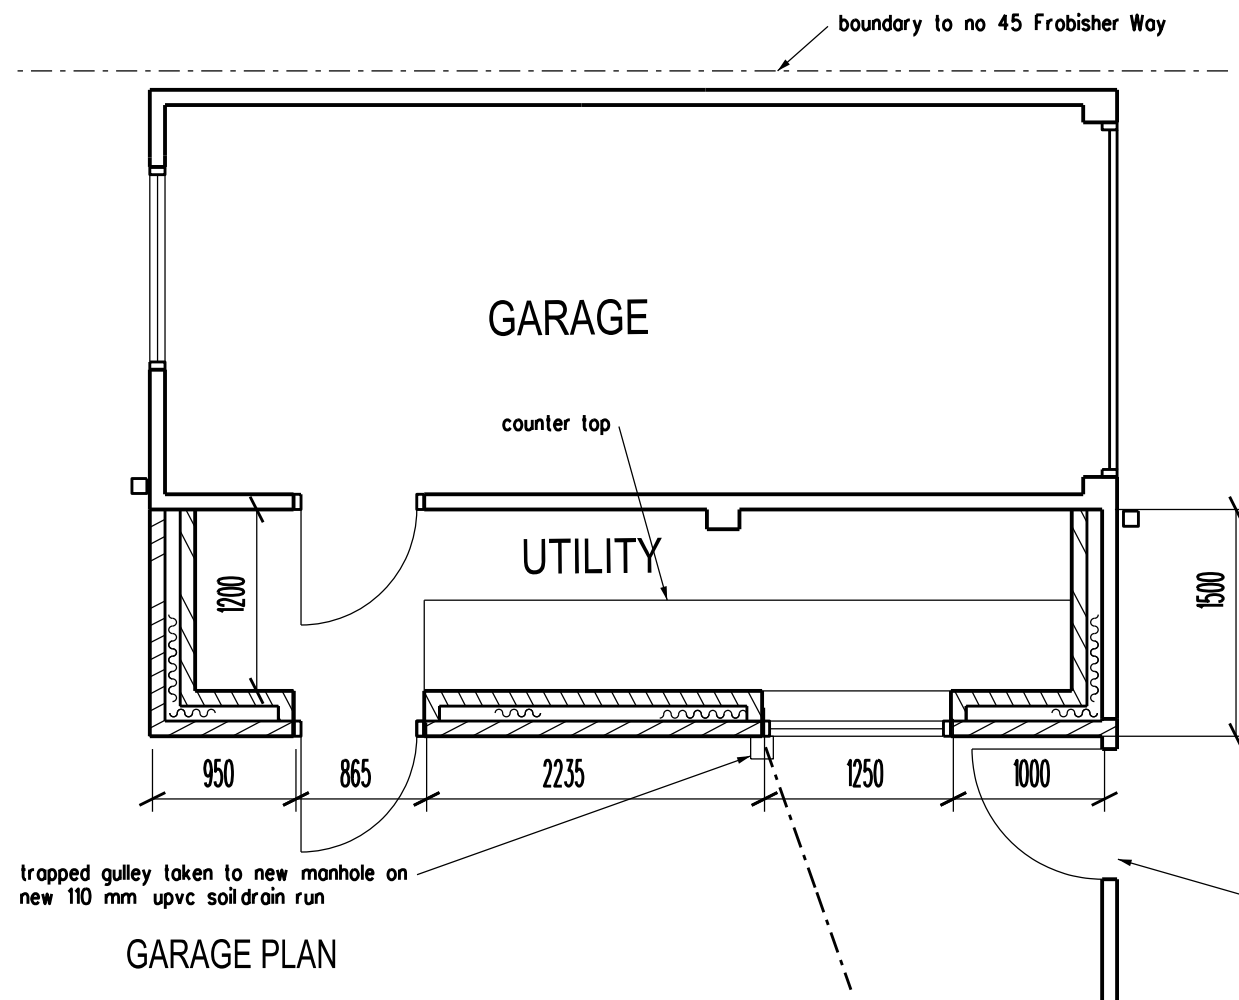


ARCHITECT
TA ARCHITECTS
11 JOYDENS WOOD ROAD BEXLEY
KENT DA5 2HS Tel 07905 130591
ta140256@googlemail.com

JOB
PROPOSED SINGLE STOREY
REAR & GARAGE EXTENSION AT
45 FROBISHER WAY
GRAVESEND KENT DA12 4QY

REVISION	DATE
DRAWING PROPOSED GARAGE PLAN AND ELEVATIONS	
SCALE 1:50 AT A3	DATE FEB 2023
DRAWING NO. HG/08	