




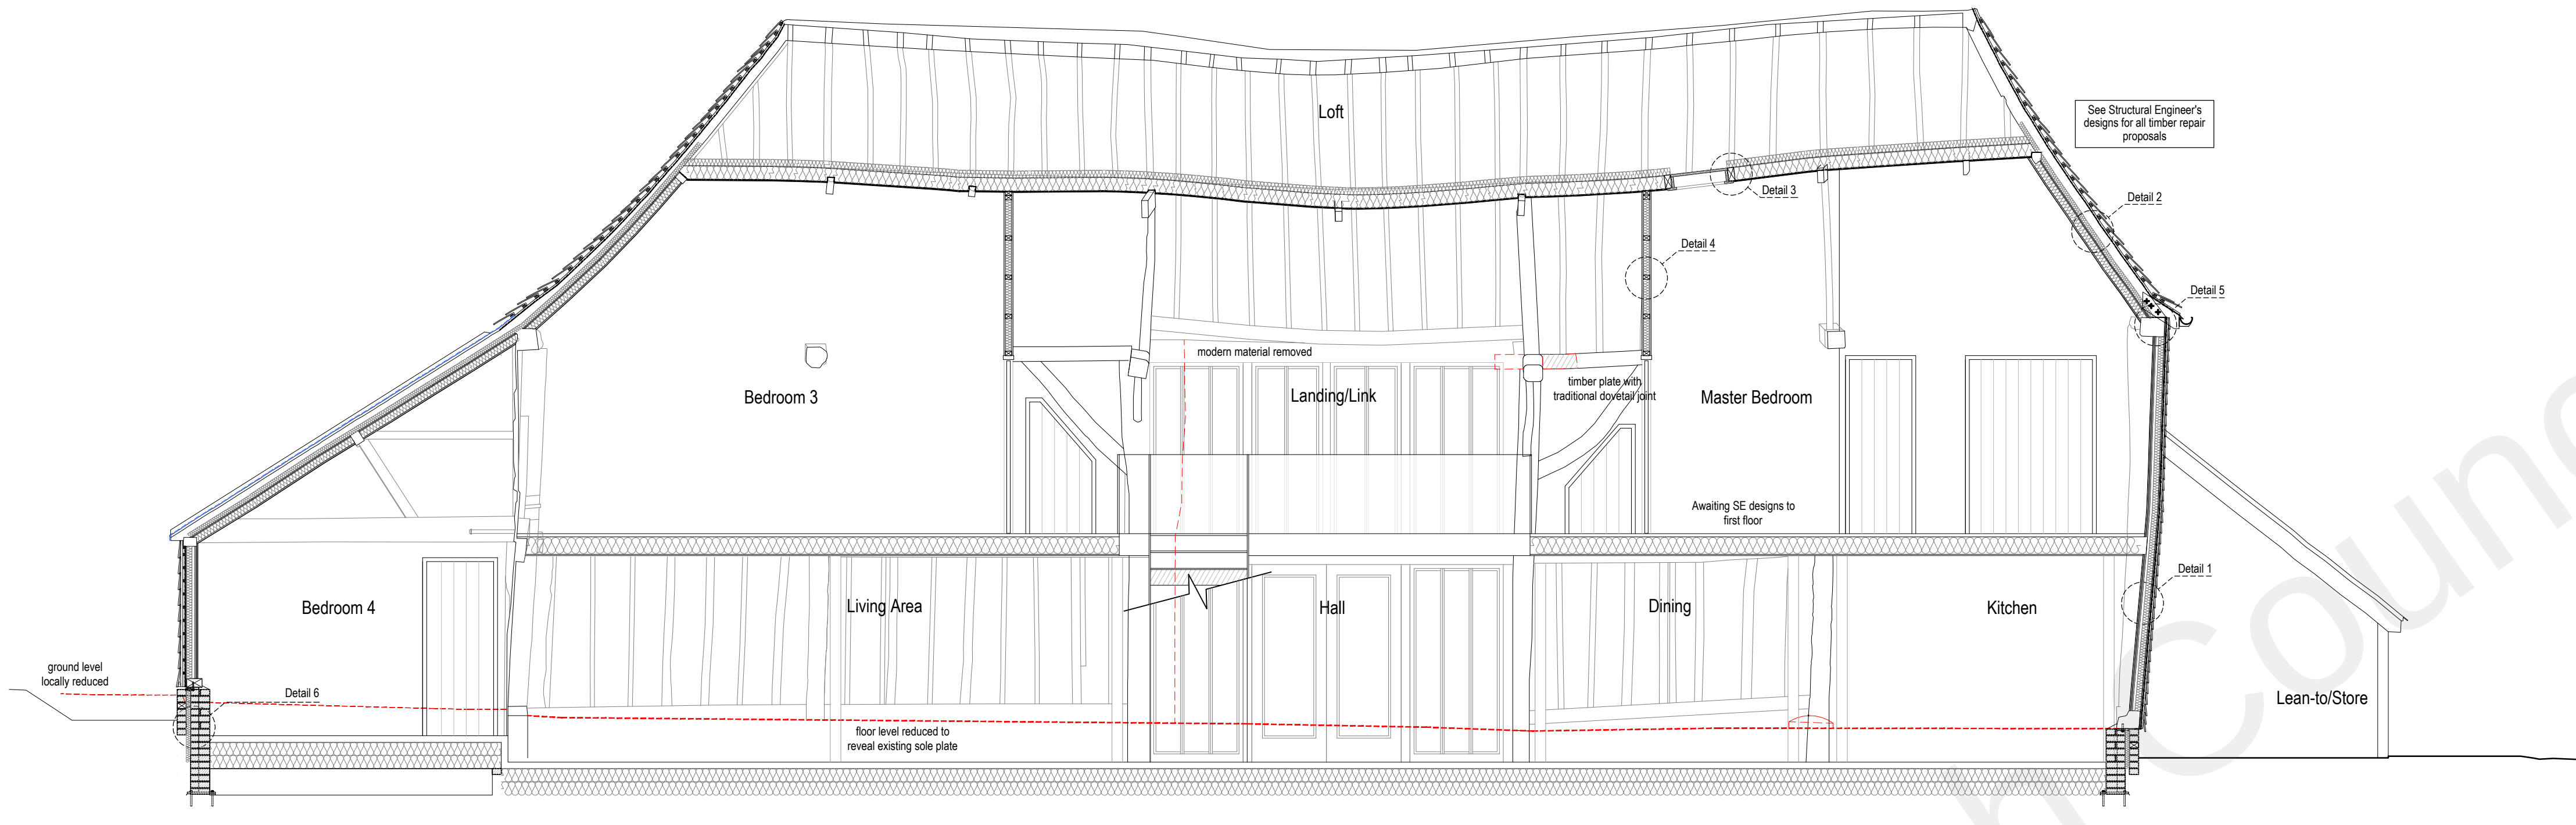

Proposed Section AA

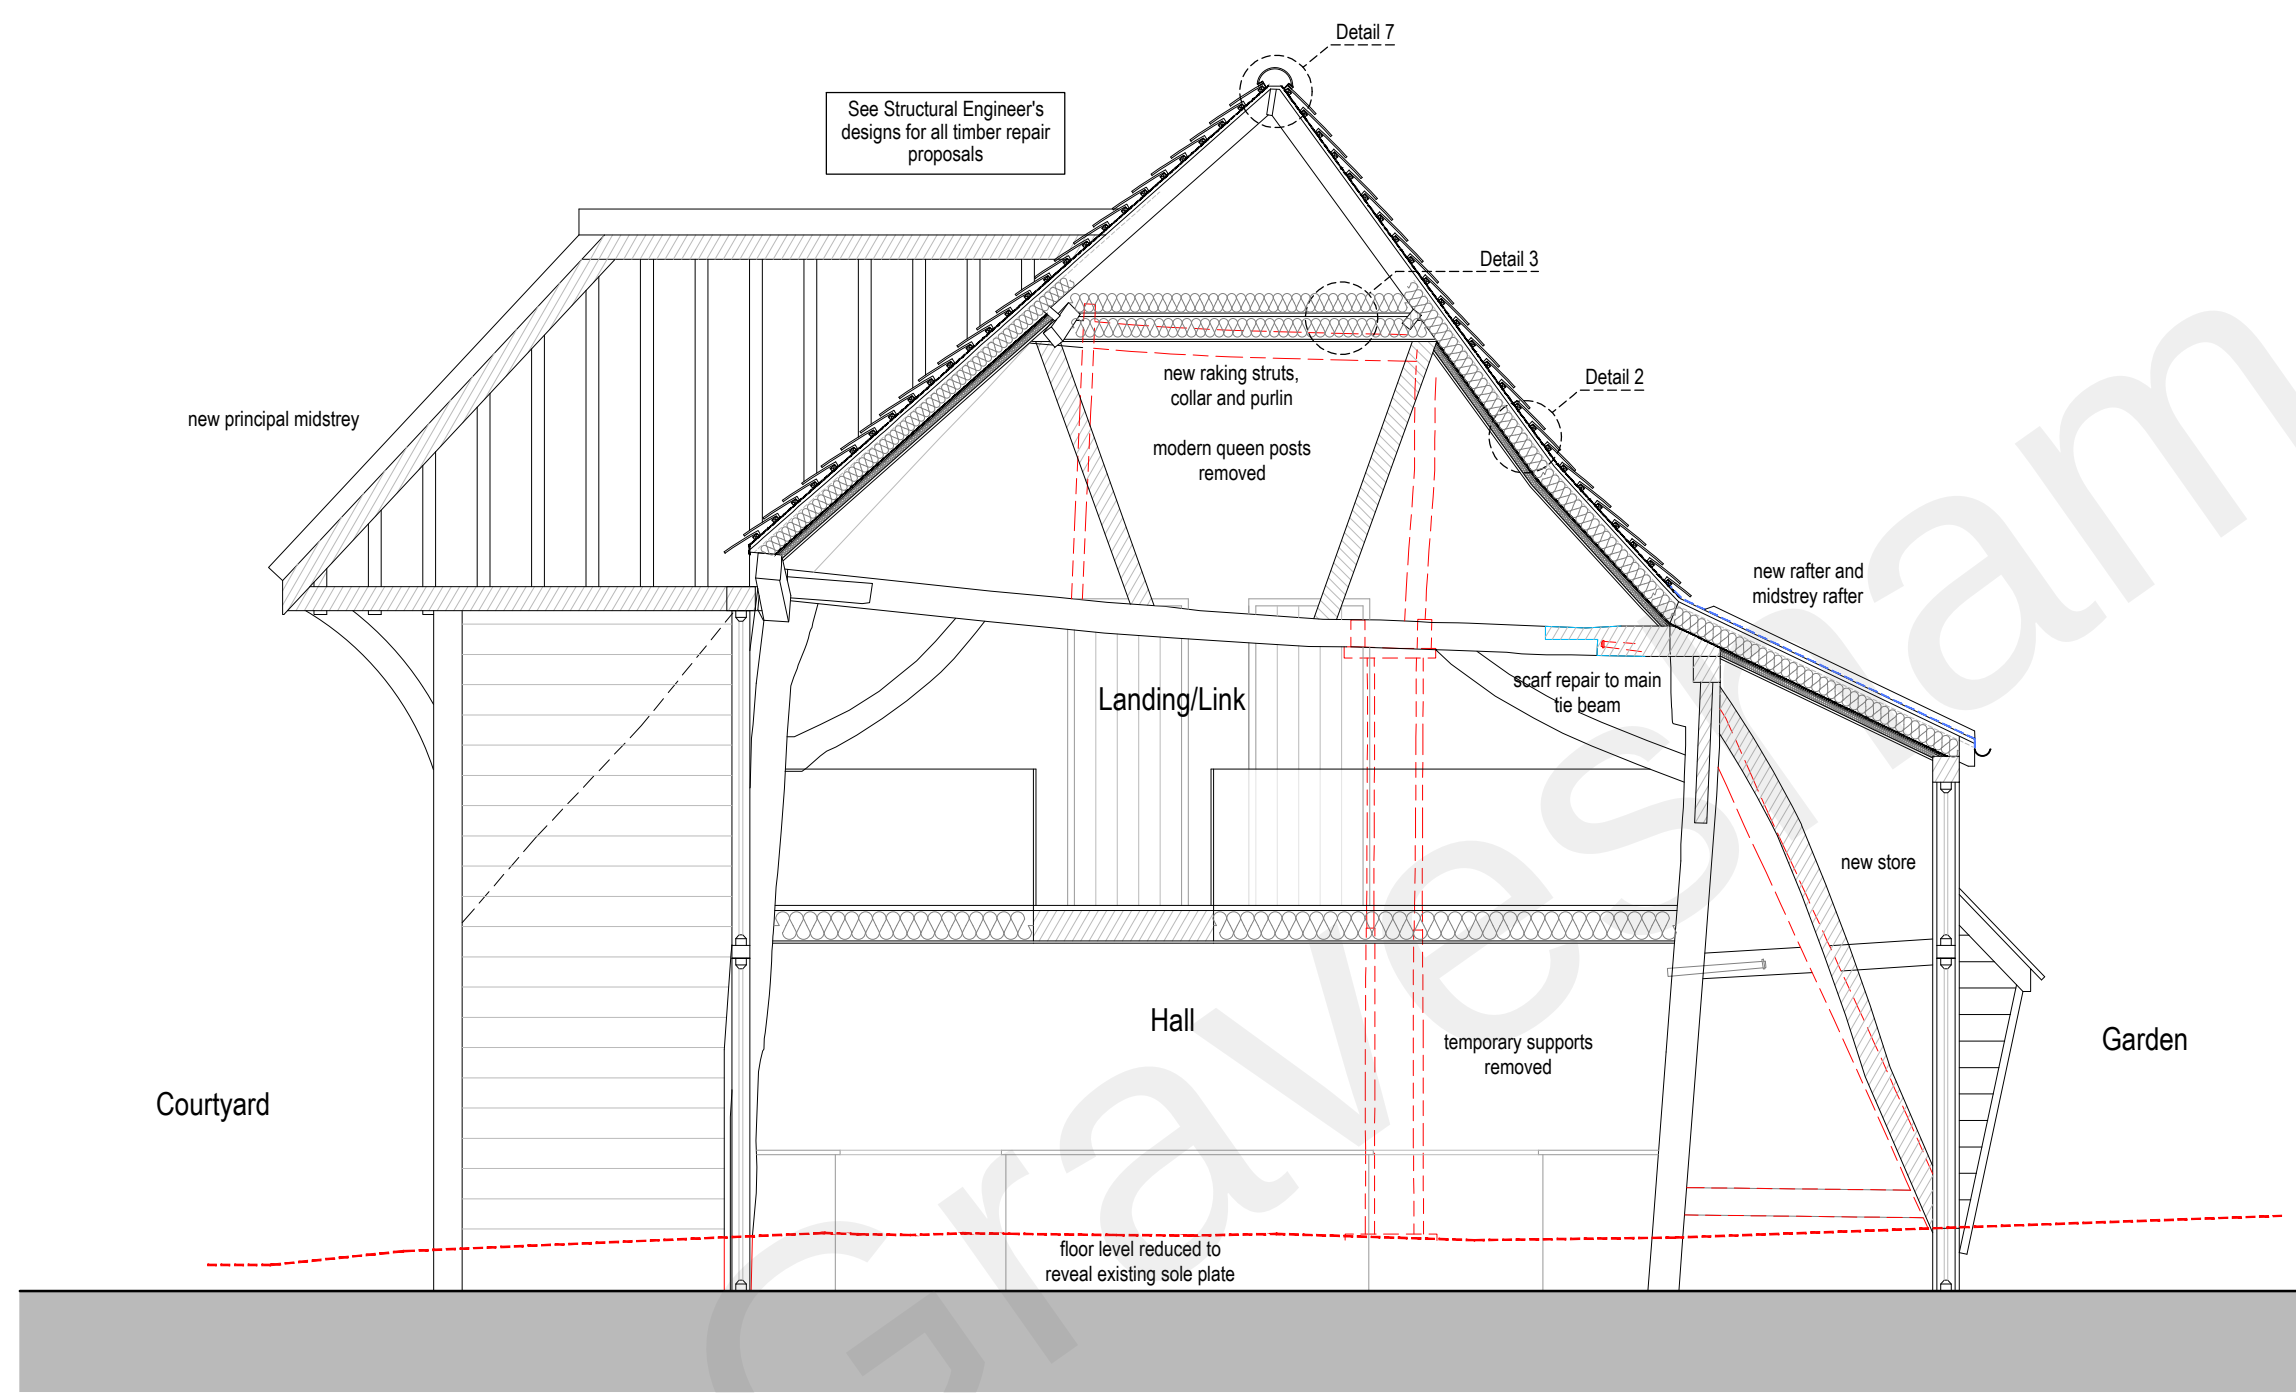


Proposed Section BB

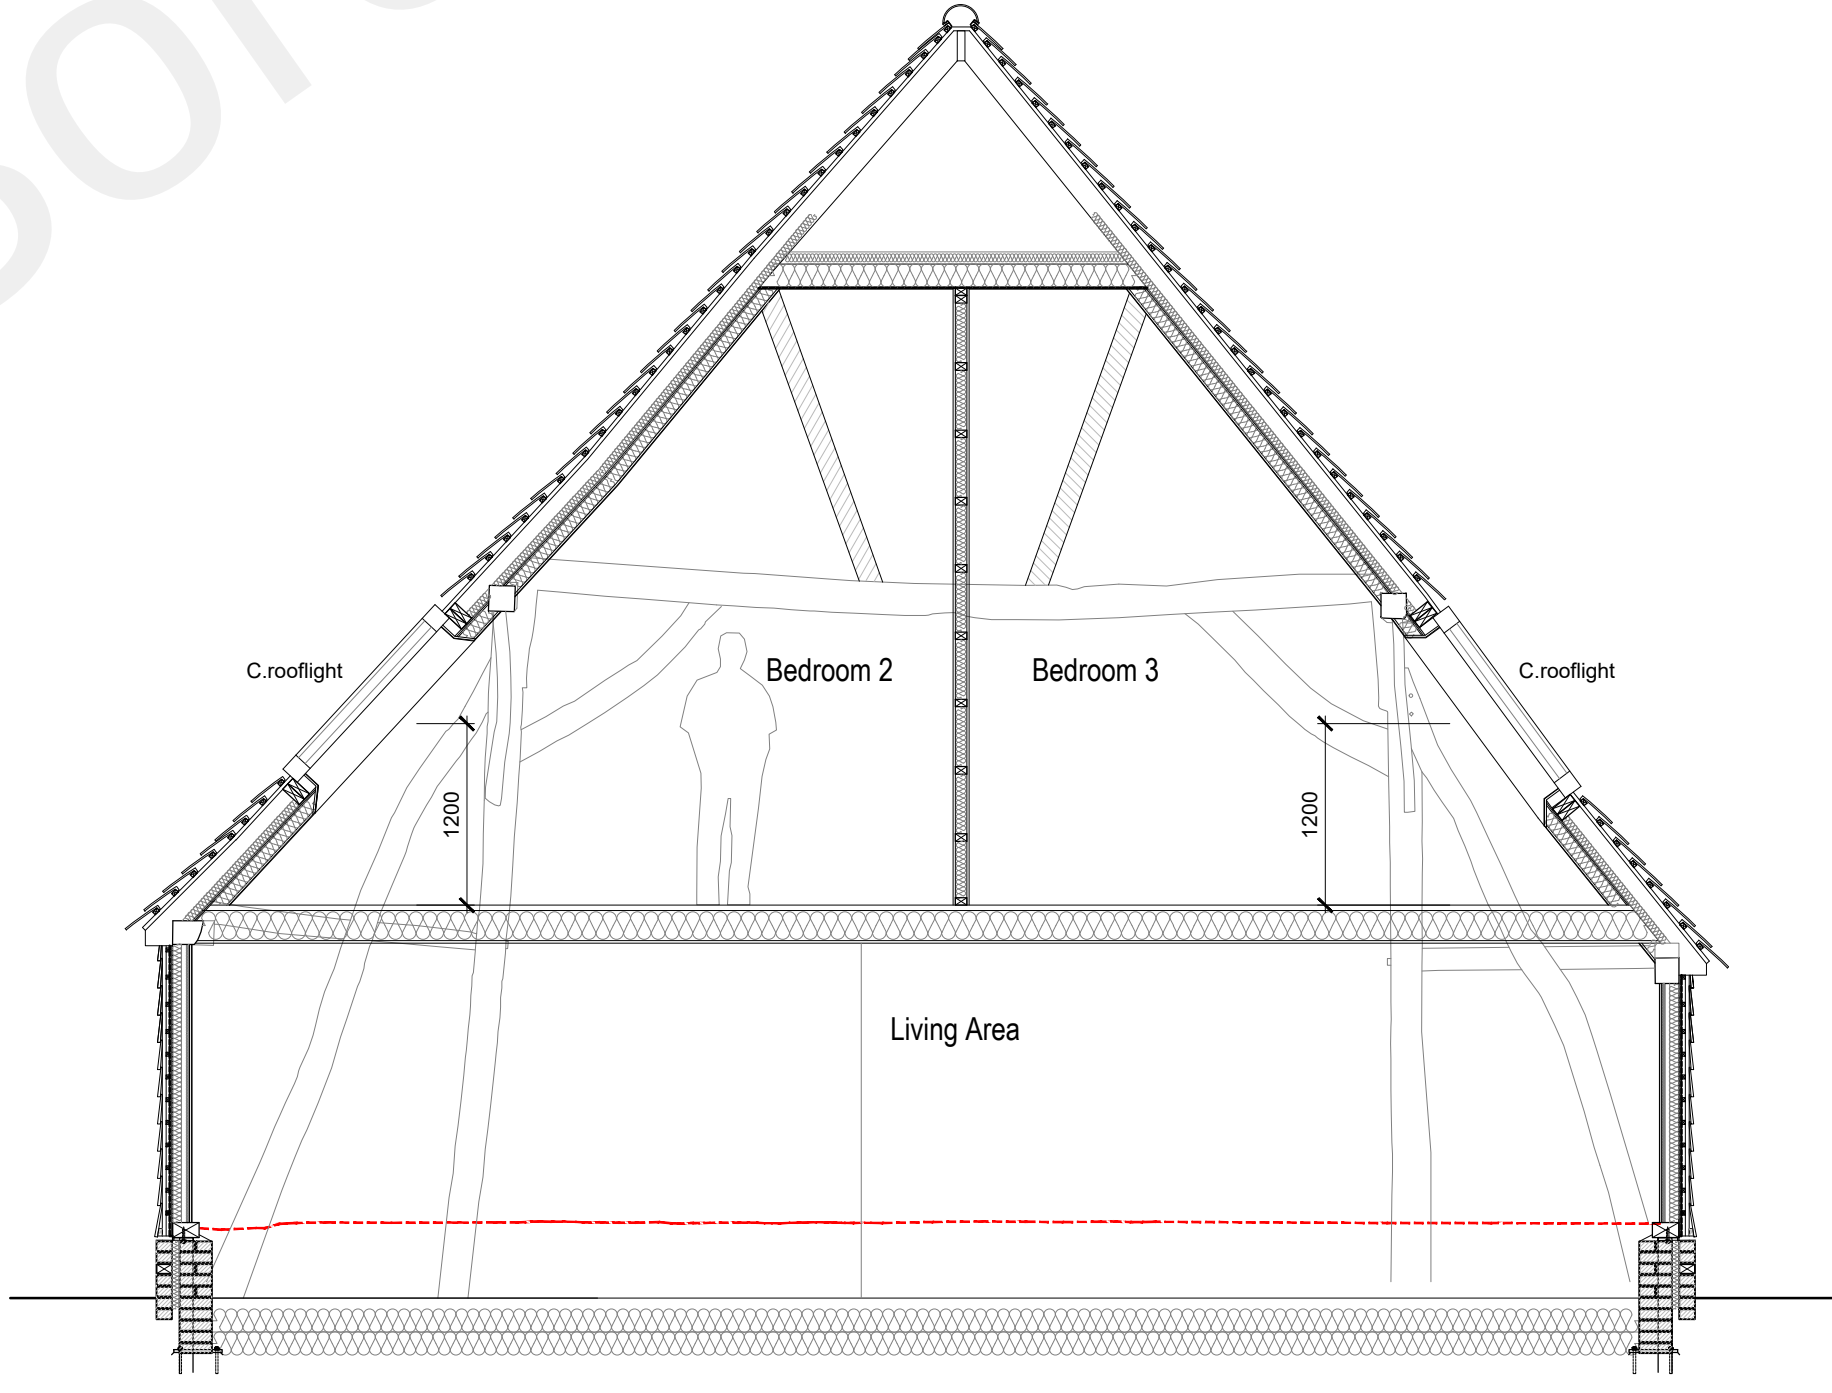

Proposed Section CC

Proposed Kent Barn Sections

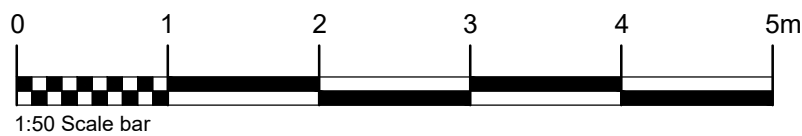

Proposed Residential Development

NOTES:

Do Not Scale.

Report all discrepancies, errors and omissions.

Verify all dimensions on site before commencing any work on site or preparing shop drawings.

All materials, components and workmanship are to comply with the relevant British Standards, Codes of Practice, and appropriate manufacturers recommendations that from time to time shall apply.

For all specialist work, see relevant drawings.

This drawing and design are copyright of Clague LLP
Registration number OC335948.

Rev	Date	Description
A	04/10/2022	Amendments for Client Review

Note: Rear Midstreys frame requires resetting at a higher level during construction.

Project Title

Bonnex Construction
Proposed Residential Development
Gore Green Farm
Higham
ME3 7HL

Drawing Description

Proposed Section AA, BB & CC

D R A F T

Scale	Drawn by
1:50 @ A1	OD
Date	Checked by
September 2022	GE

CLAGUE ARCHITECTS

62 Burgate, Canterbury Kent CT1 2BH	01227 762060
1 Kinsbourne Court, Luton Road, Harpenden, Hertfordshire AL5 3BL	01582 765102
8, Disney Street London SE1 1JF	0203 597 6112
CANTERBURY	LONDON
HARPENDEN	

Drawing Number	Revision
29767A_405	A