


Scale Bar (metres) 1:200

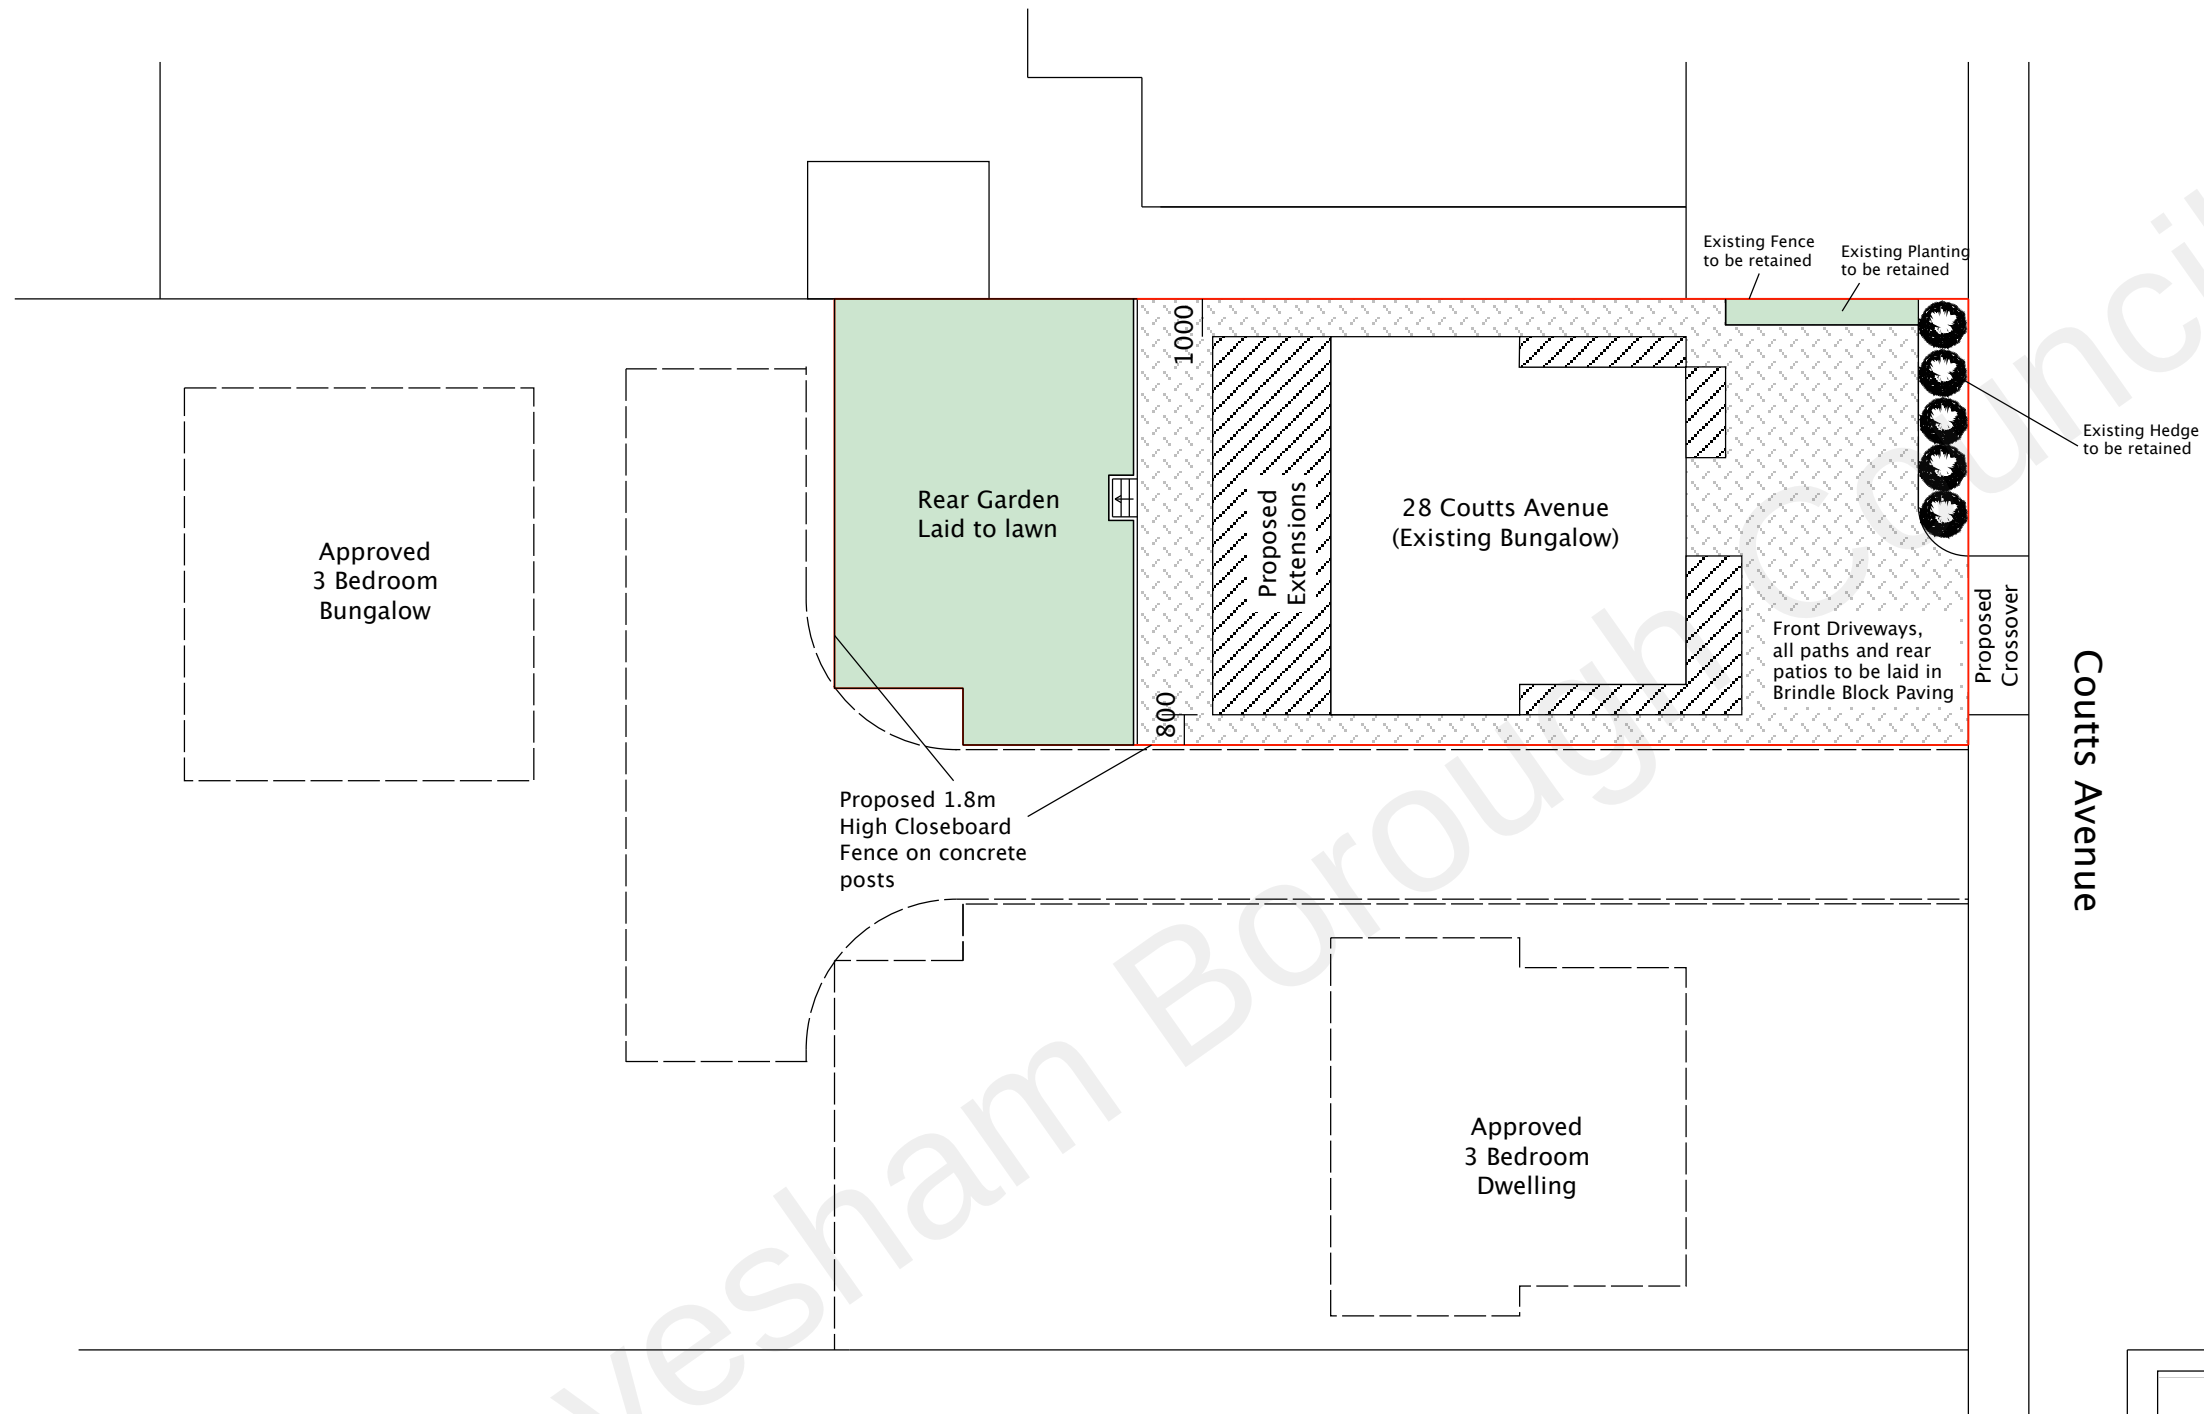

- New Builds
- Extensions
- Groundworks

07532 303307

calvin@ct-building.co.uk

Reputation Built On Quality www.ct-building.co.uk

Site
28 Coutts Avenue
Shorne
Gravesend
Kent
DA12 3HJ

Scale
1:200@ A3
UNLESS STATED

Drawing No.	Date
012 (Ver 1)	10/11/2021

Drawing Title:
Proposed Block Plan

Drawn by
C.J.K.