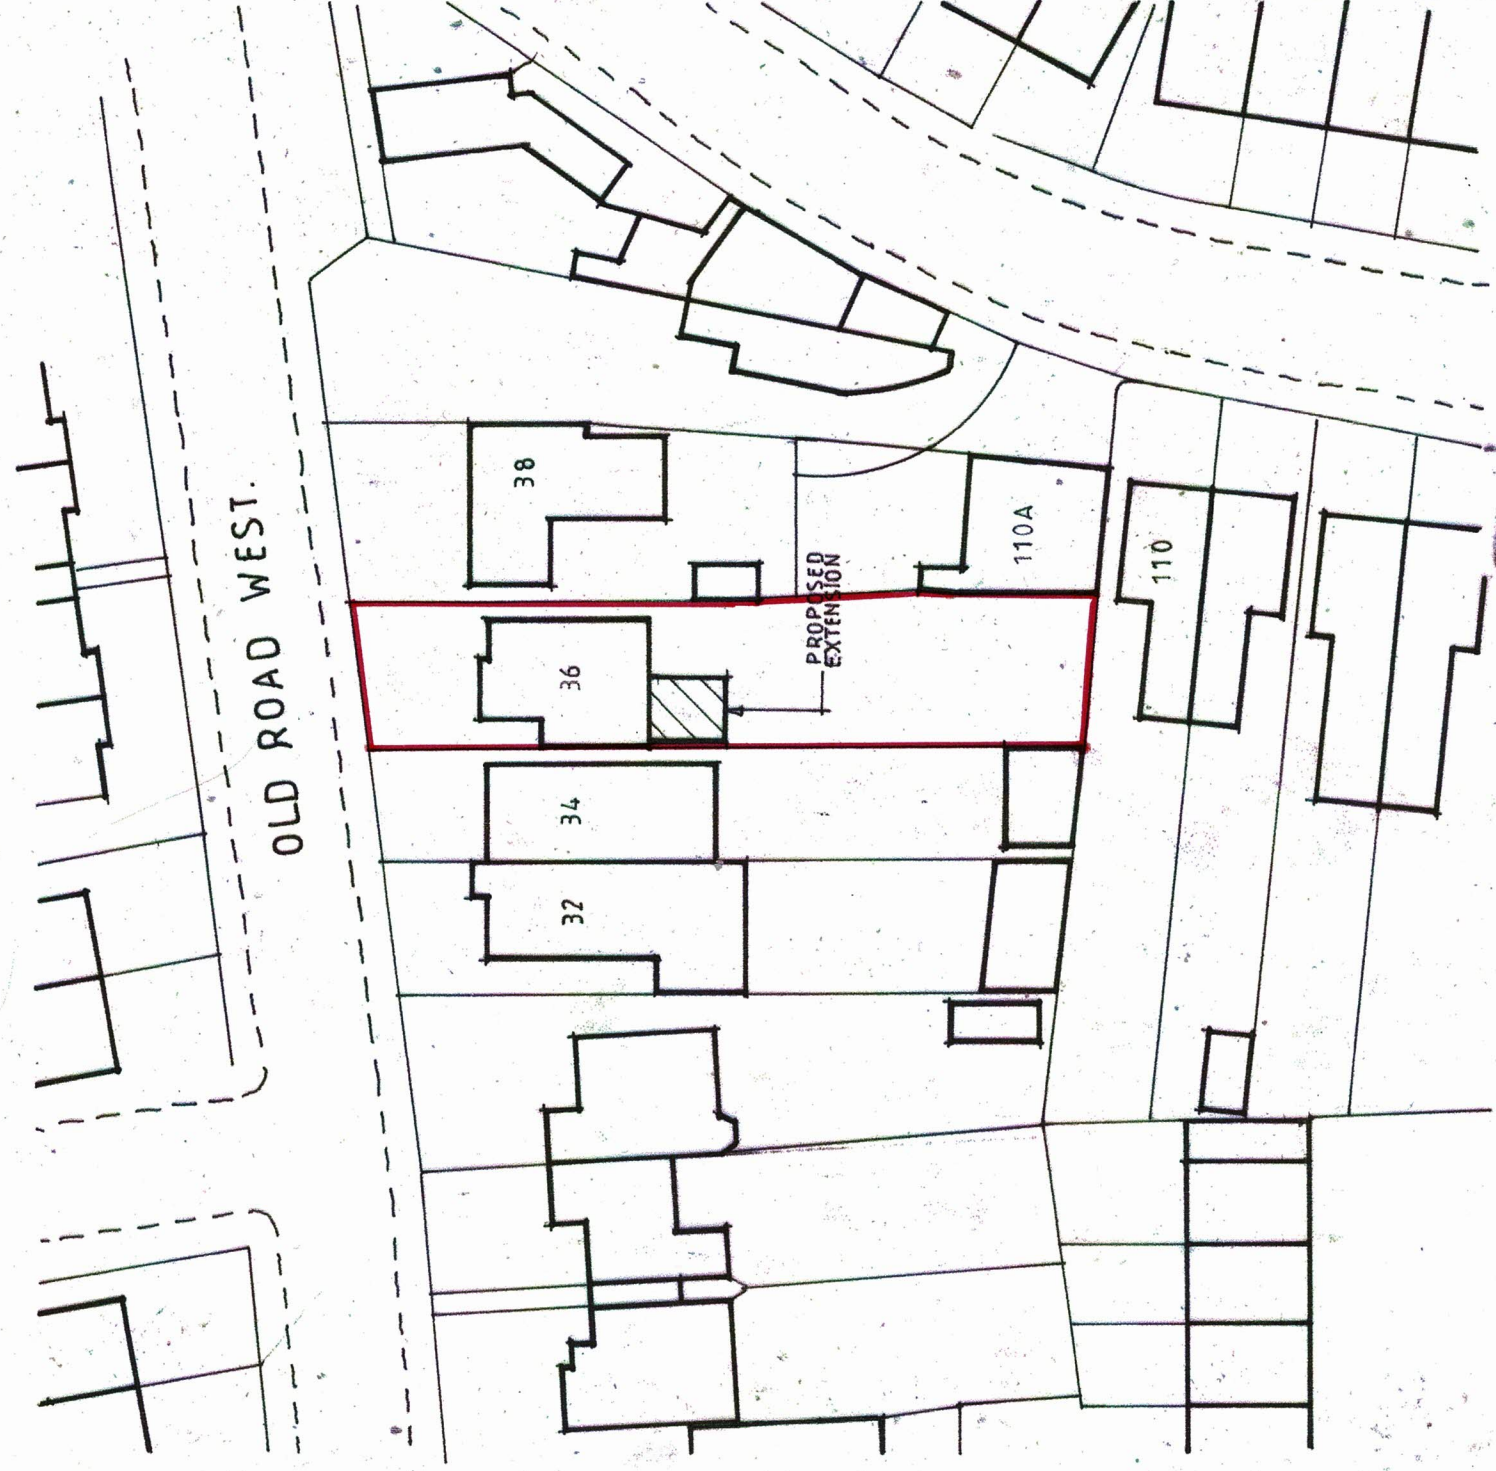
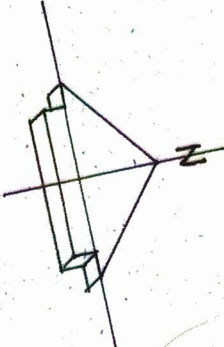


CLIENT MR & MRS. EVANS			
JOB 36 OLD ROAD WEST GRAVESEND			
DRG PROPOSED SITE PLAN.			
DATE	SCALE	JOB N°	ORGN°
JUNE 26	1:500	26/25	P.02.
			REV