




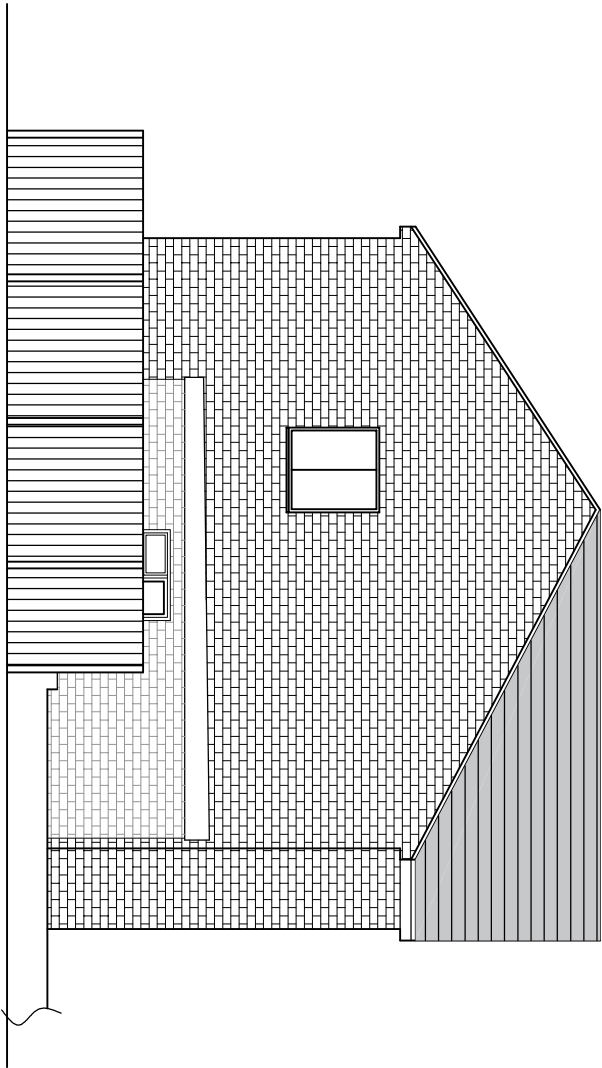

SIDE ELEVATION scale 1:100

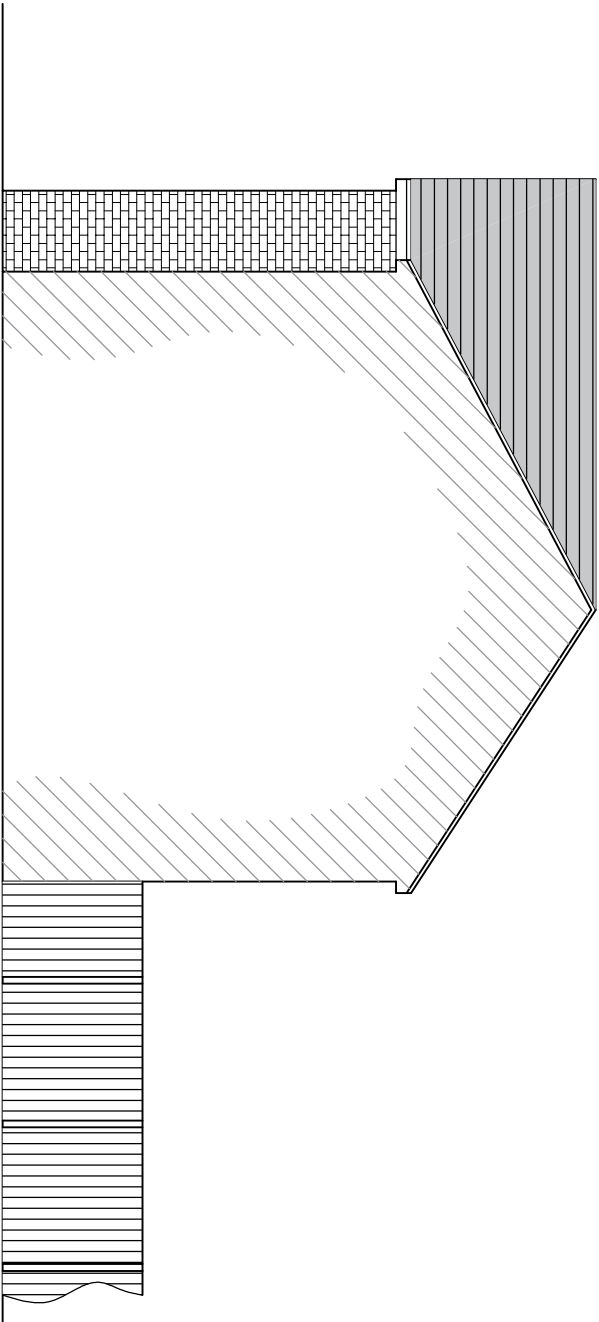

SIDE ELEVATION scale 100

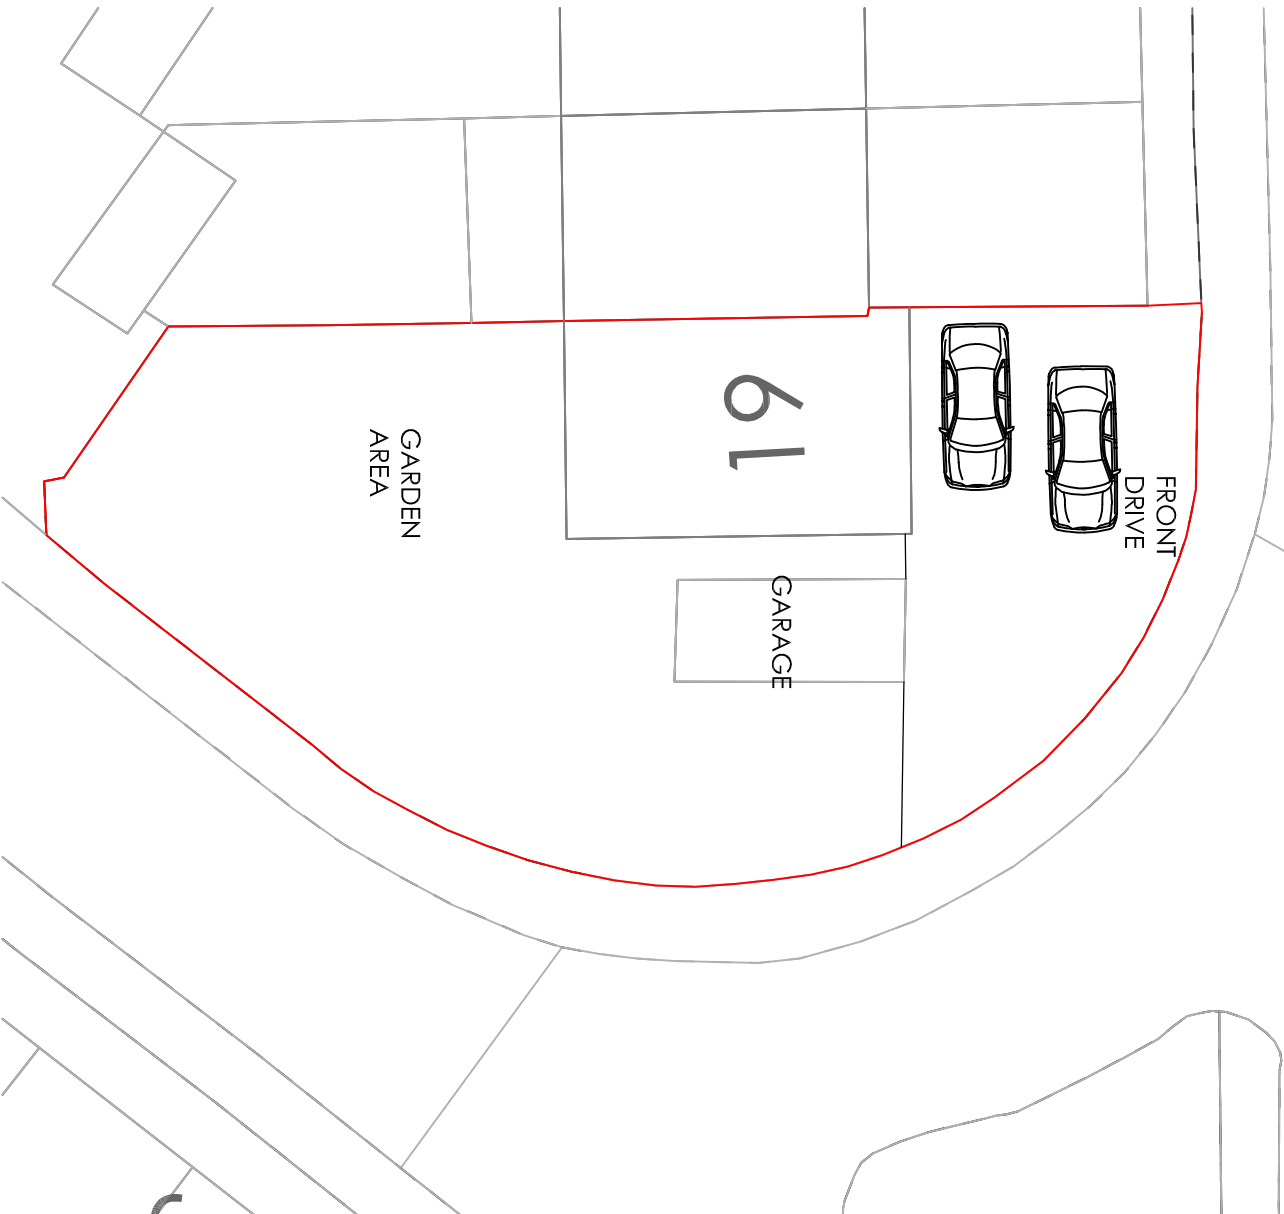

EXISTING BLOCK PLAN scale 1:200

Project		DEMOLISH SIDE GARAGE AND ERECTION OF TWO BEDROOM END TERRACE HOUSE LAND ADJACENT TO No. 19 BEAUMONT DRIVE NORTHFLEET KENT DA1 1 9NN	
Drawing Title			
EXISTING BLOCK PLAN AND SIDE ELEVATIONS		Rev	Description
		Date	
H Channa		Drawn	HC
		Date	May 2026
Picarroons Maidstone Road Platt Kent TN15 8LB Tel: 07828277909 E-mail: hbechanna@tiscali.co.uk		Scale	1:100
		Drawing No.	19BR/A3/03