



CC PROFILE

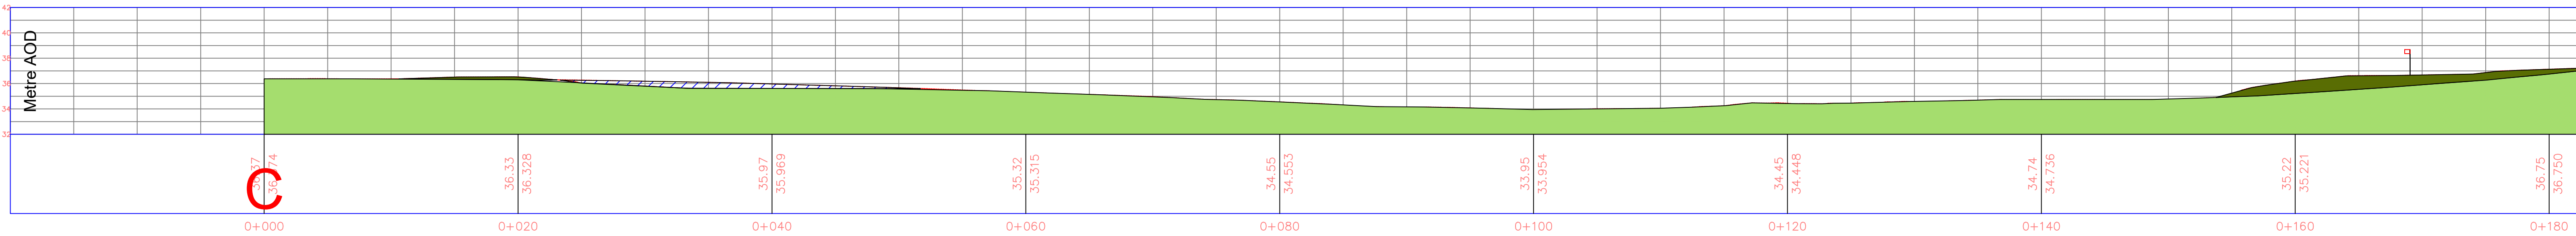


AA PROFILE

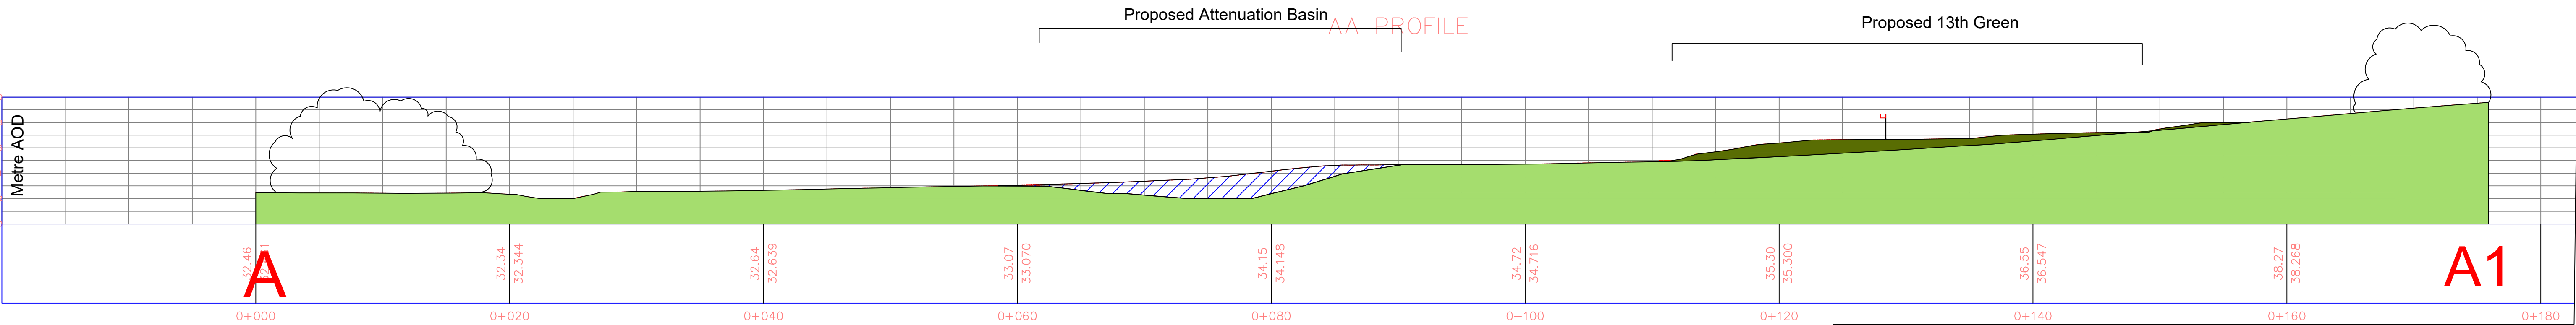


Key To Sections:

- Proposed Fill
- Proposed Cut
- Existing Vegetation

BB PROFILE

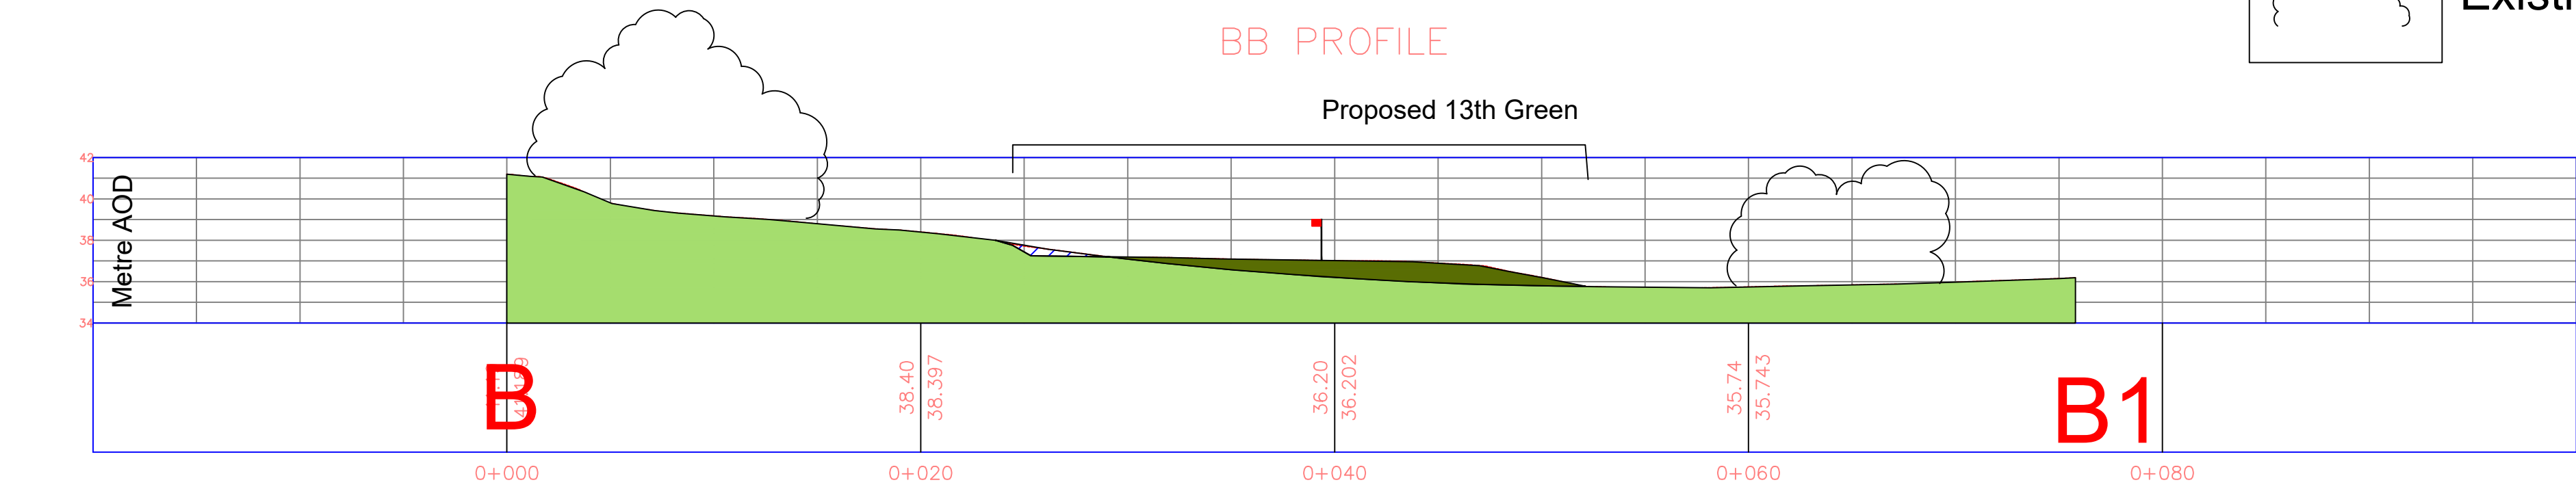

- Existing Contours (0.25m Intervals)
- Bunker
- Managed Amenity Grass
- Proposed Contours (0.25m Intervals)
- Proposed Tees / Fairway
- Existing Trees / shrubs
- Fairway / Green / Tee
- Existing High Pressure Water Pipe With Wayleave
- Proposed Green
- Proposed Wildflower Grassland

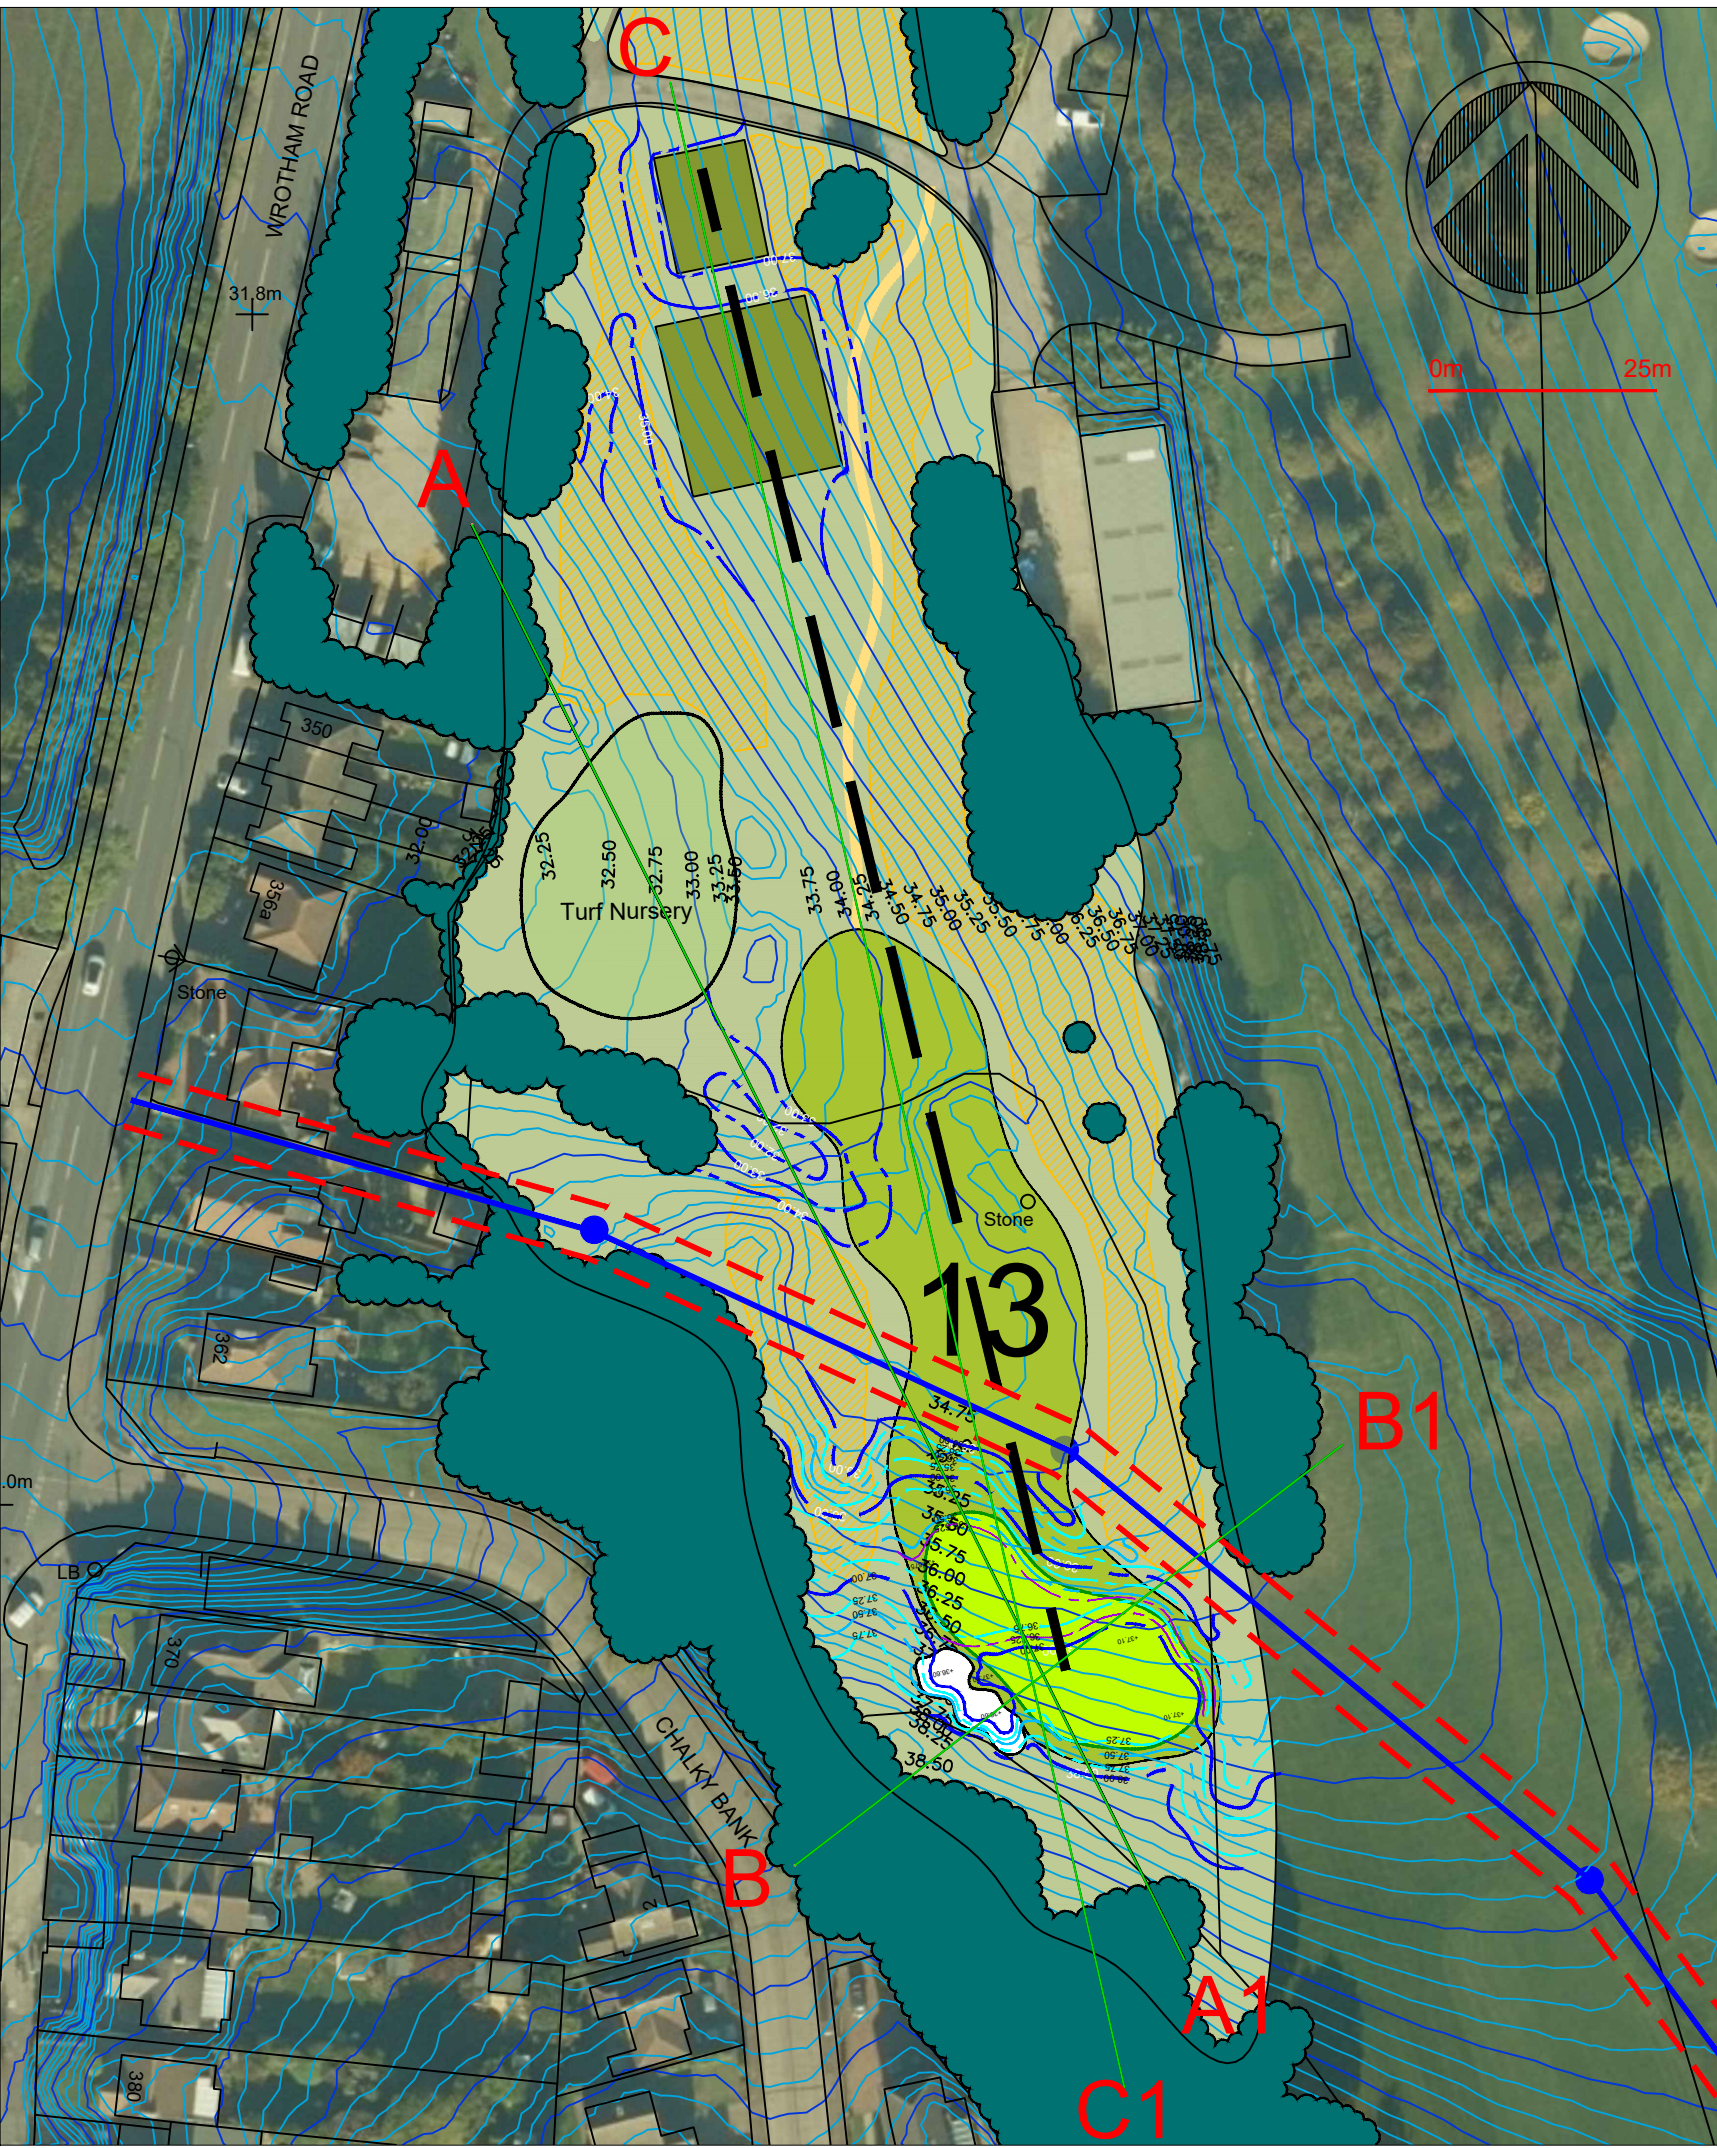

Project Name: Mid Kent Golf Club	Checked By: BW	Revision No:	
Drawing Name: Cross Sections	Scale 1:250 @ A1	Rev A - 03/11/23 - Scale Bar added	
Drawing Number: 851.05 Rev A	Date: 03/11/23		
Drawn By: DW			Weller Designs Limited Golf Course Architects