


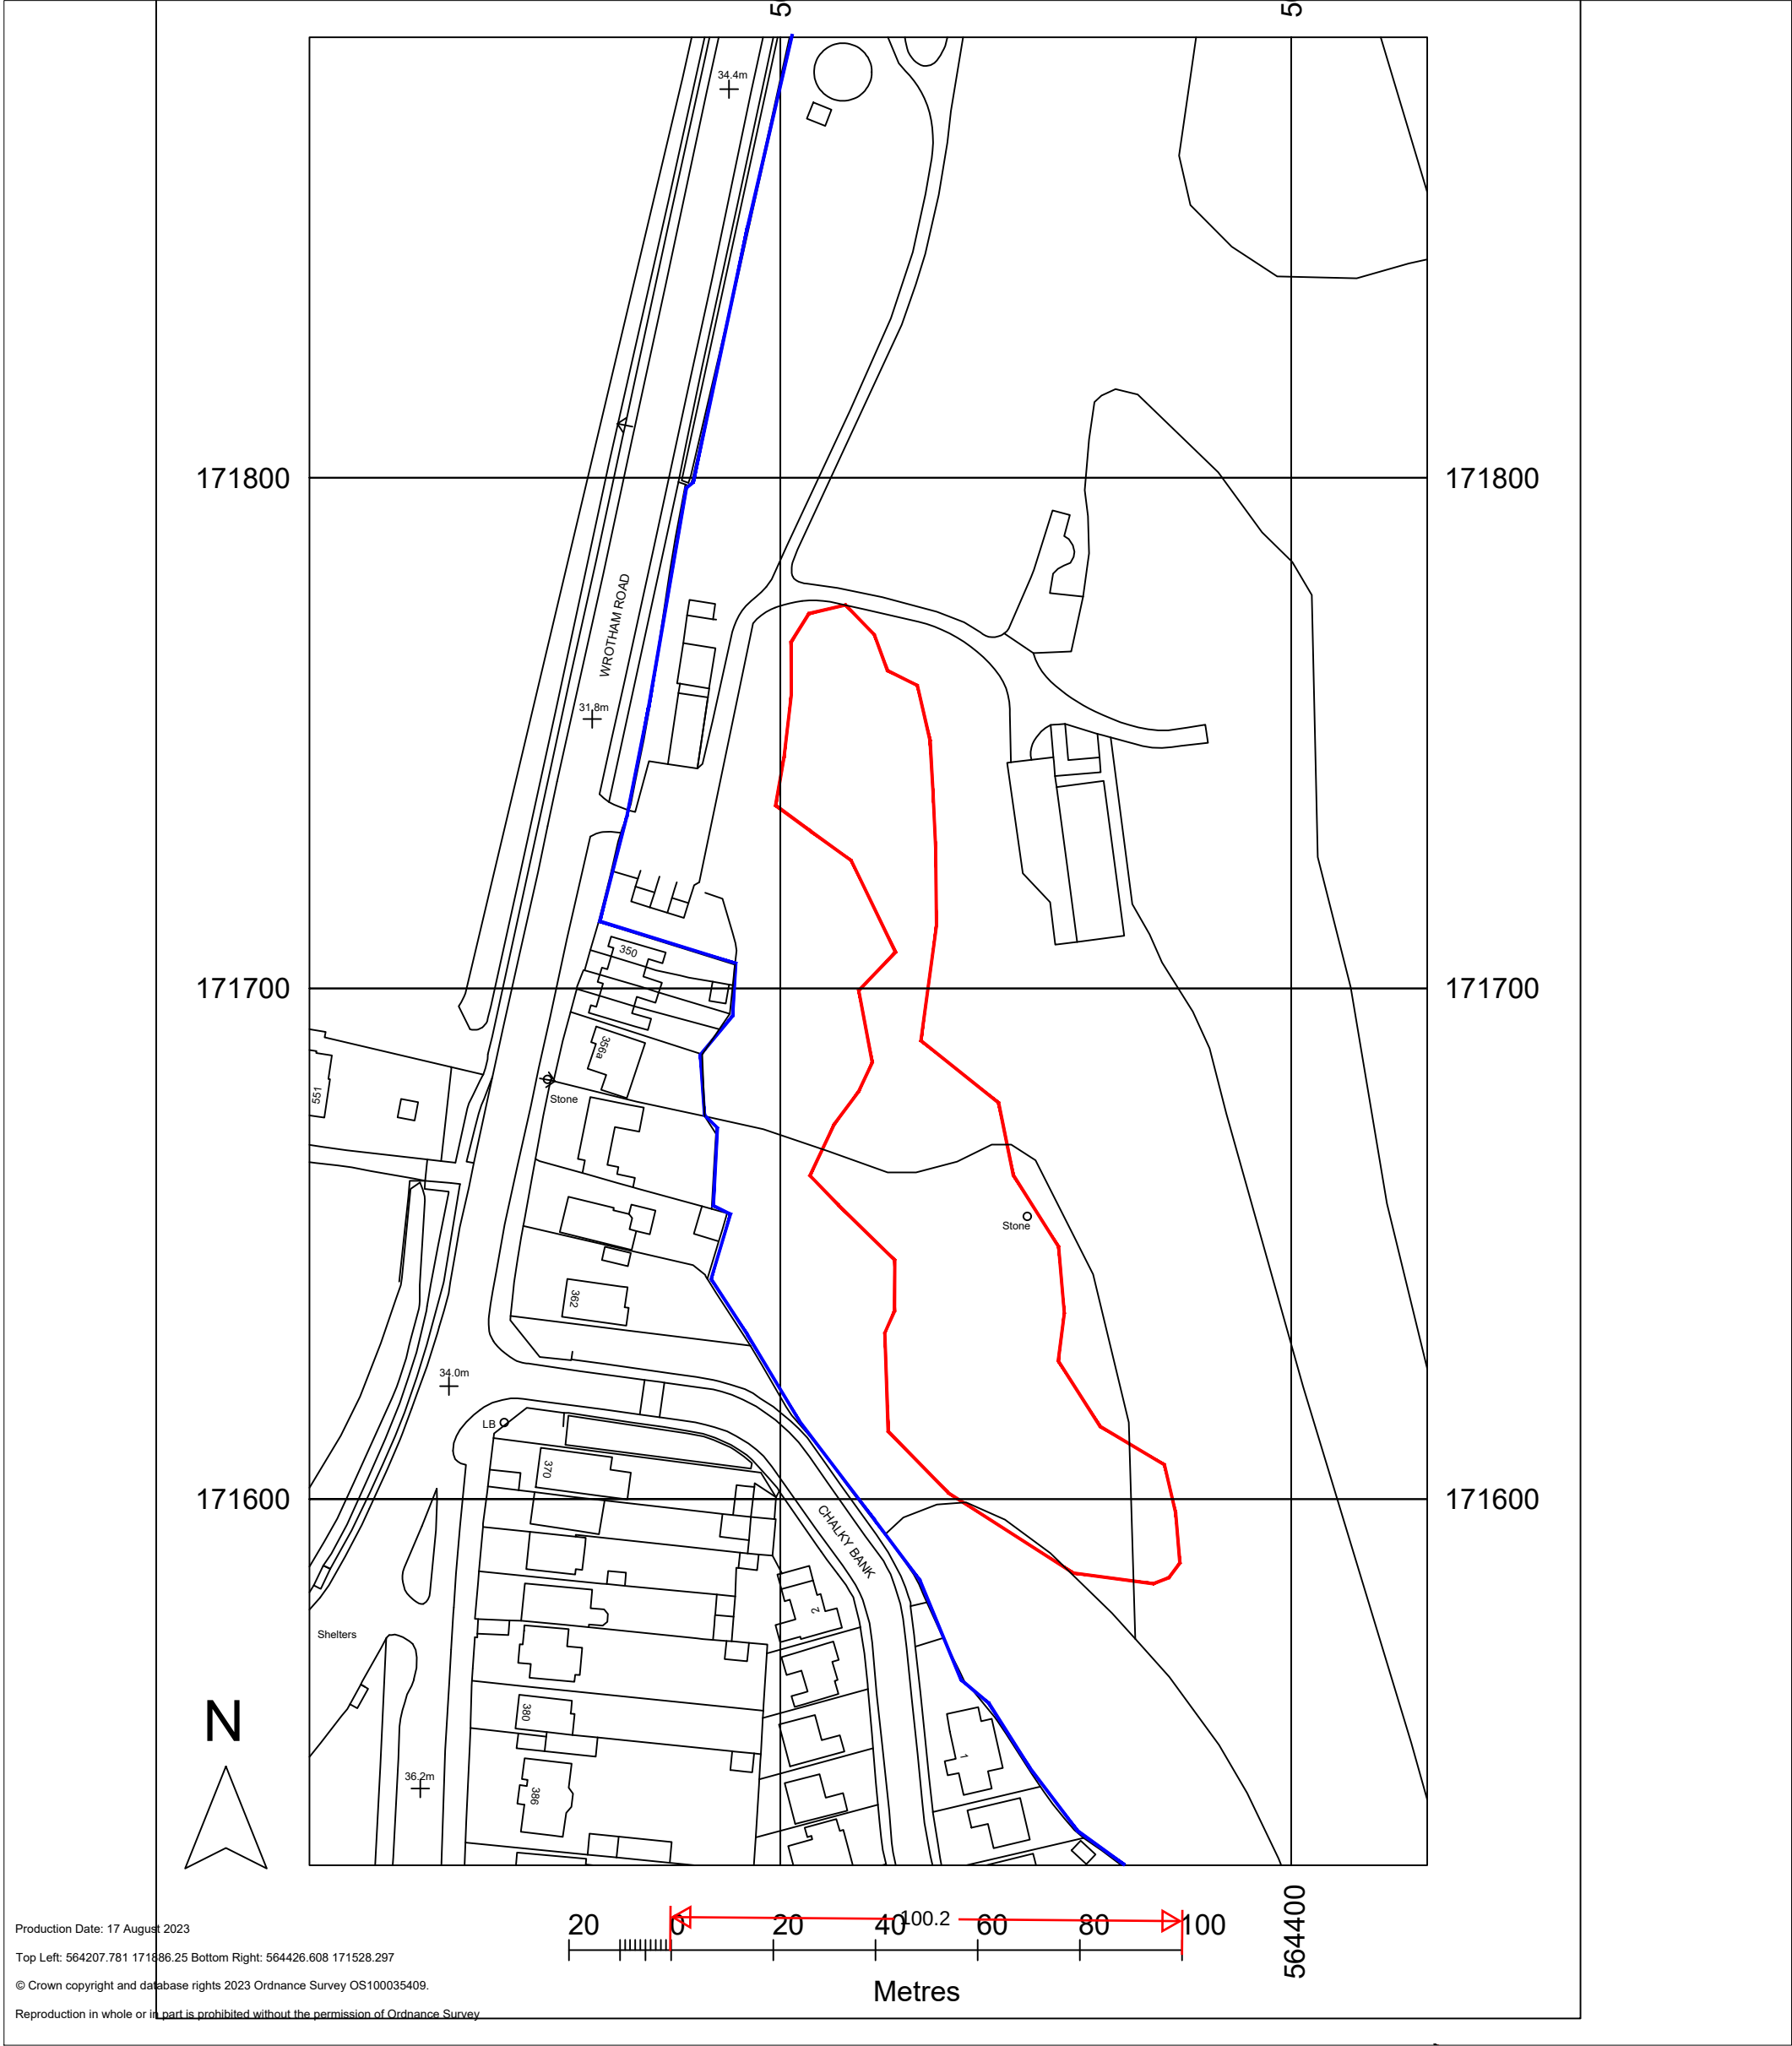

Application Boundary



Other land Owned by the applicant



Weller Designs Limited Golf Course Architects

Project Name: Mid Kent Golf Club	Checked By: BW	Revision No:	
Drawing Name: Application Plan (Location Plan)	Scale 1:1250 @ A3	Rev A - 03/11/23 - Adjusted Scale	
Drawing Number: 851.01 Rev A	Date: 03/11/23		
Drawn By: DW			