




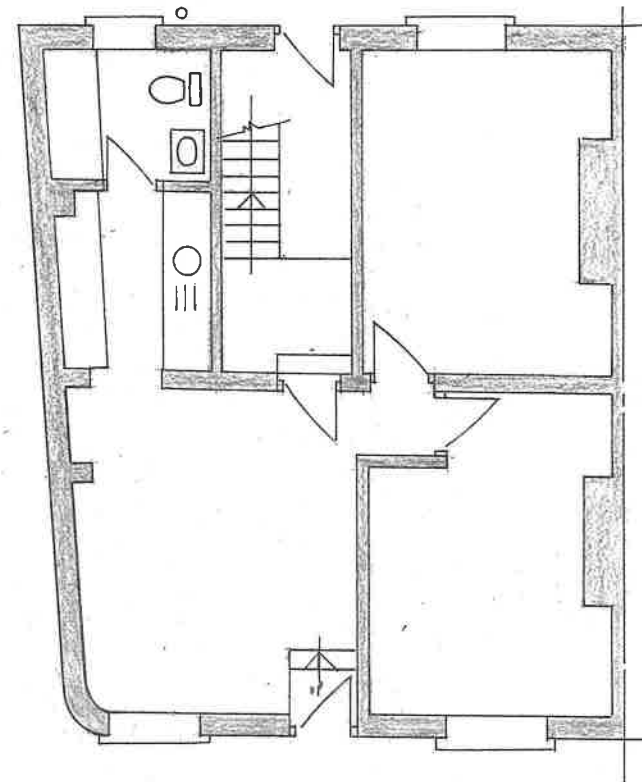


EXISTING GROUND FLOOR PLAN

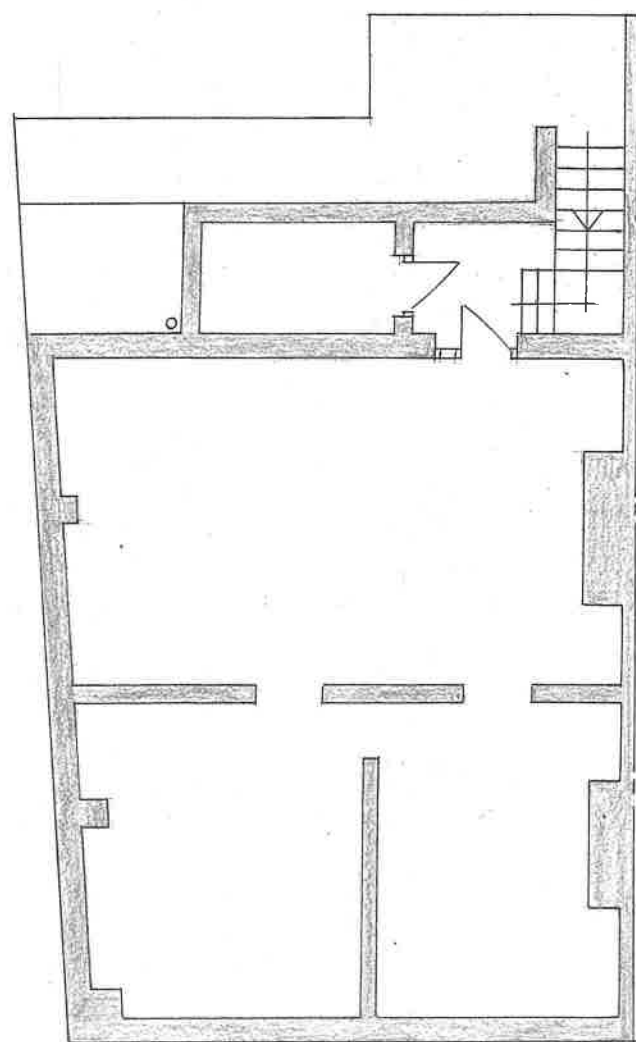


EXISTING BASEMENT PLAN

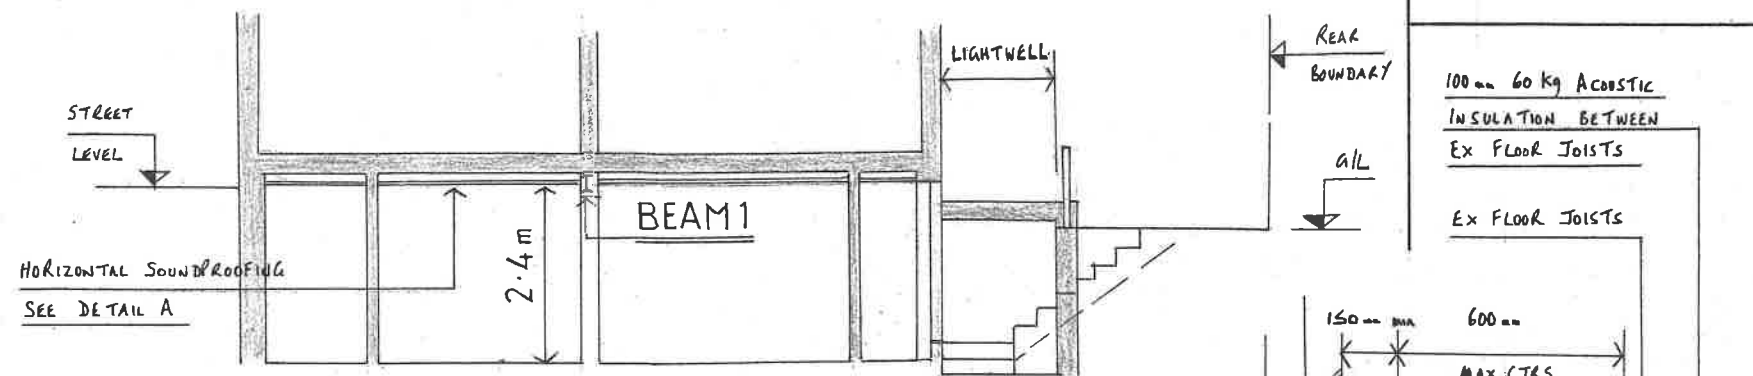


SECTION 1-1

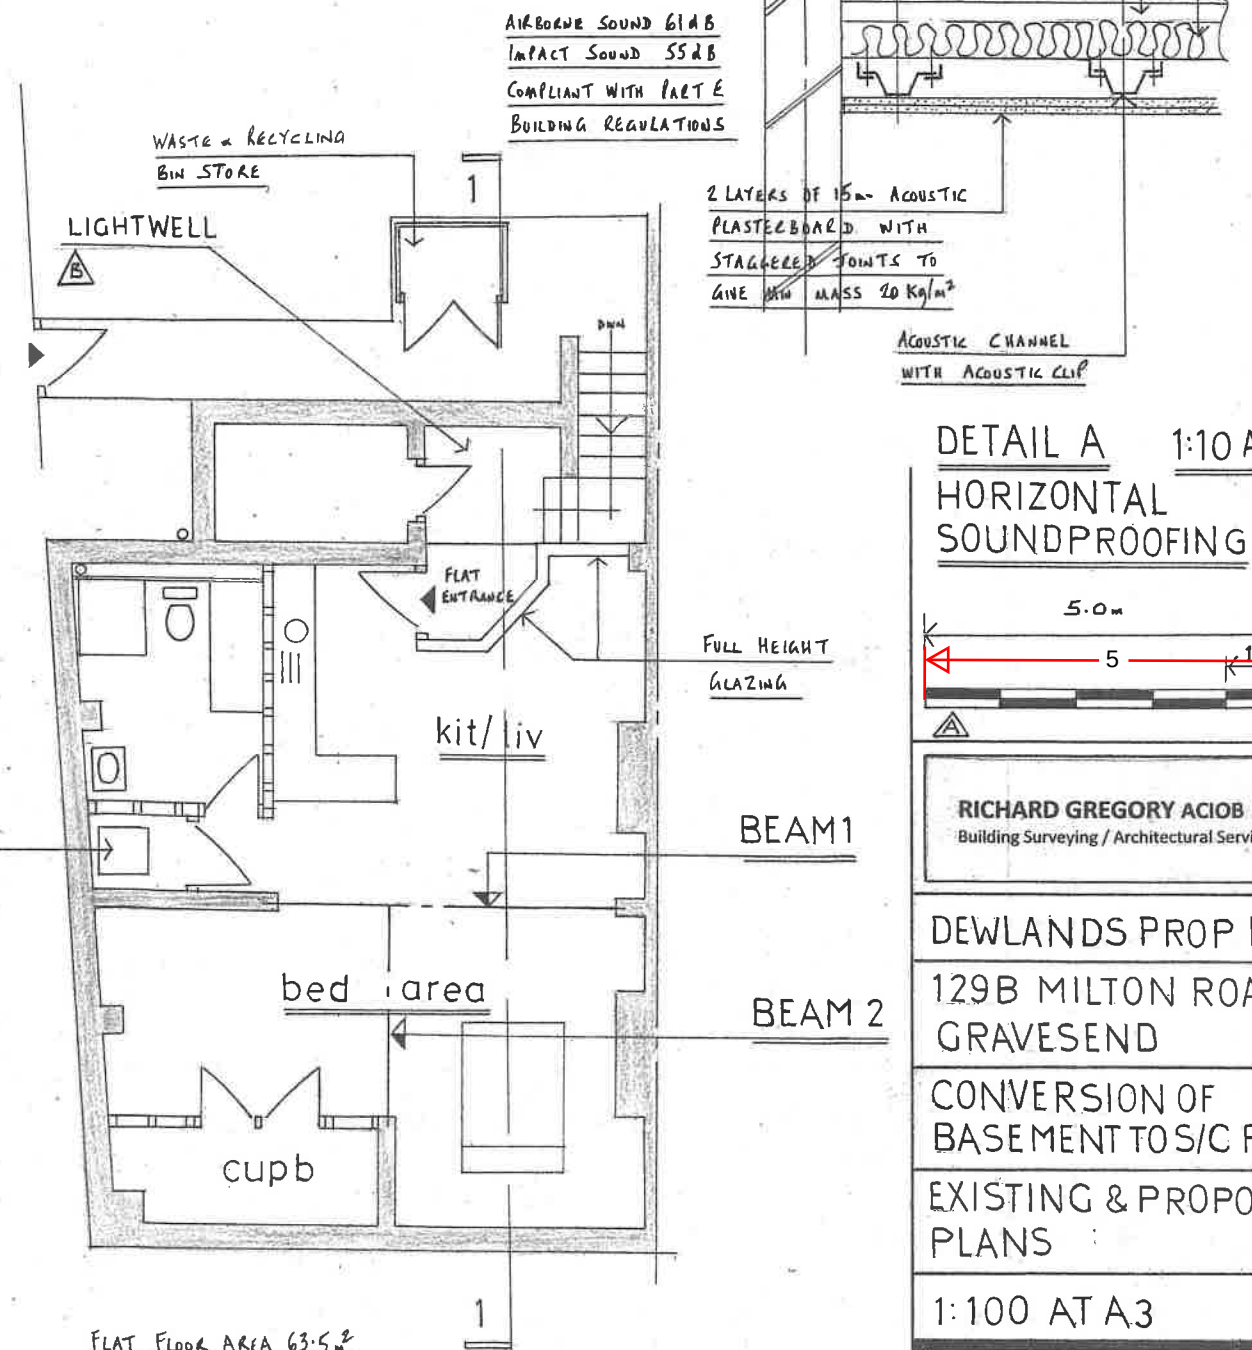

BASEMENT PLAN
PROPOSED

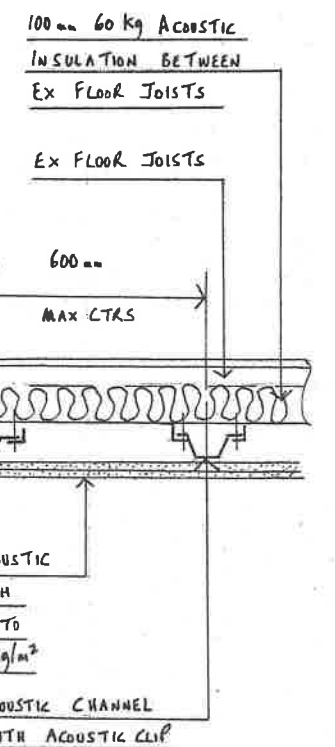

DETAIL A 1:10 AT A1
HORIZONTAL
SOUNDPROOFING

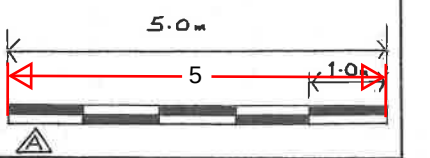

RICHARD GREGORY ACIOB
Building Surveying / Architectural Services

DEWLANDS PROP LTD
129B MILTON ROAD
GRAVESEND

CONVERSION OF
BASEMENT TO S/C FLAT
EXISTING & PROPOSED
PLANS

1:100 AT A3

383 - 1B

RICHARD GREGORY ACIOB
Building Surveying / Architectural Services

5 Star Hill, Crayford, Kent, DA14 0DB
Tel: 01322 407219
Mobile: 07984 218333
richardgregory4@ntlworld.com