



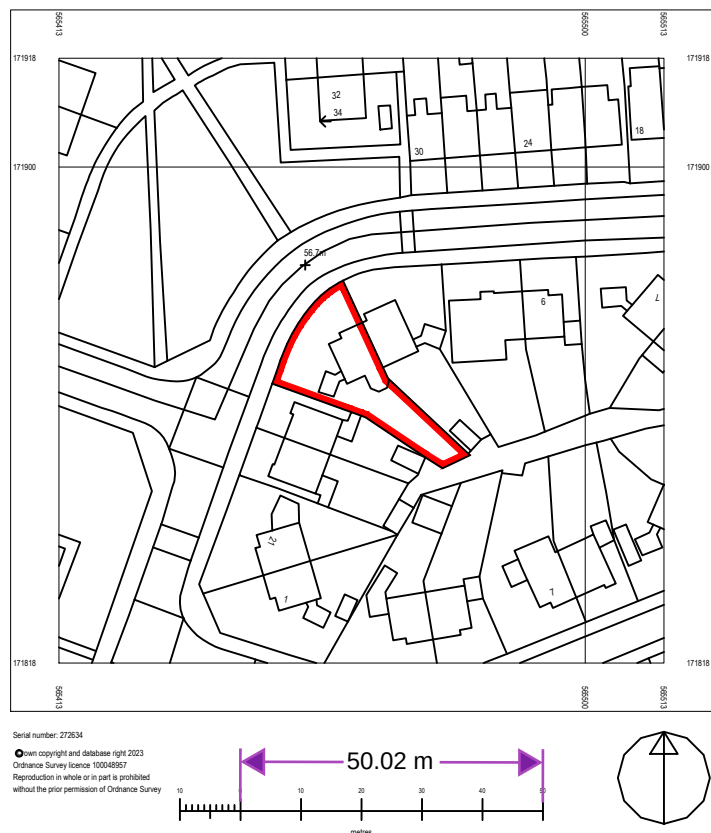


Location Plan - 1:1250

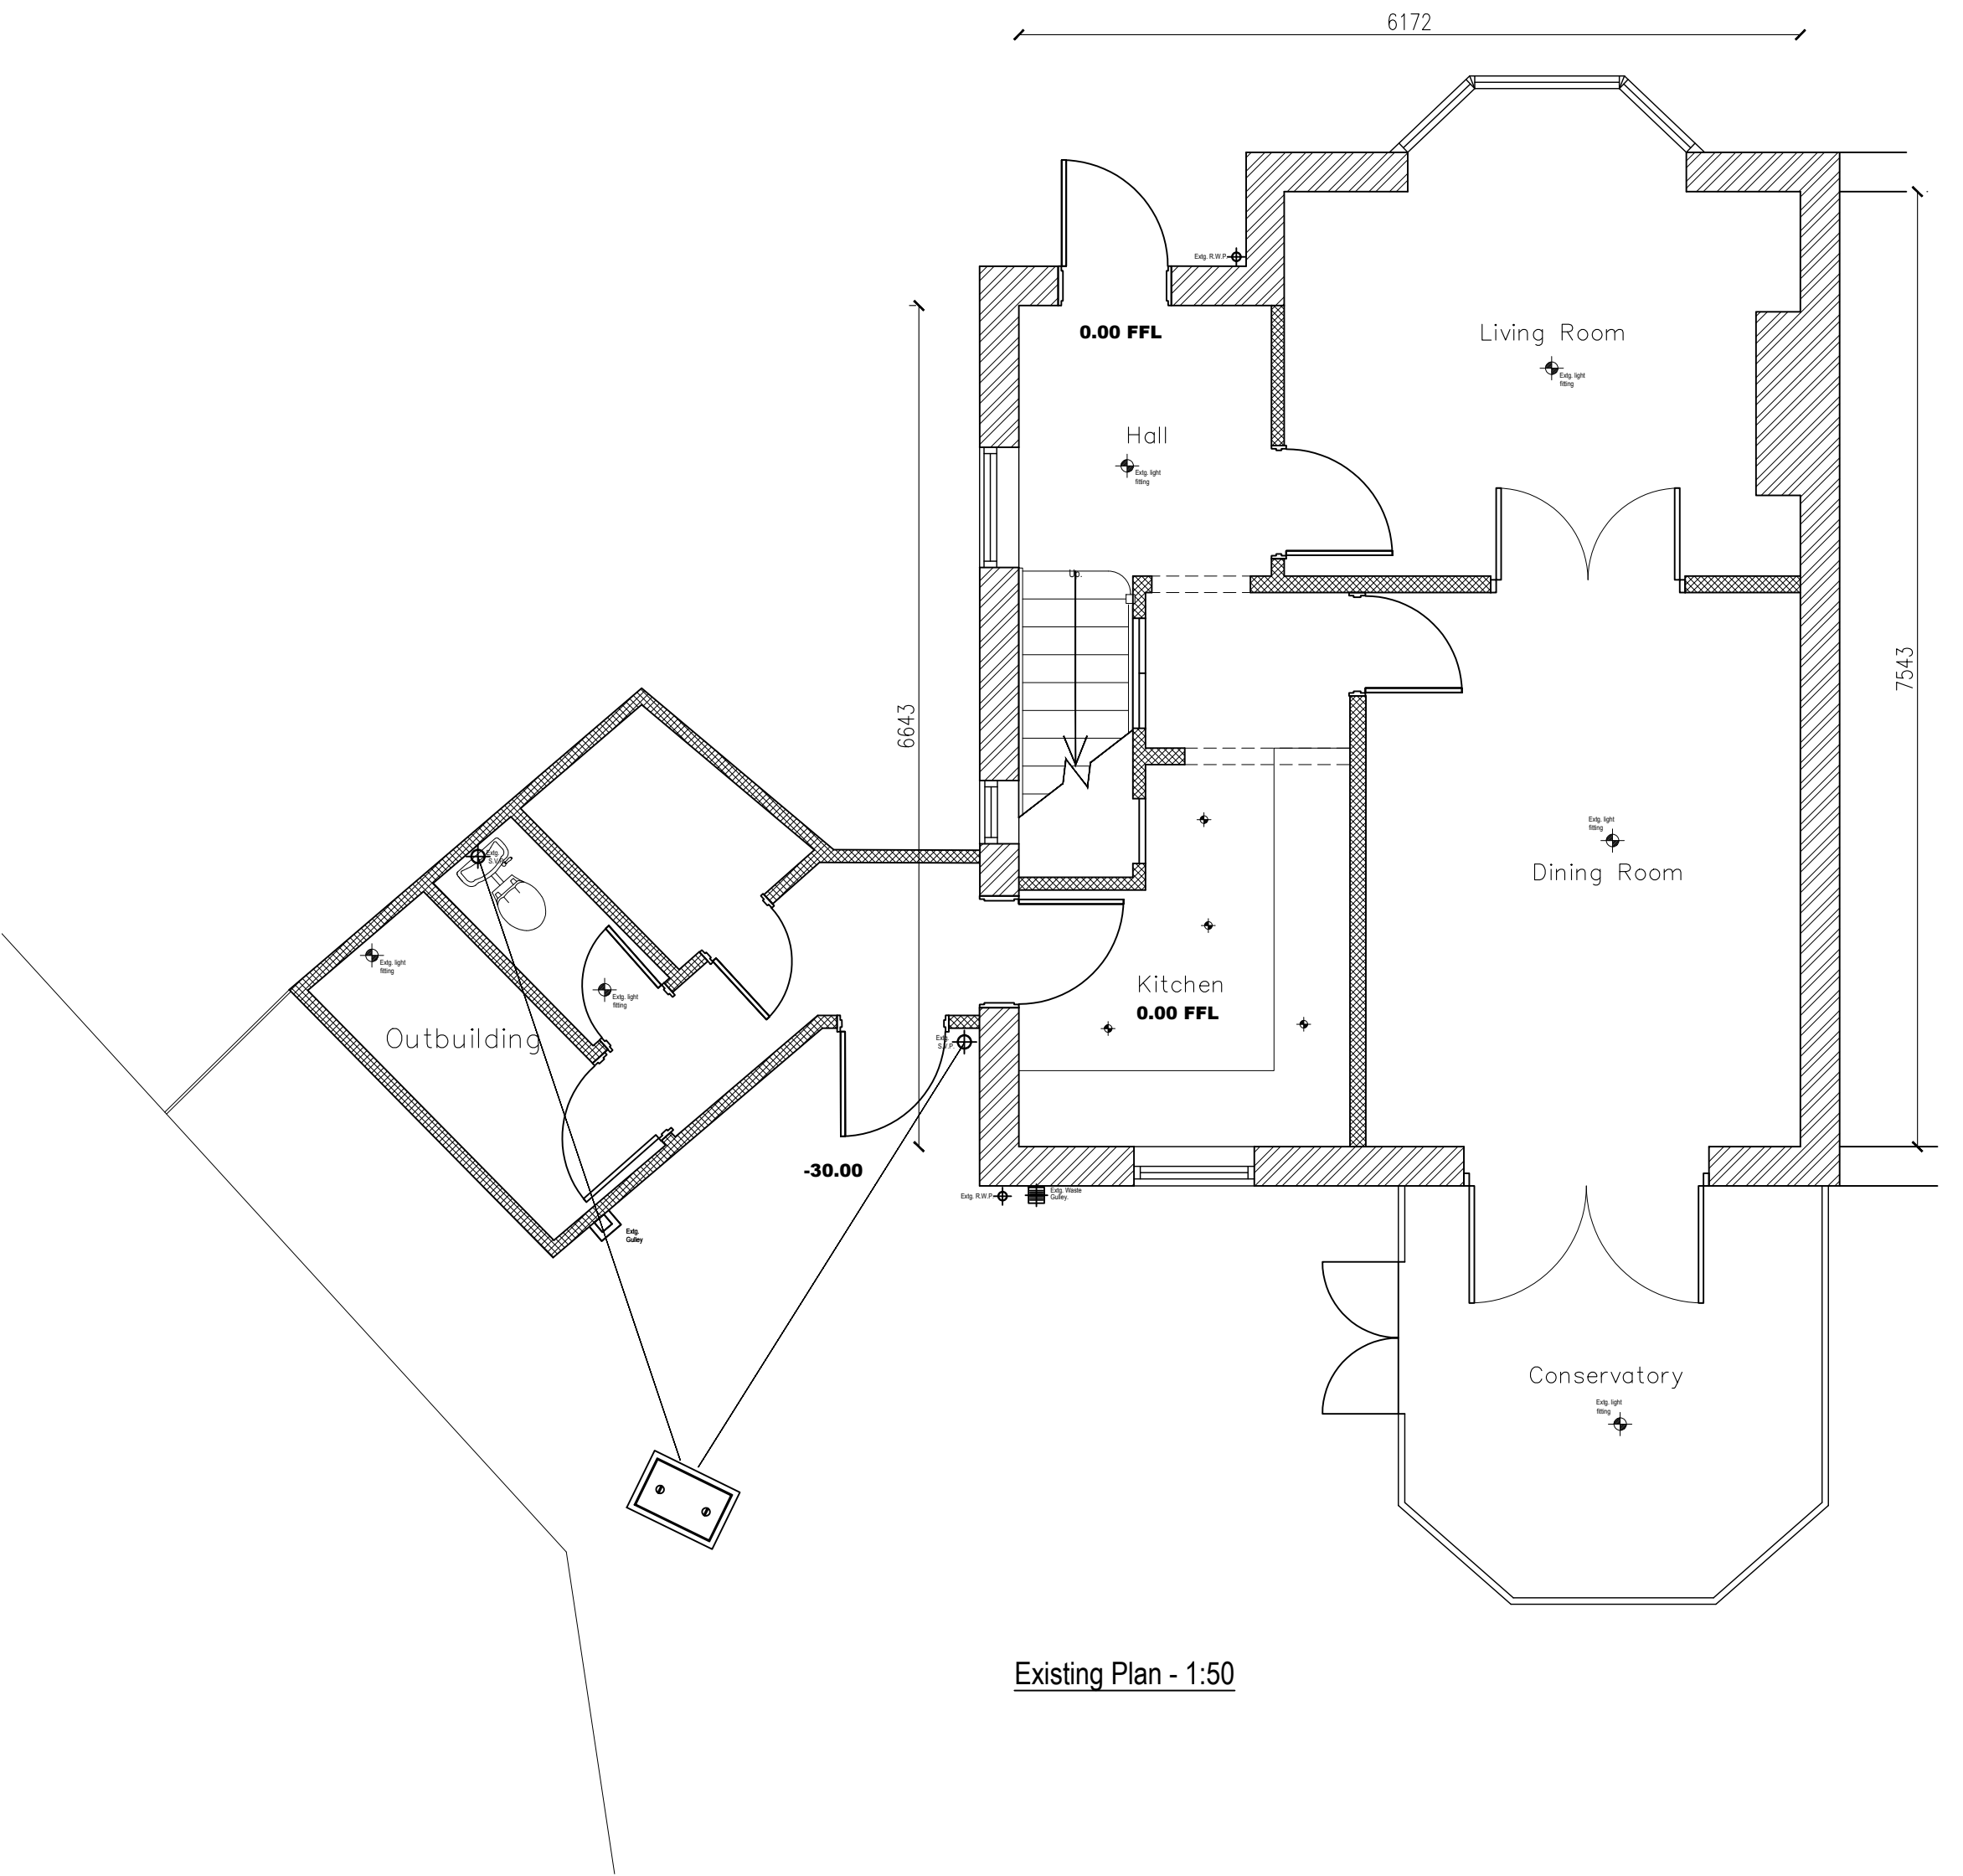


Existing Plan - 1:50

Scale Bar 1:50@ A2

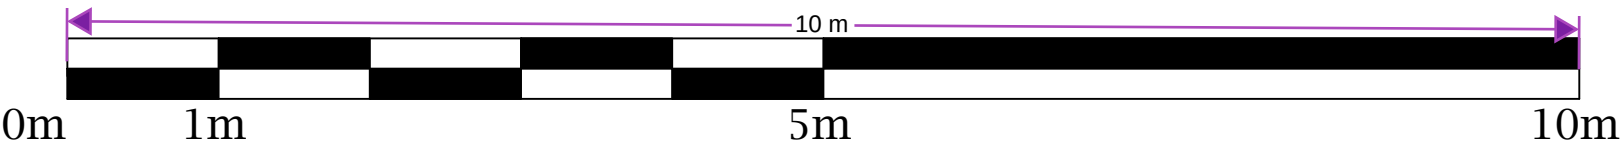

Revisions:

Site location 1:500

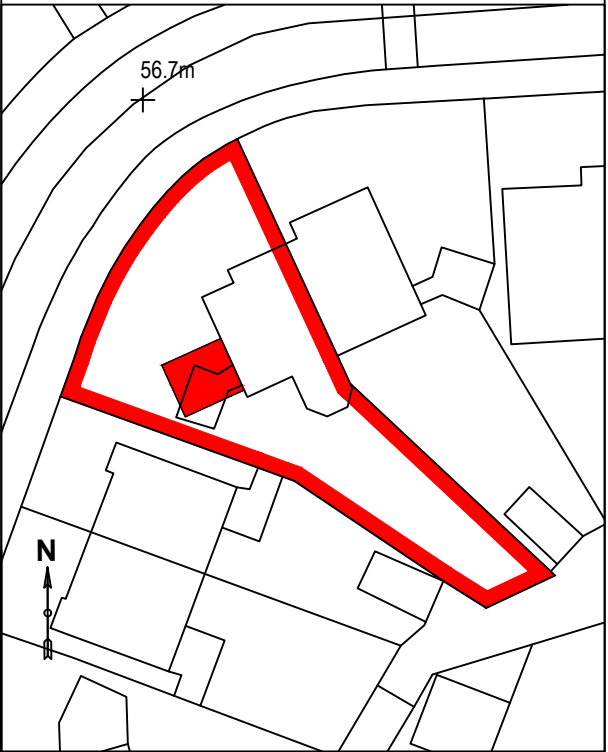

Client:
Ms Dumitru

Site:
15 Christianfields Avenue,
Gravesend, DA12 5NE

Project:
Single Storey Side Extension

View:
Existing Ground Floor and
Location Plan

Scale:
1:50 & 1:1250 @A2

Date:
12/23

Drawn by:
D Holbrook

Drawing No:
91348(01)01



Home Improvement Agency

Suite 3, 2nd/ Floor | Fitted Rigging House Anchor
Wharf | The Historic Dockyard Chatham | Kent | ME4
4TZ
08456 057017

NOTE: ALL DIMENSIONS TO BE
CHECKED ON SITE PRIOR TO
COMMENCEMENT OF ANY WORKS

© 2023 Peabody Group