



Notes:


- Do not scale from this drawing.
- All dimensions to be verified on site and is in mm.
- Builder to verify all dimensions, heights and levels prior to commencement of work.
- All documents shall be checked to ensure that they are compatible by the contractor before construction commences. In the event of apparent ambiguity or contradiction the engineer and/ or architect shall be notified immediately.
- The contractor in preparing his estimate shall visit the site and acquaint himself with the problems involved.
- The contractor shall issue all statutory notices to the local Authority during progress and completion of works.

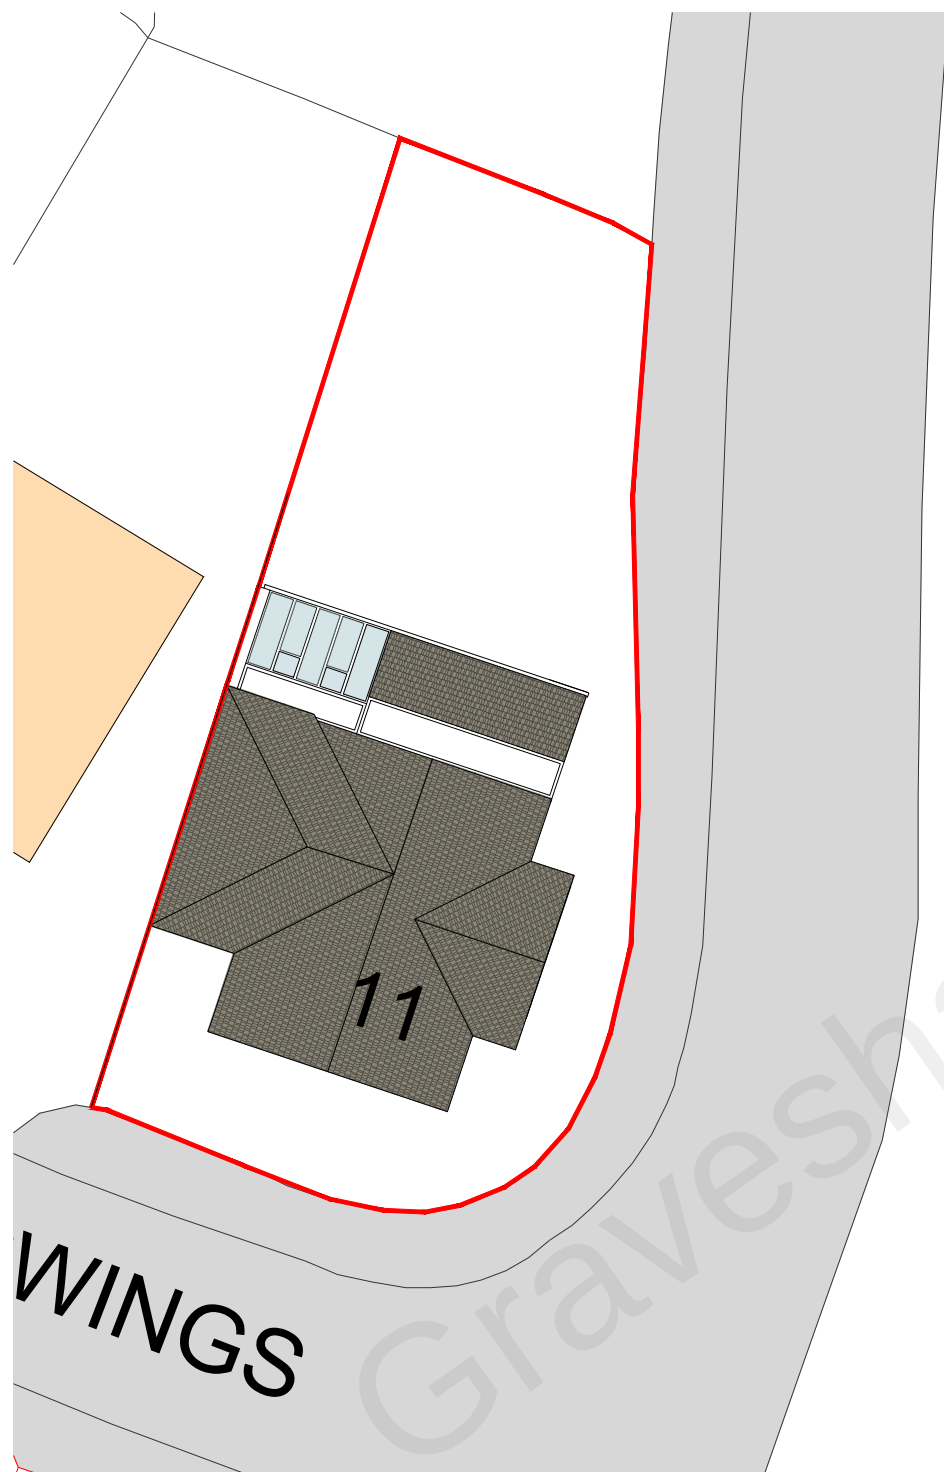

Existing Block Plan 1:200

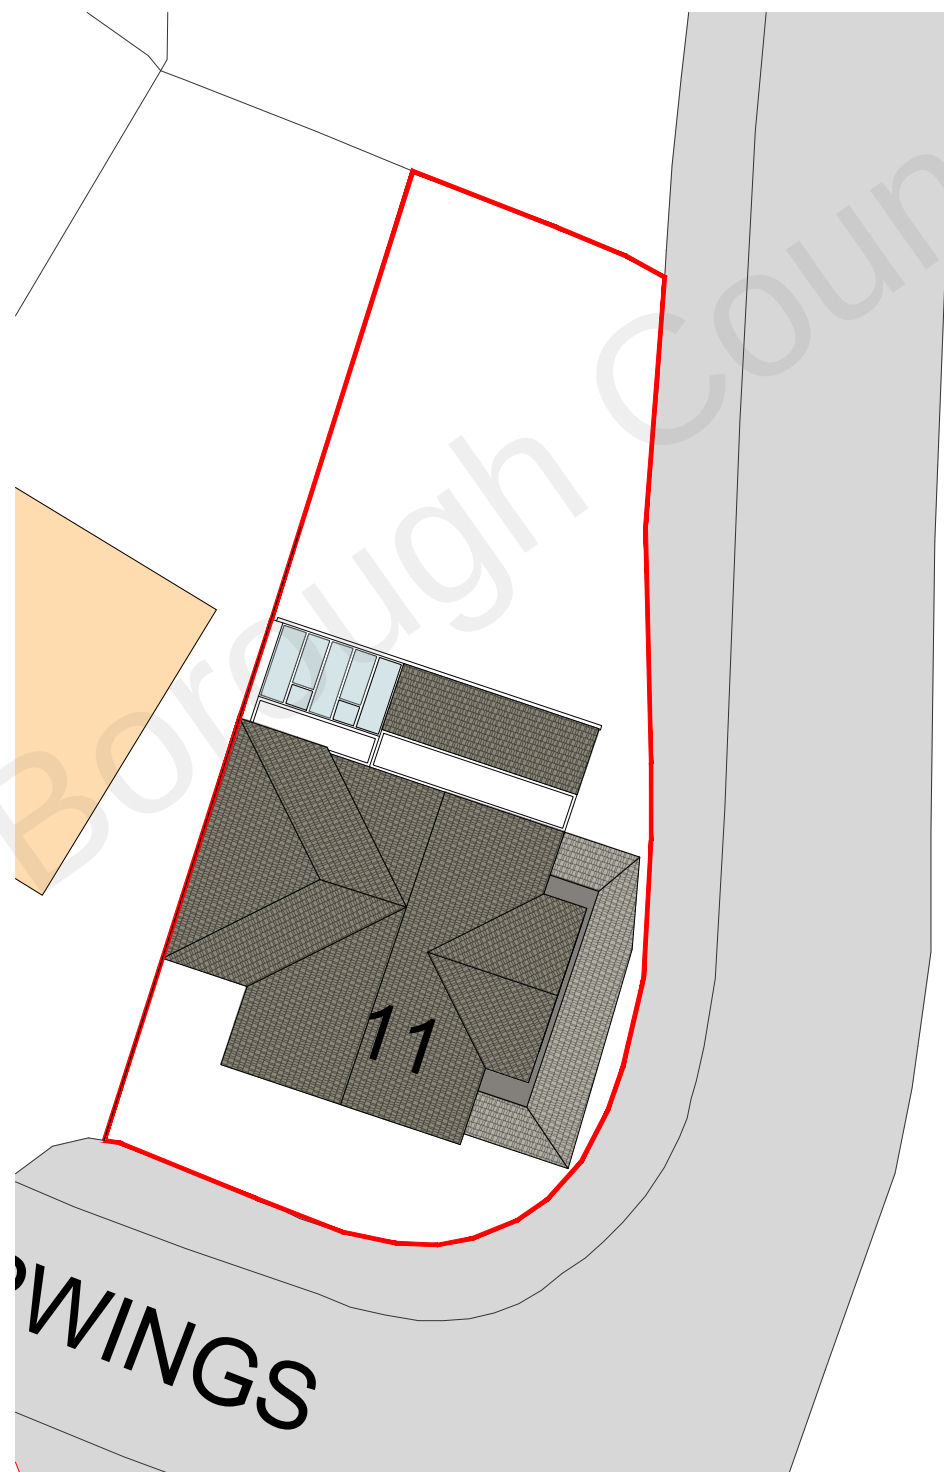

Proposed Block Plan 1:200

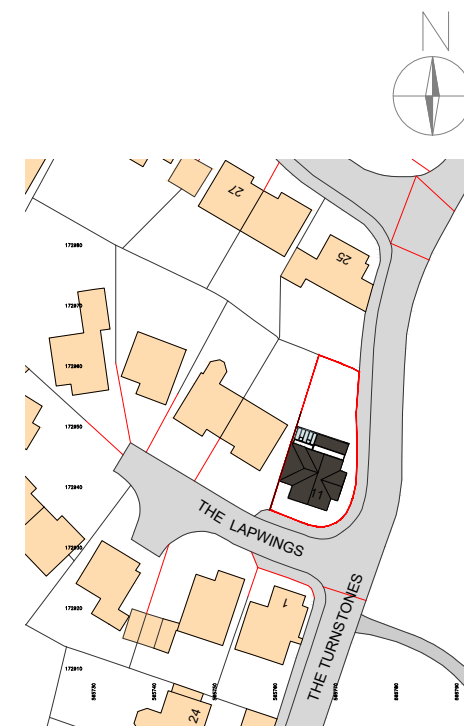

Location Plan 1:1250

A	-	-	--/--
REV:	DESCRIPTION:	BY:	DATE:
STATUS:			

PLANNING
BARRON
EDWARDS
STERLING

Whitehall Place
47 The Terrace,
Gravesend, Kent
DA12 2DL
01474 247 787
info@barronedwards.co.uk
www.barronedwards.co.uk

SITE:
11 The Lapwings
Gravesend
Kent
DA12 5QH

TITLE:
Location Plan
Block Plans

1:1250	0	25	50	75			
1:200	0	1	2	3	4	5	6

PROJECT NO:	DATE:	DRAWN:
220310	28/04/2022	BES
DRAWING NO:	REVISION:	
001	A	