

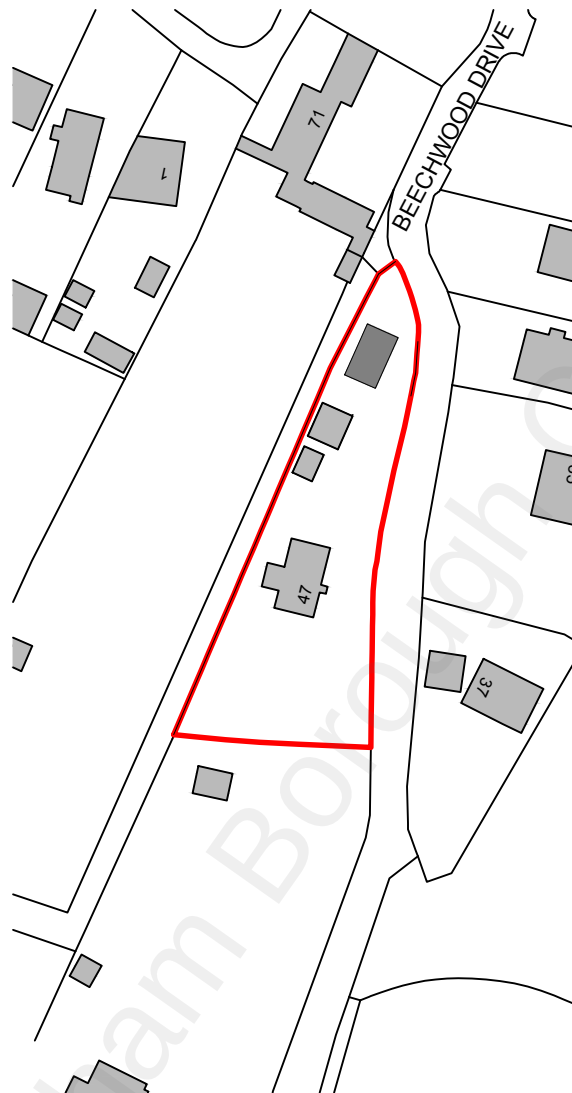


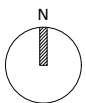

2 The Parade, Ash Road, Hartley
Longfield, Kent DA3 8BG

Tel: 01474 703705
www.grahamsimpkinplanning.co.uk
Email: webmail@grahamsimpkinplanning.co.uk

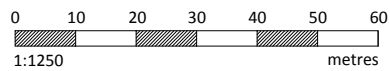

Project Title 47 Beechwood Drive, Culverstone, da13 0tx		Job No 3422	Drawing Title Site Location Plan		Drawing No 01	Revision A
Date 21.09.2021	Drawn by GSP	Checked by JB	Scale 1:1250 @ A4	Note Reproduced from the Ordnance Survey Map with the permission of the Controller of Her Majesty's Stationery Office © Crown Copyright License No. AL818151		