



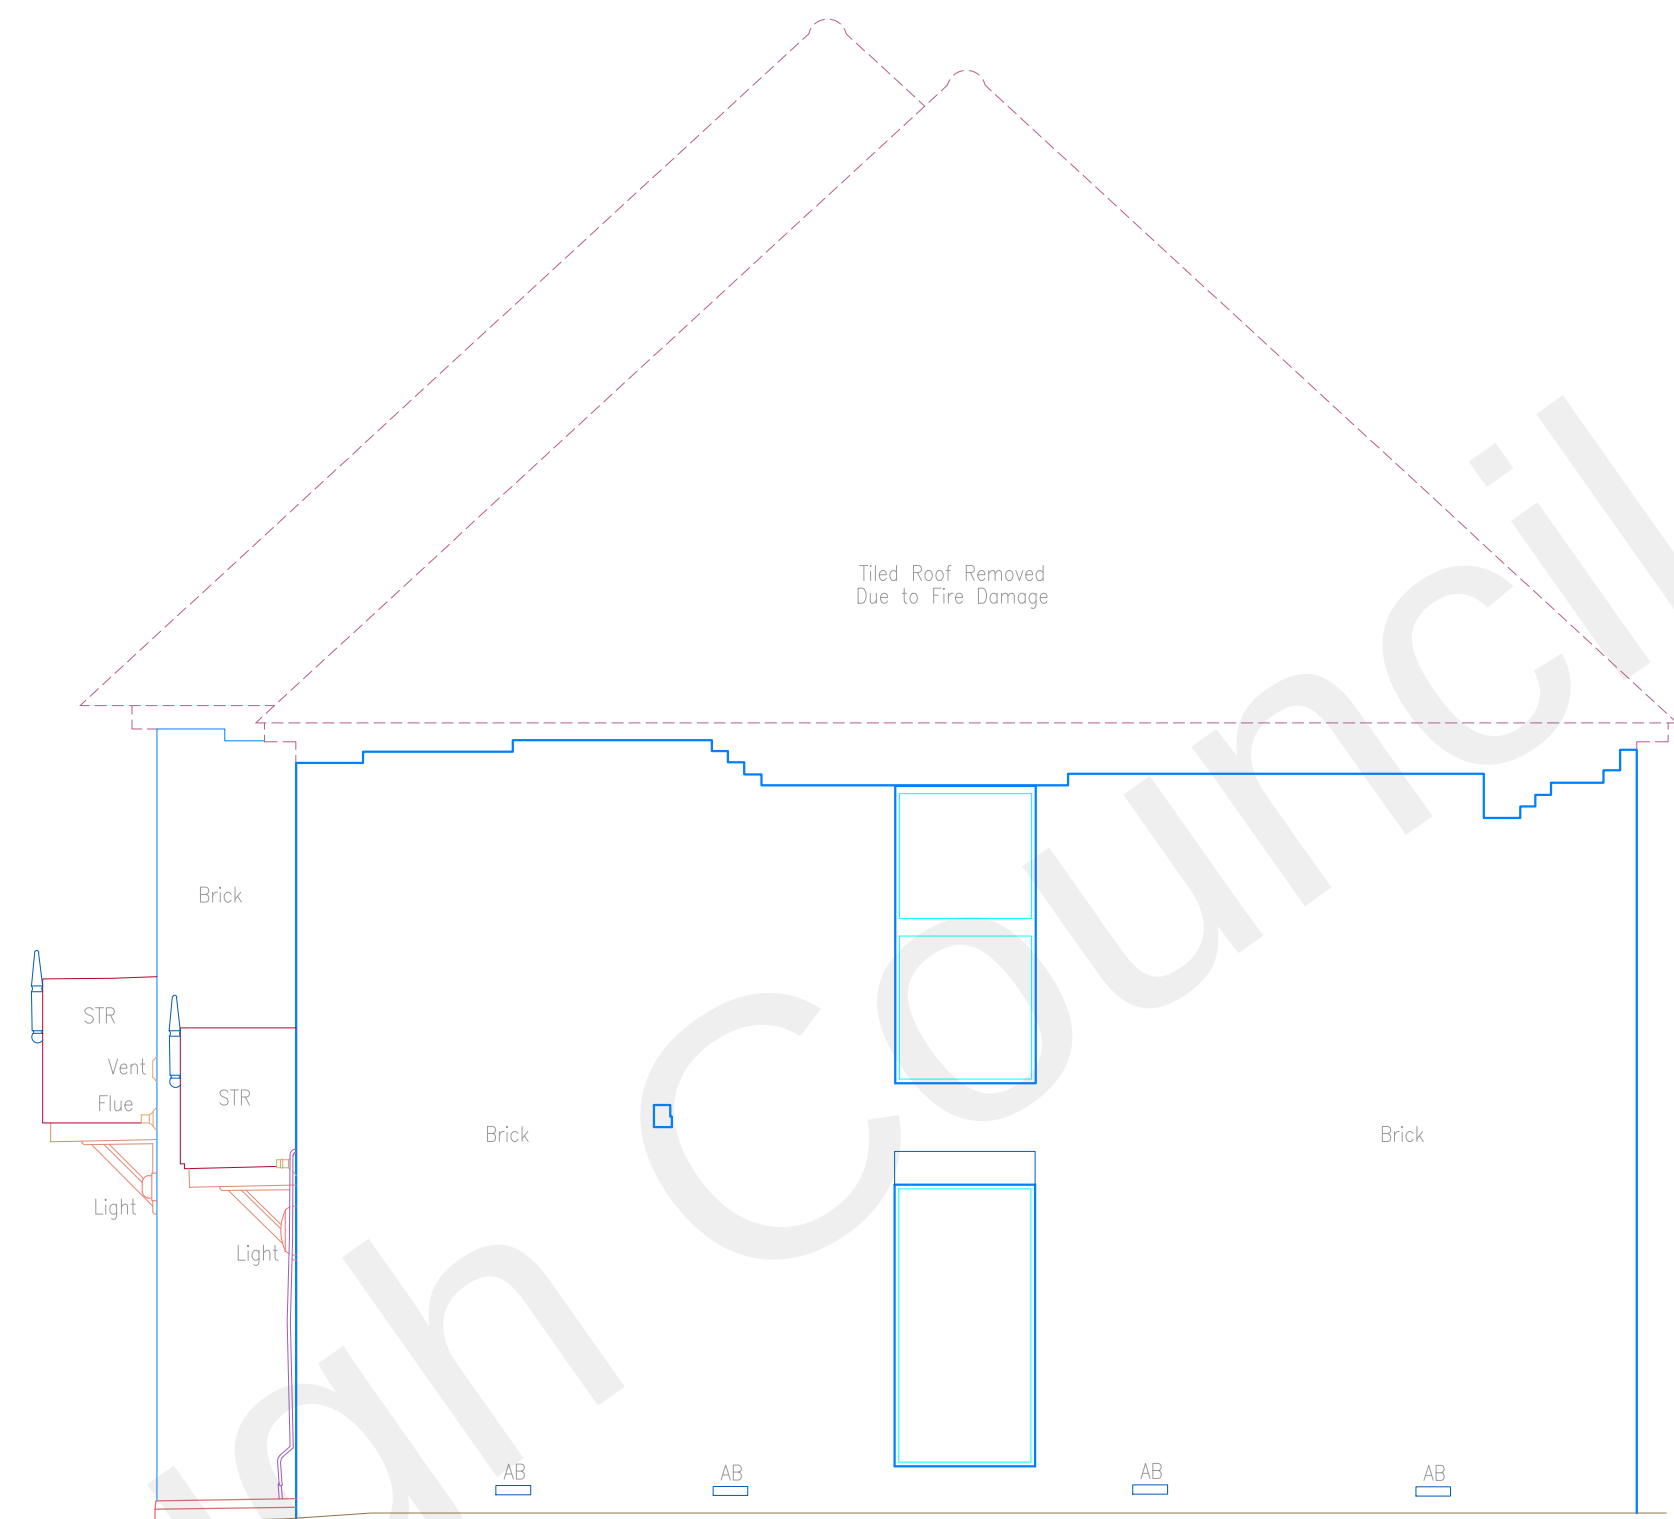

Elevation 1

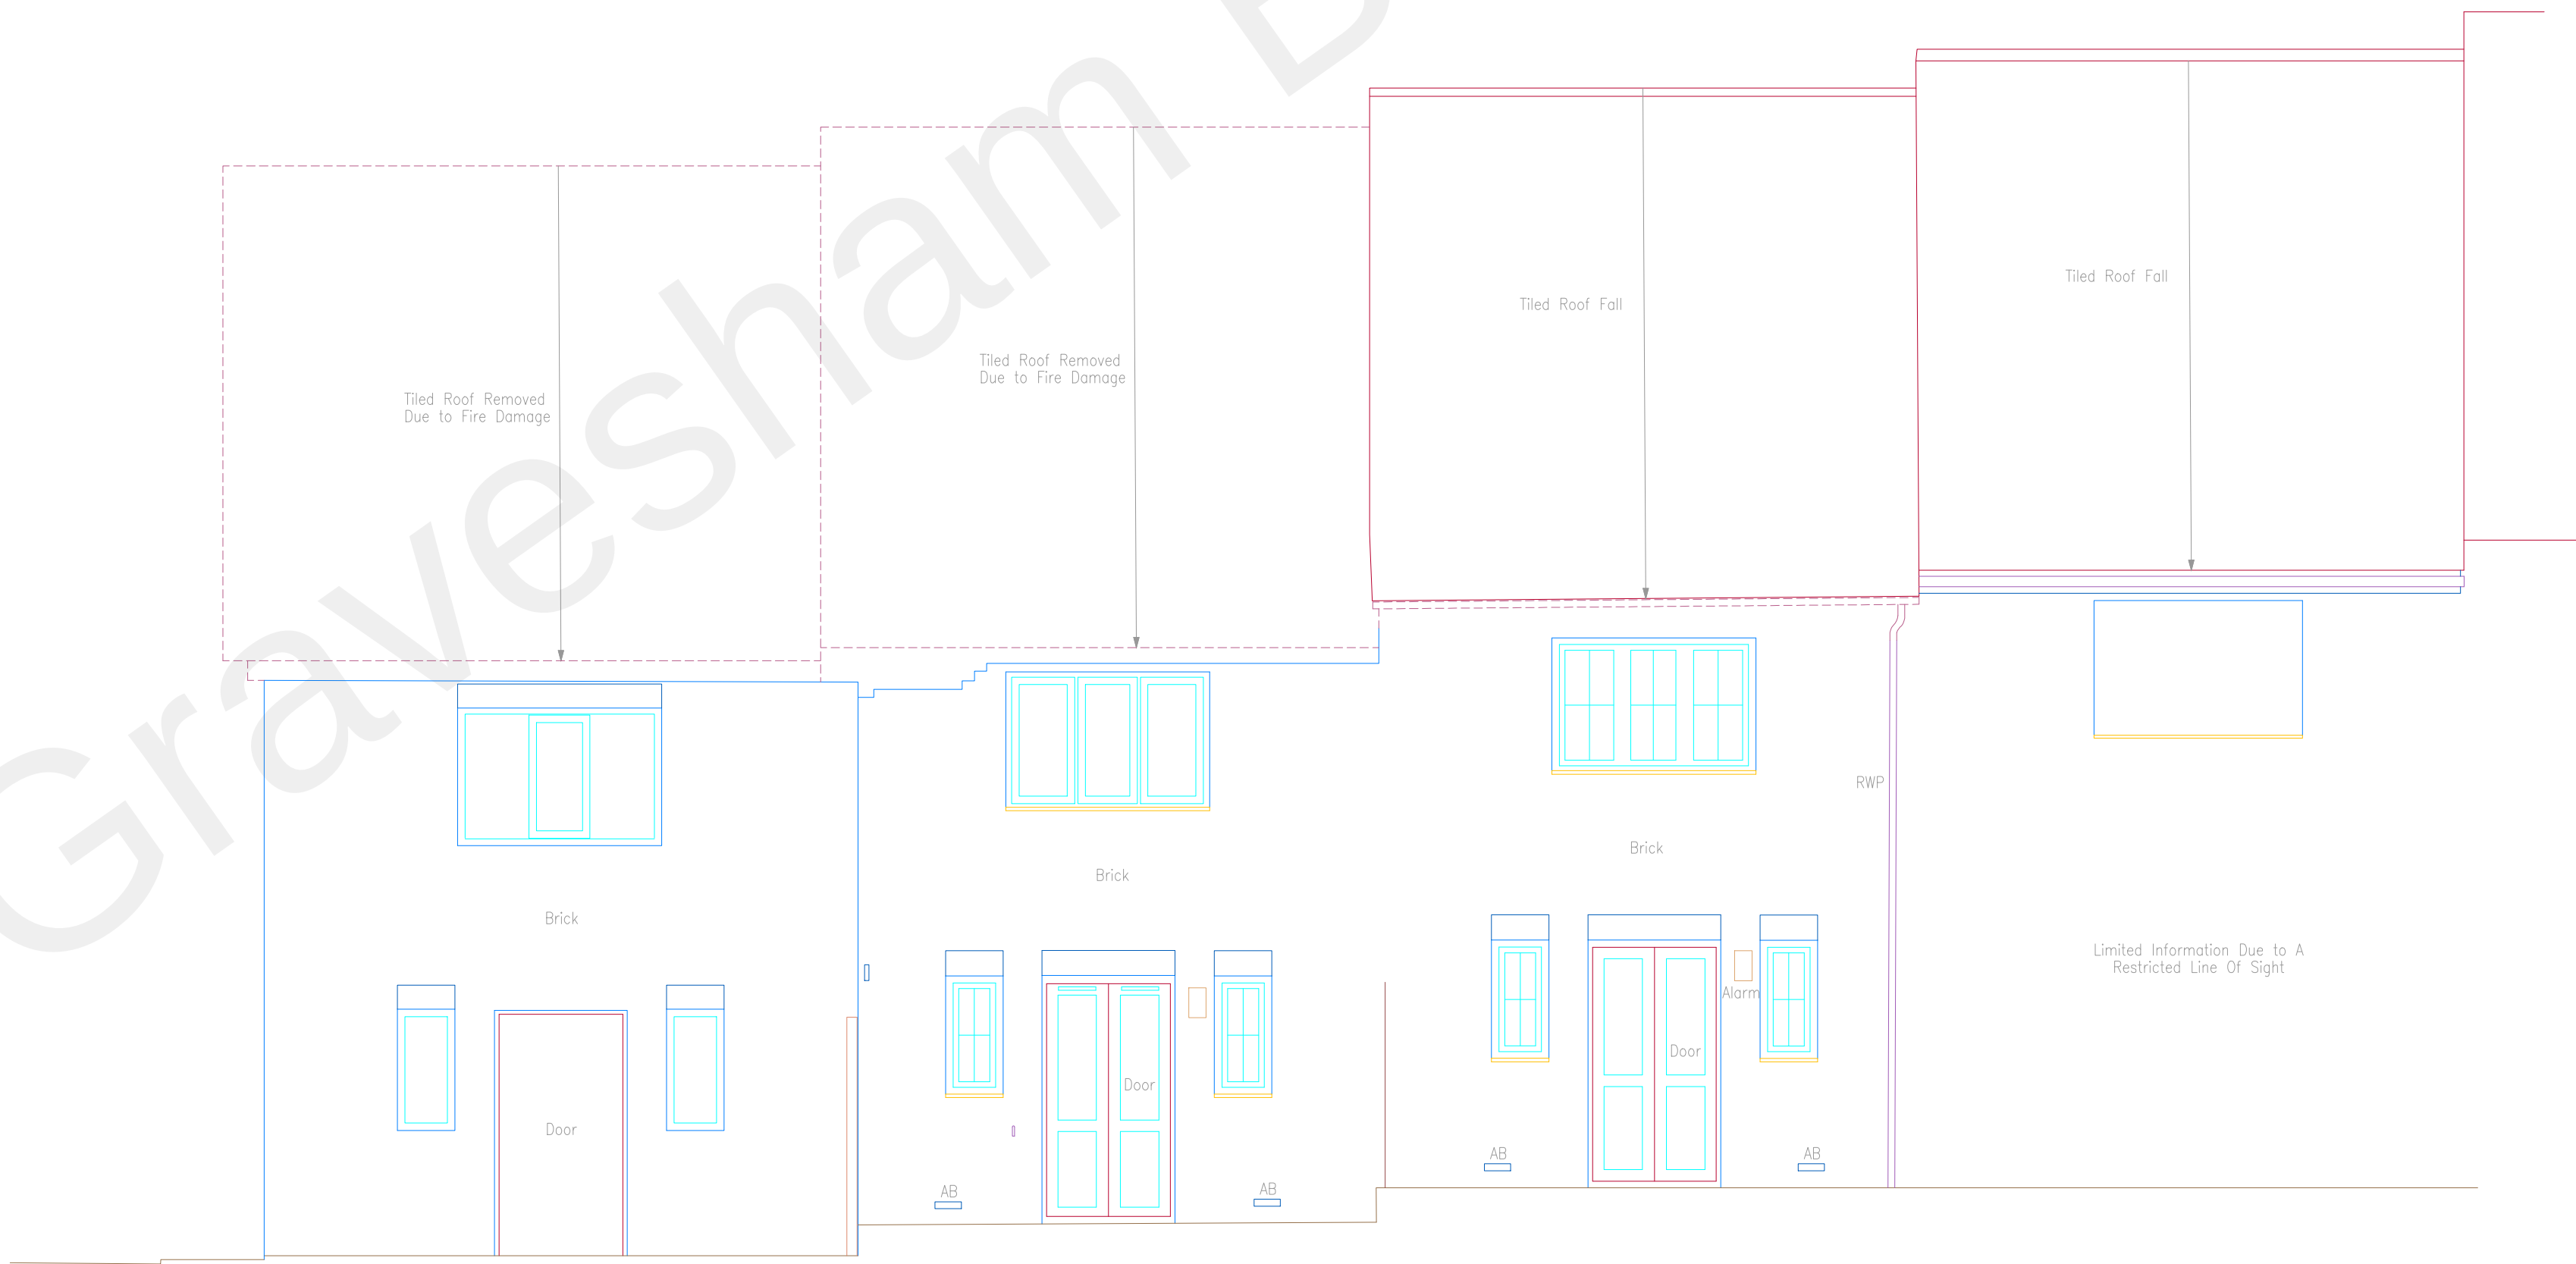

Elevation 2



Elevation 3

© Spatial Dimensions Ltd

The accuracy of this survey corresponds to accuracy band 1/2/3/4 (delete as applicable) of the Measured Surveys of Land, Buildings & Utilities RGS Guidance Note 3rd Edition (2014). Any survey should only be undertaken using a suitable media print produced using the original data.

It is for the use only of the party to whom it has been addressed and no responsibility is accepted to any third party for the state or part of its contents. This survey has been prepared on the basis that all information and facts, which may affect the survey, have been disclosed to Spatial Dimensions Ltd by all parties concerned and no liability, nor responsibility can be accepted, unless full disclosure has been made.

All ground features that were visible at the time of the survey have been located, however there may have been items obscured. Pipe sizes and flow direction have been visually assessed from the surface and should be considered as approximate only. Fences shown are not necessarily legal boundaries.

All data remains in the ownership of Spatial Dimensions Ltd and any discrepancies between this survey and any other information should be reported to Spatial Dimensions Ltd.

Levels


A	Alarm Box	L	Light
AB	Air Brick	RWP	Rain Water Pipe
ACU	Air Conditioning Unit	STR	Sloping Tiled Roof
BK	Brick	TB	Telecoms Box
CO	Column	V	Vent
GM	Gas Meter	VP	Vent Pipe
HR	Handrail	WP	Waste Pipe
JB	Junction Box		

Survey Datum


The survey is based on Ordnance Survey datum (Newlyn).

Notes

Key Plan

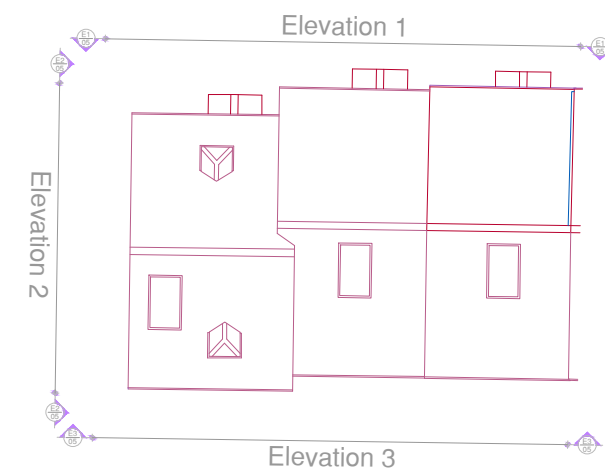

Scale Bar

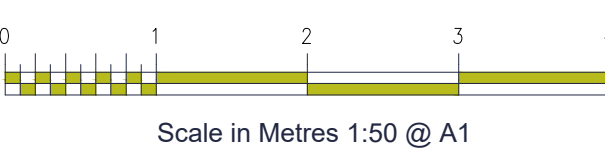

SPATIAL DIMENSIONS
Watermill House, Chevening Road, Chipstead, Sevenoaks, Kent, TN13 2RY
01732 755496
info@spatial-dimensions.com
www.spatial-dimensions.com

Client: Clarion Housing c/o Harrisons Surveyors

Drawing Title: Elevations

Project: 104-108 Jubilee Crescent
Gravesend, Kent, DA12 4JF

Drawn by A.L. | Checked: S.L. | Status: FINAL | Rev:
Date of Survey: 04/11/22 | SD Ref No: 22412_05 | Sheet: 01 of 01

