



Notes:


- Do not scale from this drawing.
- All dimensions to be verified on site and is in mm.
- Builder to verify all dimensions, heights and levels prior to commencement of work.
- All documents shall be checked to ensure that they are compatible by the contractor before construction commences. In the event of apparent ambiguity or contradiction the engineer and/ or architect shall be notified immediately.
- The contractor in preparing his estimate shall visit the site and acquaint himself with the problems involved.
- The contractor shall issue all statutory notices to the local Authority during progress and completion of works.

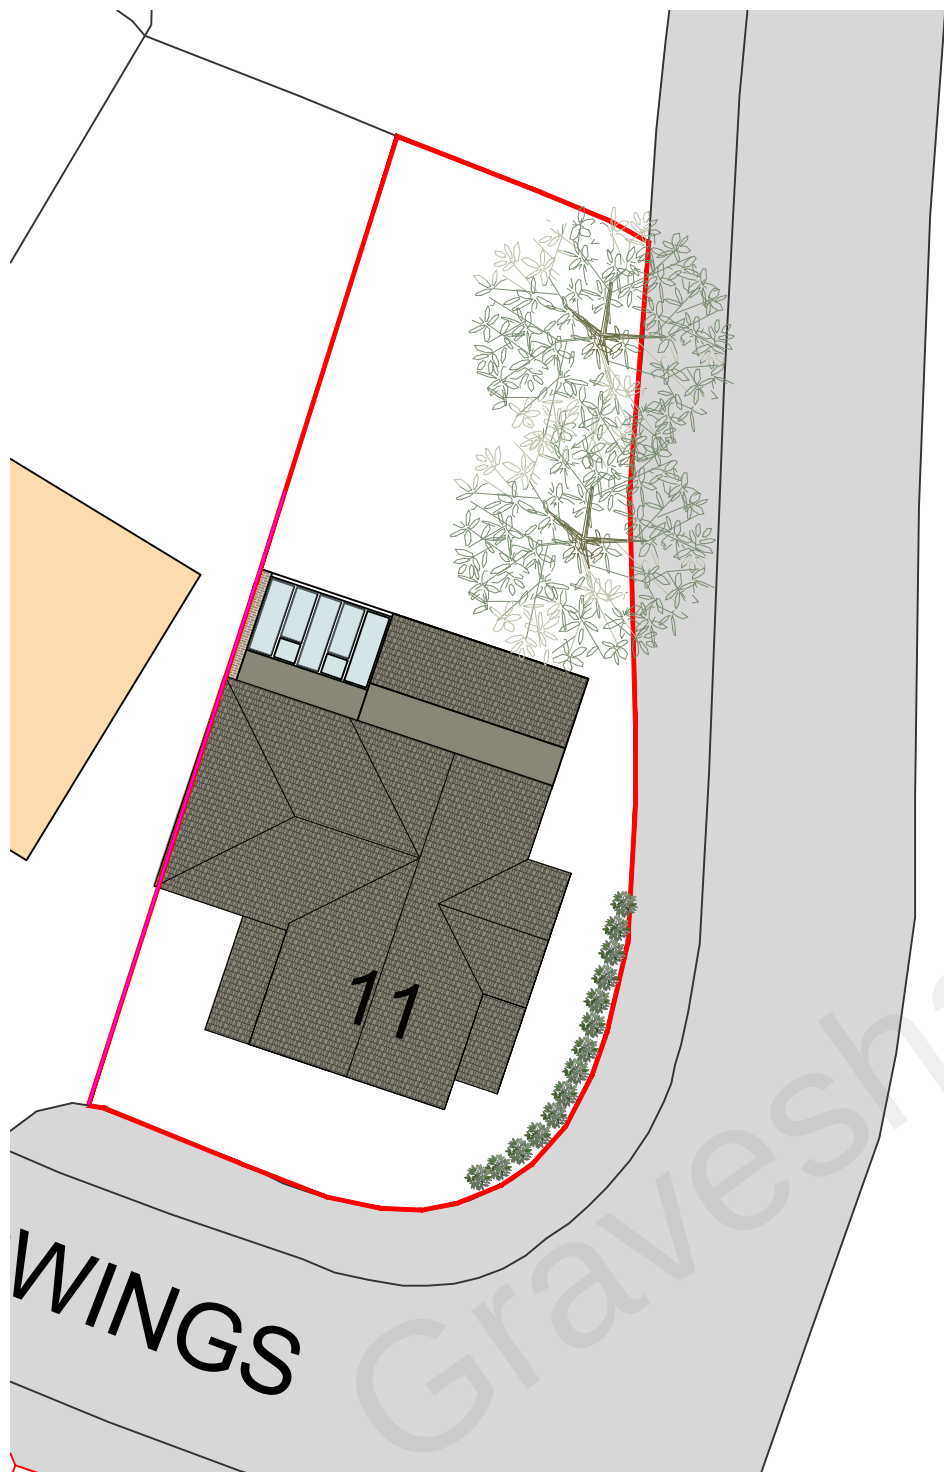

Existing Block Plan 1:200

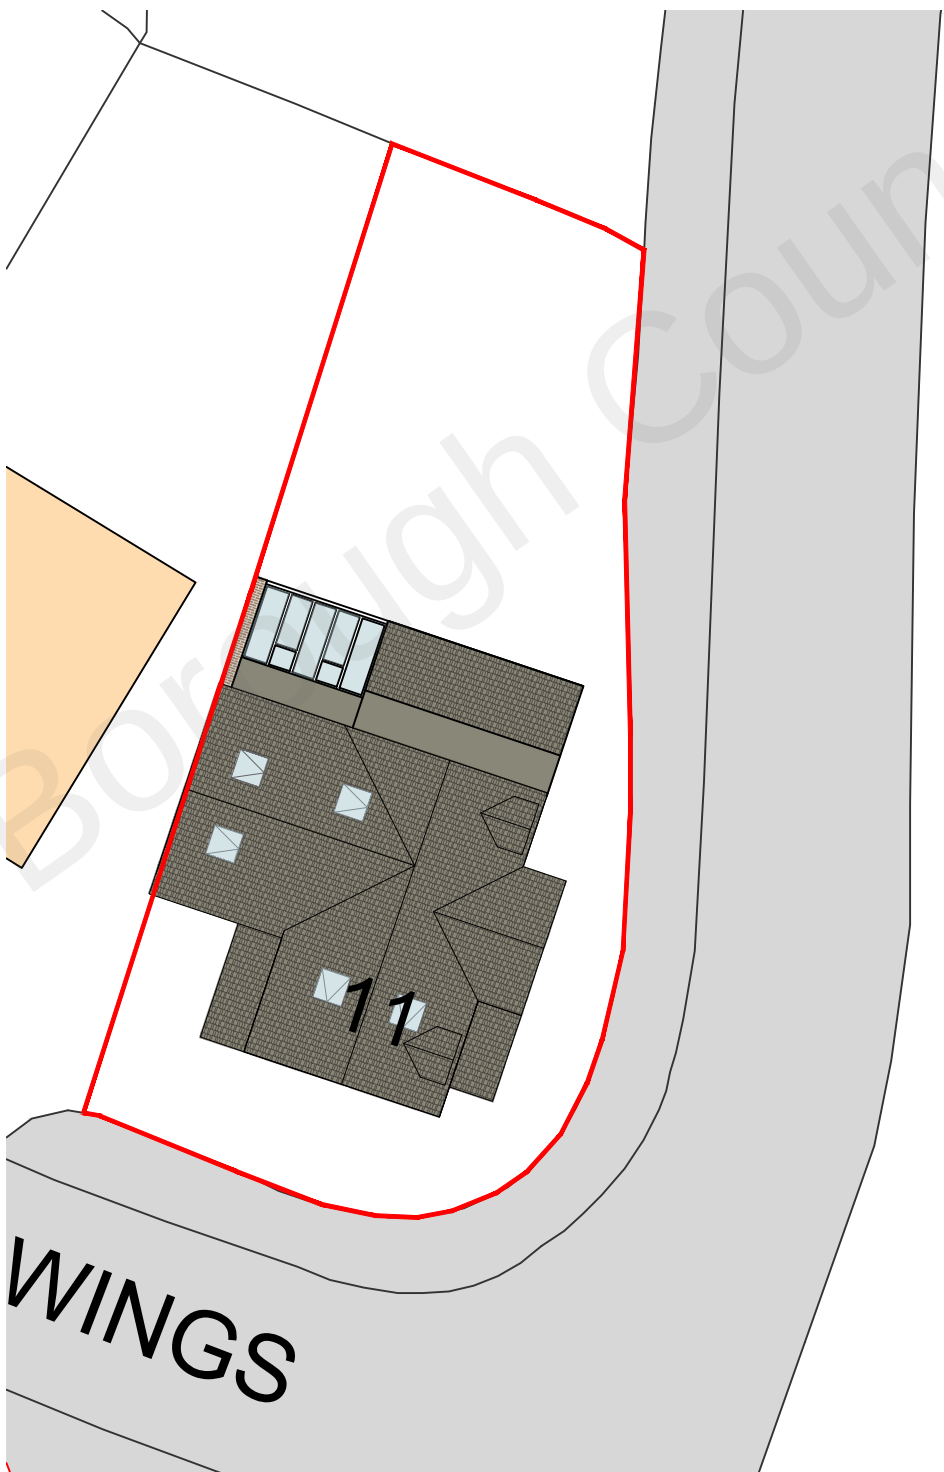

Proposed Block Plan 1:200

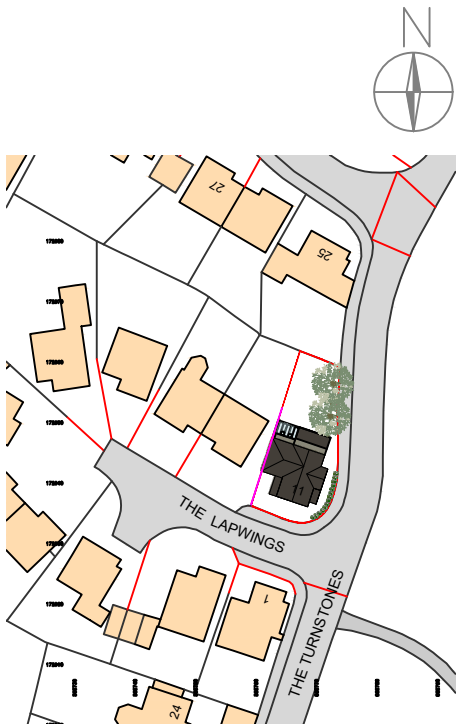


Location Plan 1:1250

A	-	-	-/-/-
REV:	DESCRIPTION:	BY:	DATE:
STATUS: PLANNING			

Whitehall Place
47 The Terrace,
Gravesend, Kent
DA12 2DL
01474 247 787
info@barronedwards.co.uk
www.barronedwards.co.uk

SITE: 11 The Lapwings
Gravesend
Kent
DA12 5QH

TITLE: Location Plan
Block Plans

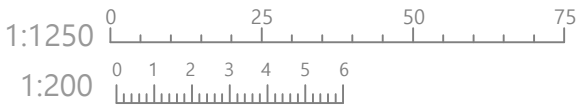

SCALE AT A2: 1:200, 1:1250	DATE: 26.01.2023	DRAWN: BES
PROJECT NO: 220310	DRAWING NO: 001	REVISION: B