




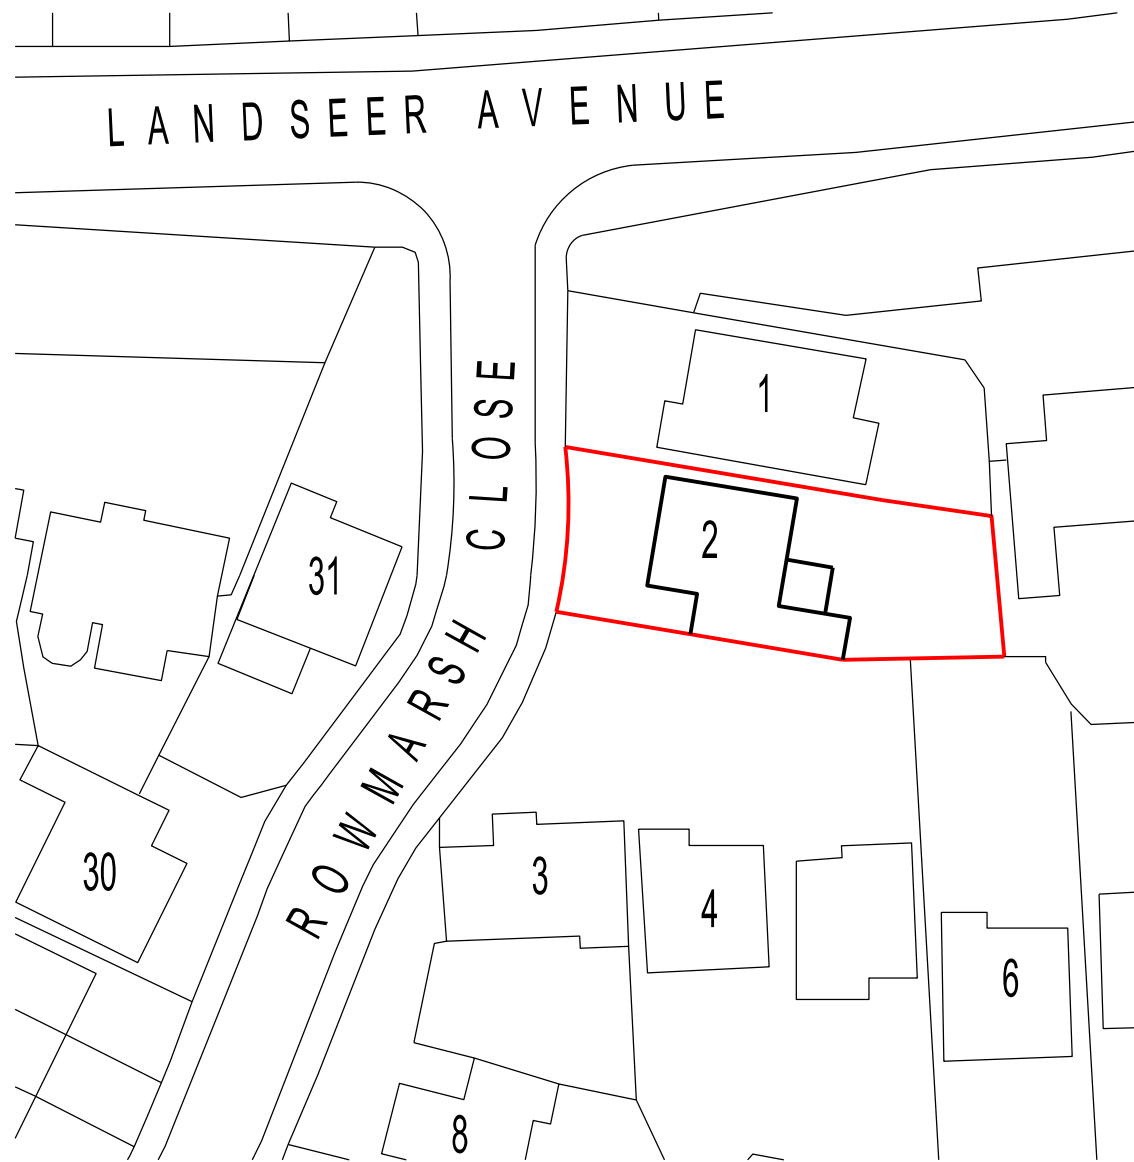

EXISTING BLOCK PLAN scale 1:500

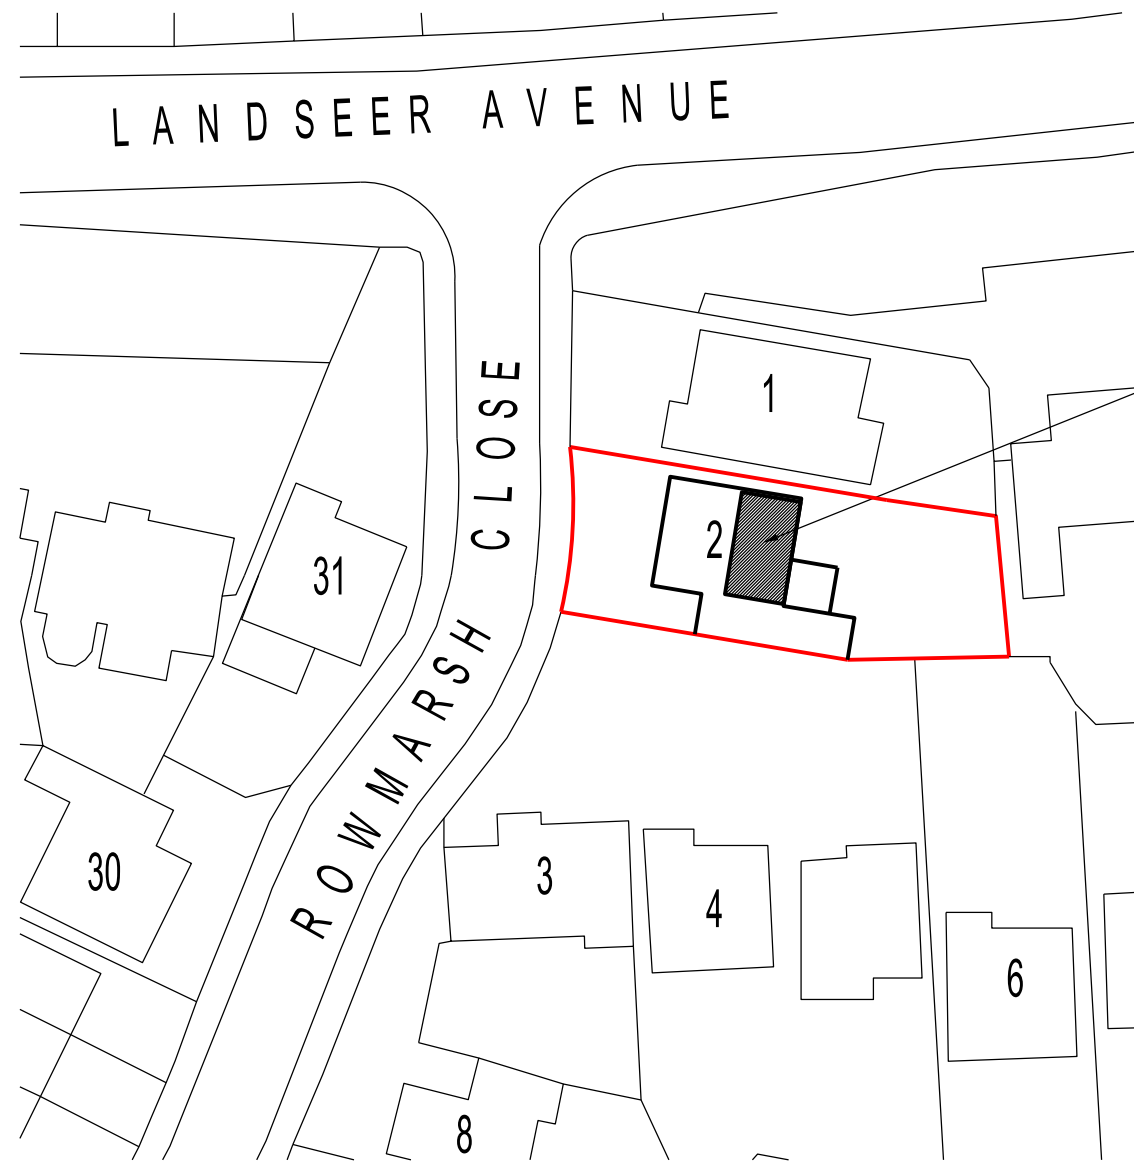

PROPOSED BLOCK PLAN scale 1:500

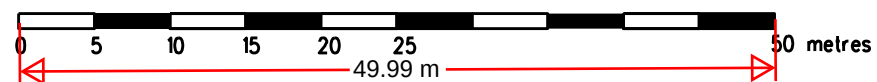

REVISION	DATE
ARCHITECT TA ARCHITECTS 11 JOYDENS WOOD ROAD BEXLEY KENT DA5 2HS Tel 07905 130591 ta140256@gmail.com	
JOB PROPOSED LOFT EXTENSION AT 2 ROWMARSH CLOSE GRAVESEND DA11 8NF	
DRAWING EXISTING & PROPOSED SITE BLOCK PLANS	
SCALE 1: 500 AT A3	DATE JUNE 2025
DRAWING NO. KC/02	