


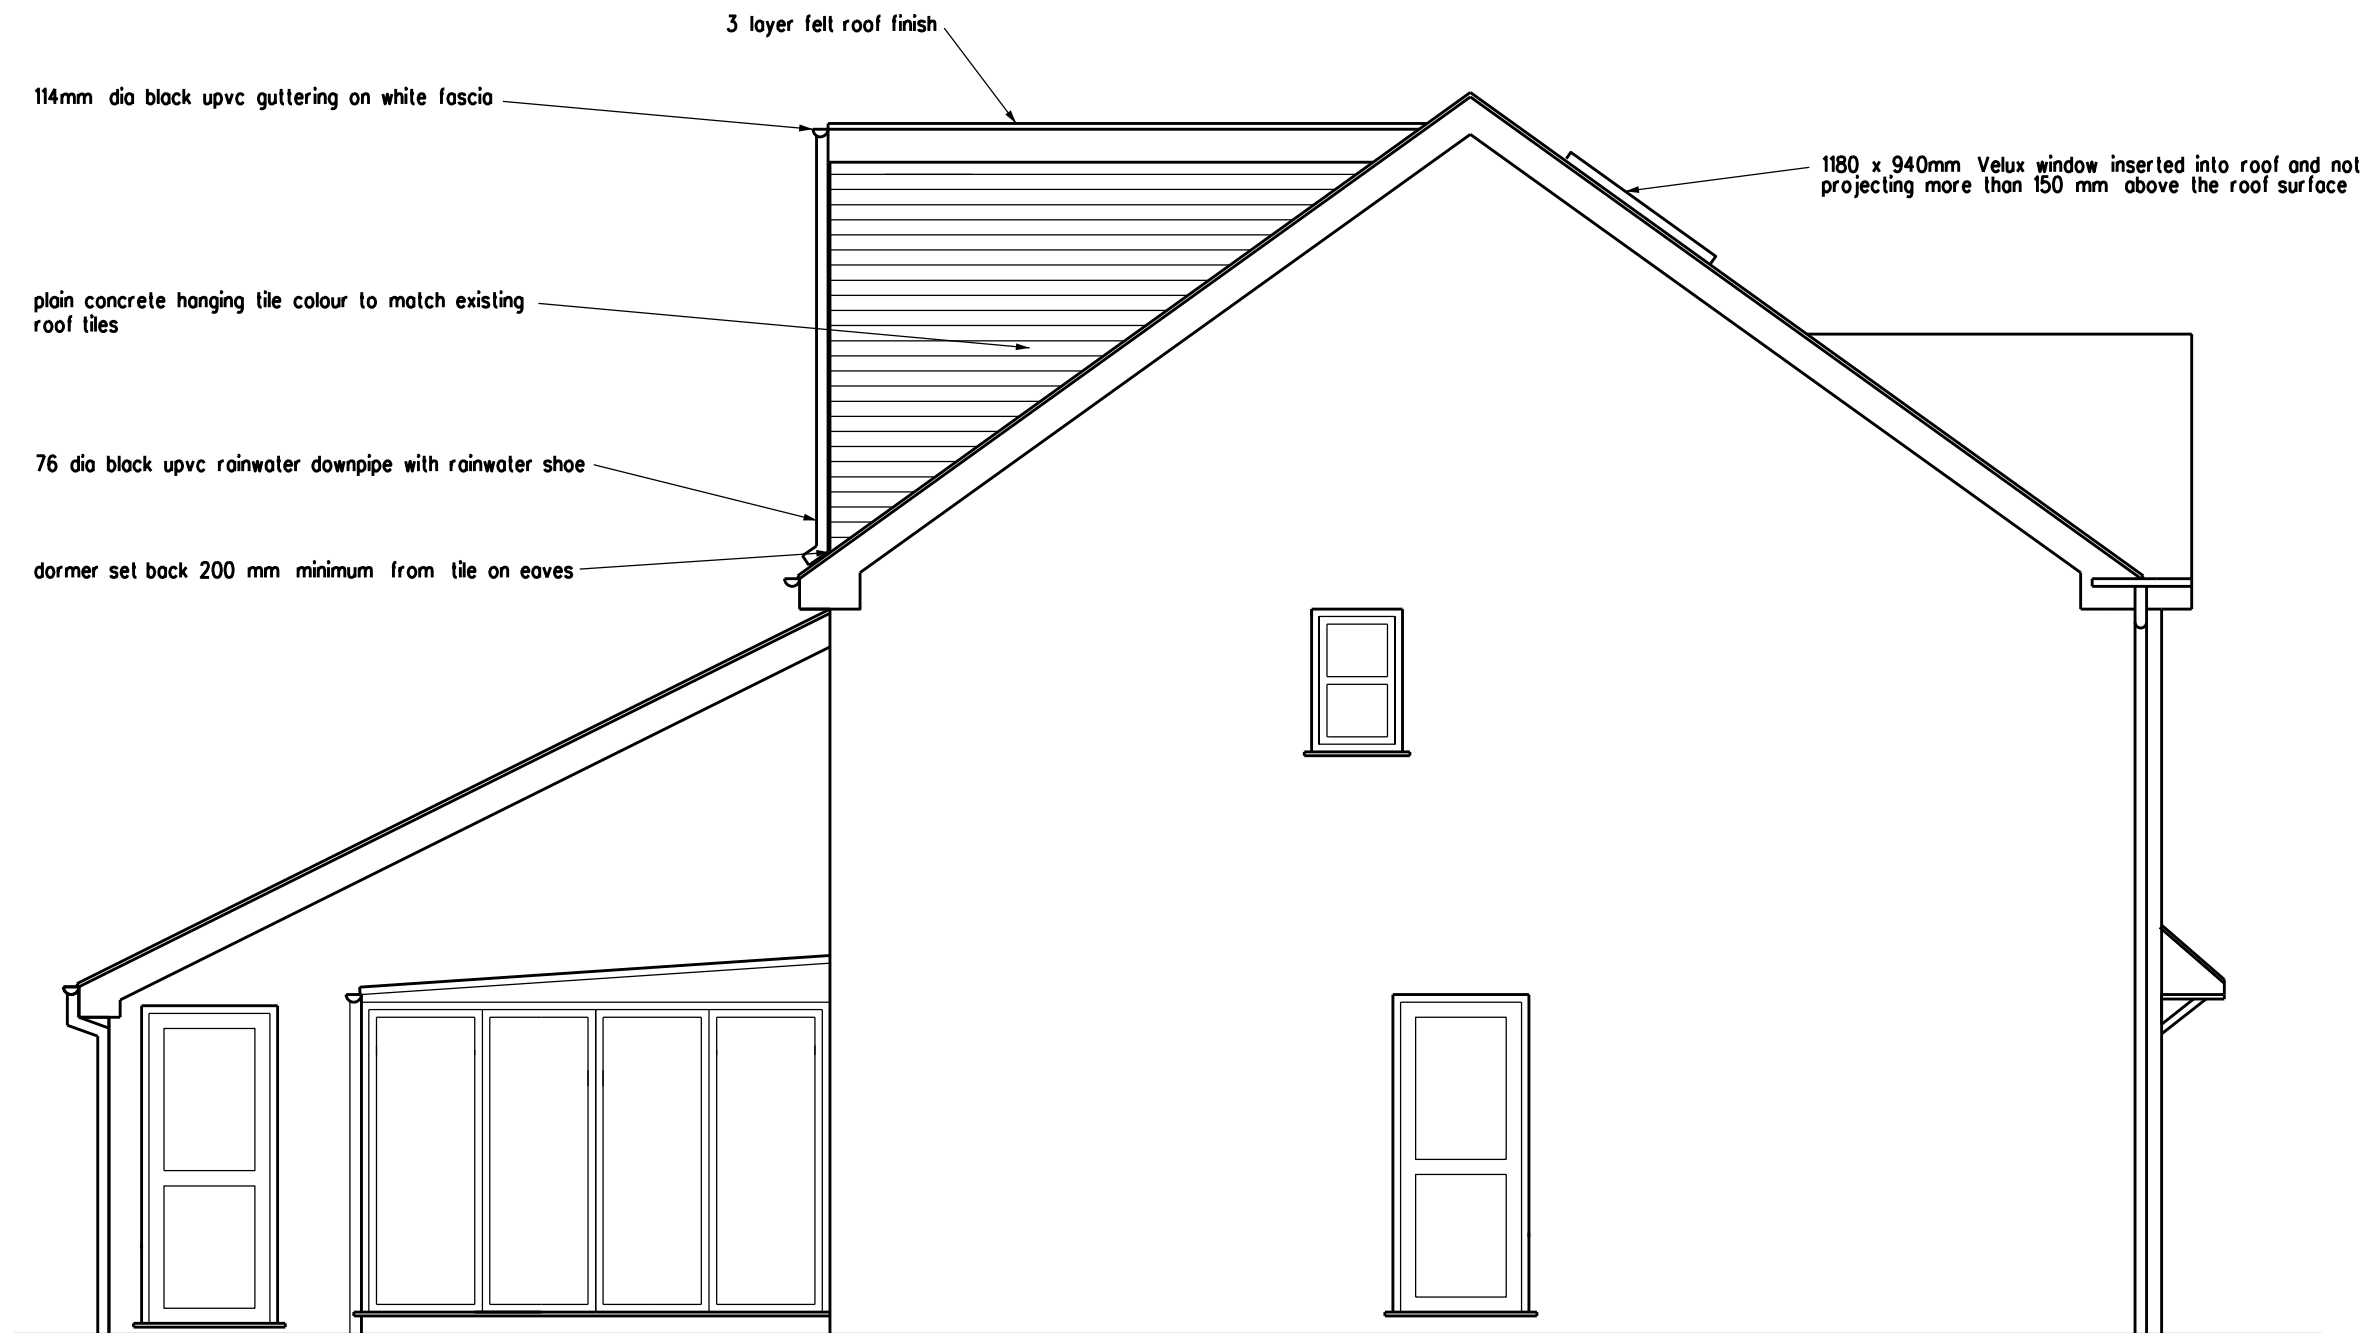

READ WITH STRUCTURAL ENGINEERS DETAILS FOR
BEAMS, DORMER, JOISTS & PADSTONES

PLANNING APPLICATION

REVISION DATE

ARCHITECT

TA ARCHITECTS

11 JOYDENS WOOD ROAD BEXLEY

KENT DA5 2HS Tel 07905 130591

ta140256@googlemail.com

JOB

PROPOSED LOFT EXTENSION

AT 2 ROWMARSH CLOSE

GRAVESEND DA11 8NF

DRAWING

PROPOSED SIDE ELEVATION TO

NO 1 ROWMARSH CLOSE

SCALE

1:50 AT A3

DATE

JUNE 2025

DRAWING NO.

KC/08

