



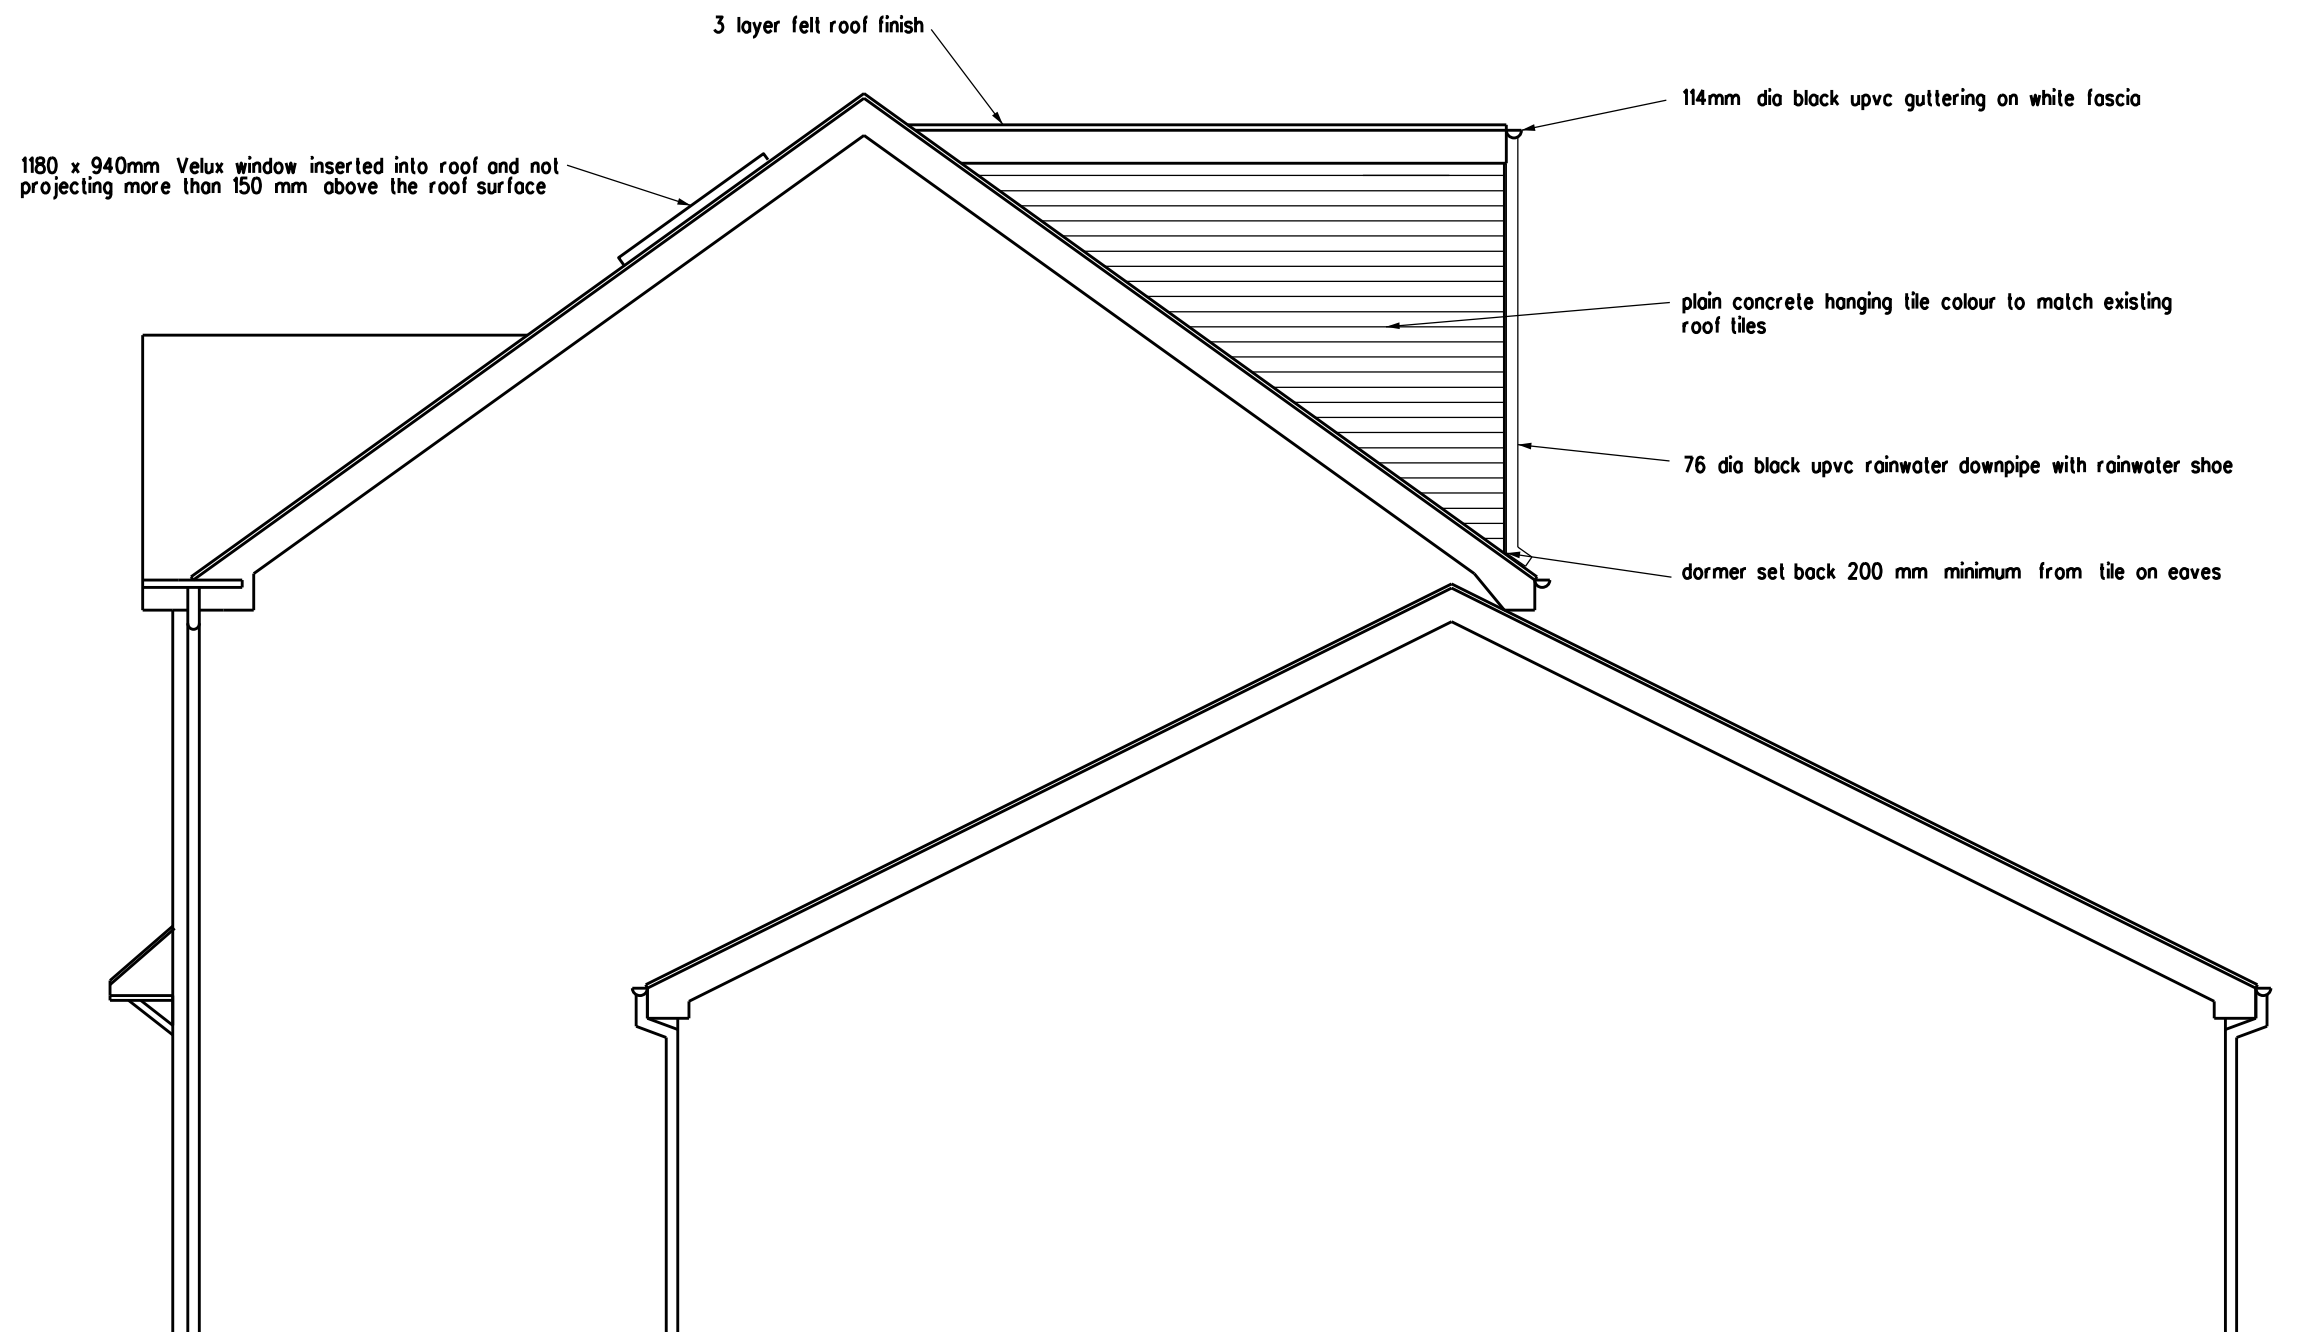

READ WITH STRUCTURAL ENGINEERS DETAILS FOR
BEAMS, DORMER, JOISTS & PADSTONES

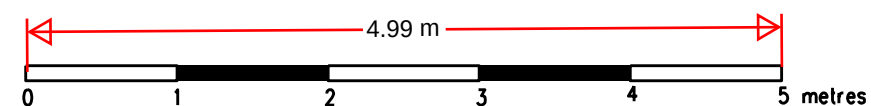

PLANNING APPLICATION

REVISION DATE

ARCHITECT
TA ARCHITECTS
11 JOYDENS WOOD ROAD BEXLEY
KENT DA5 2HS Tel 07905 130591
ta140256@googlemail.com

JOB
PROPOSED LOFT EXTENSION
AT 2 ROWMARSH CLOSE
GRAVESEND DA11 8NF

DRAWING
PROPOSED SIDE ELEVATION TO
NO 4 ROWMARSH CLOSE

SCALE DATE
1:50 AT A3 JUNE 2025

DRAWING NO.
KC/09