


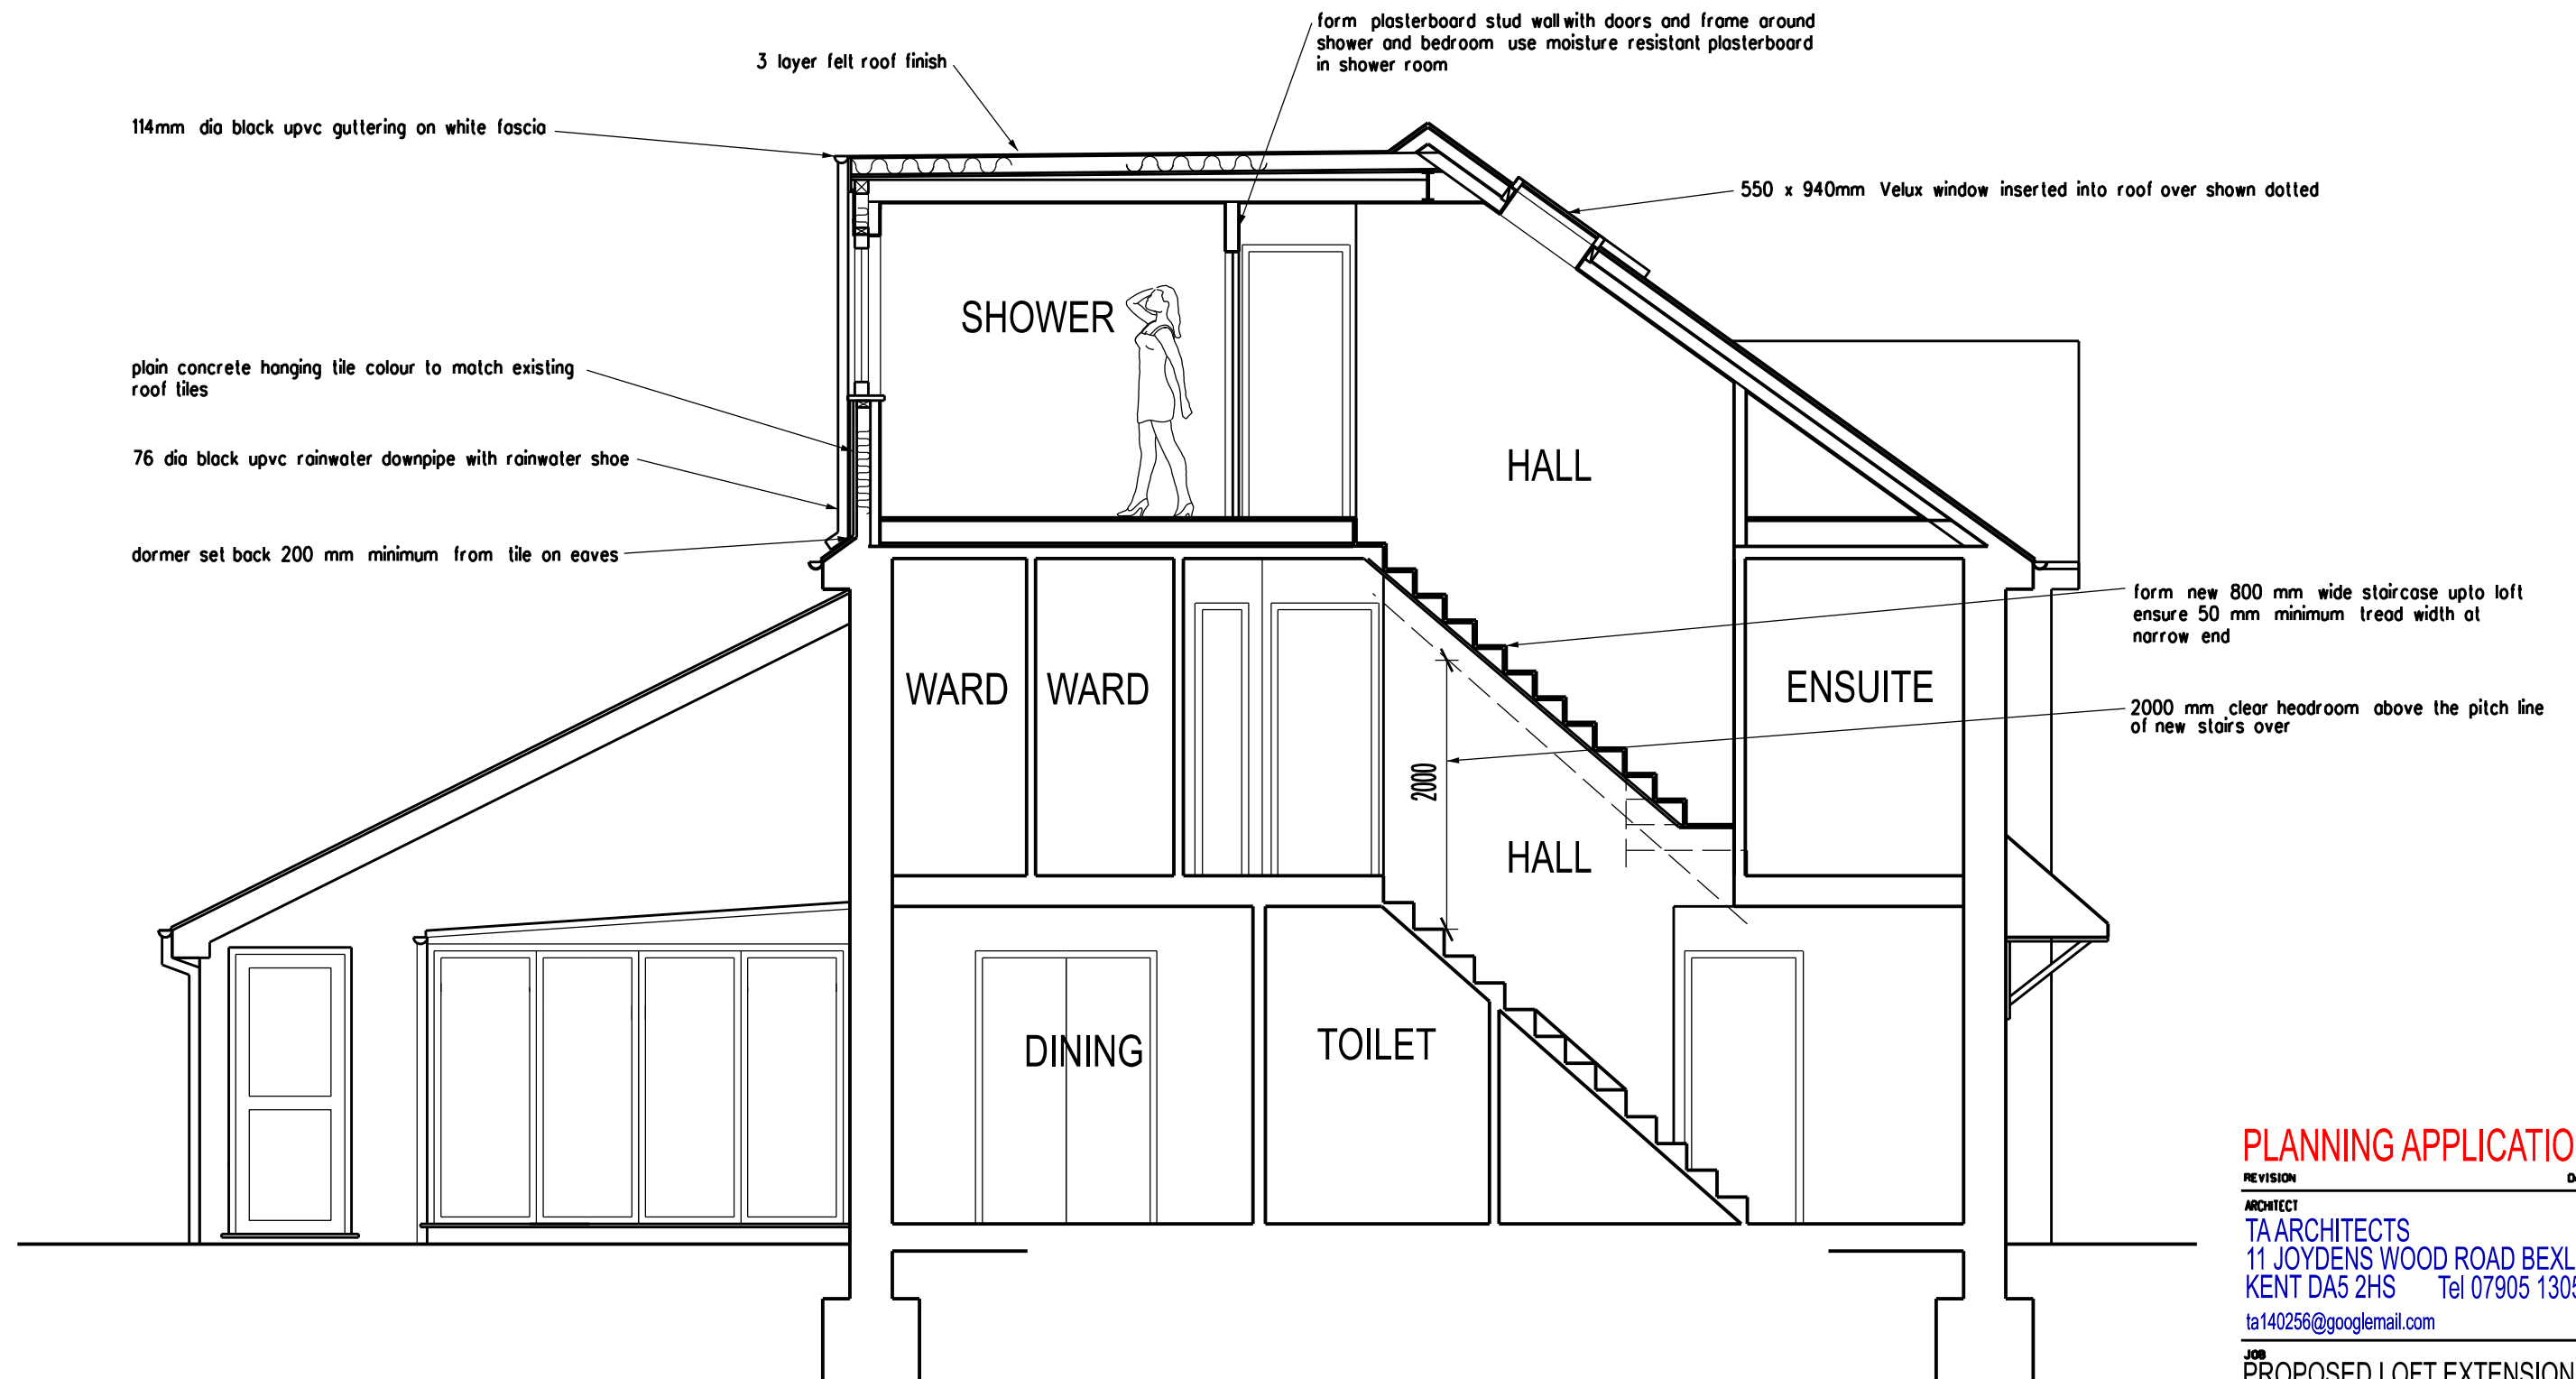

PLANNING APPLICATION

REVISION DATE

ARCHITECT
TA ARCHITECTS
11 JOYDENS WOOD ROAD BEXLEY
KENT DA5 2HS Tel 07905 130591
ta140256@googlemail.com

JOB
PROPOSED LOFT EXTENSION
AT 2 ROWMARSH CLOSE
GRAVESEND DA11 8NF

DRAWING
SECTION A-A

SCALE 1:50 AT A3 DATE JUNE 2025

DRAWING NO.
KC/10