




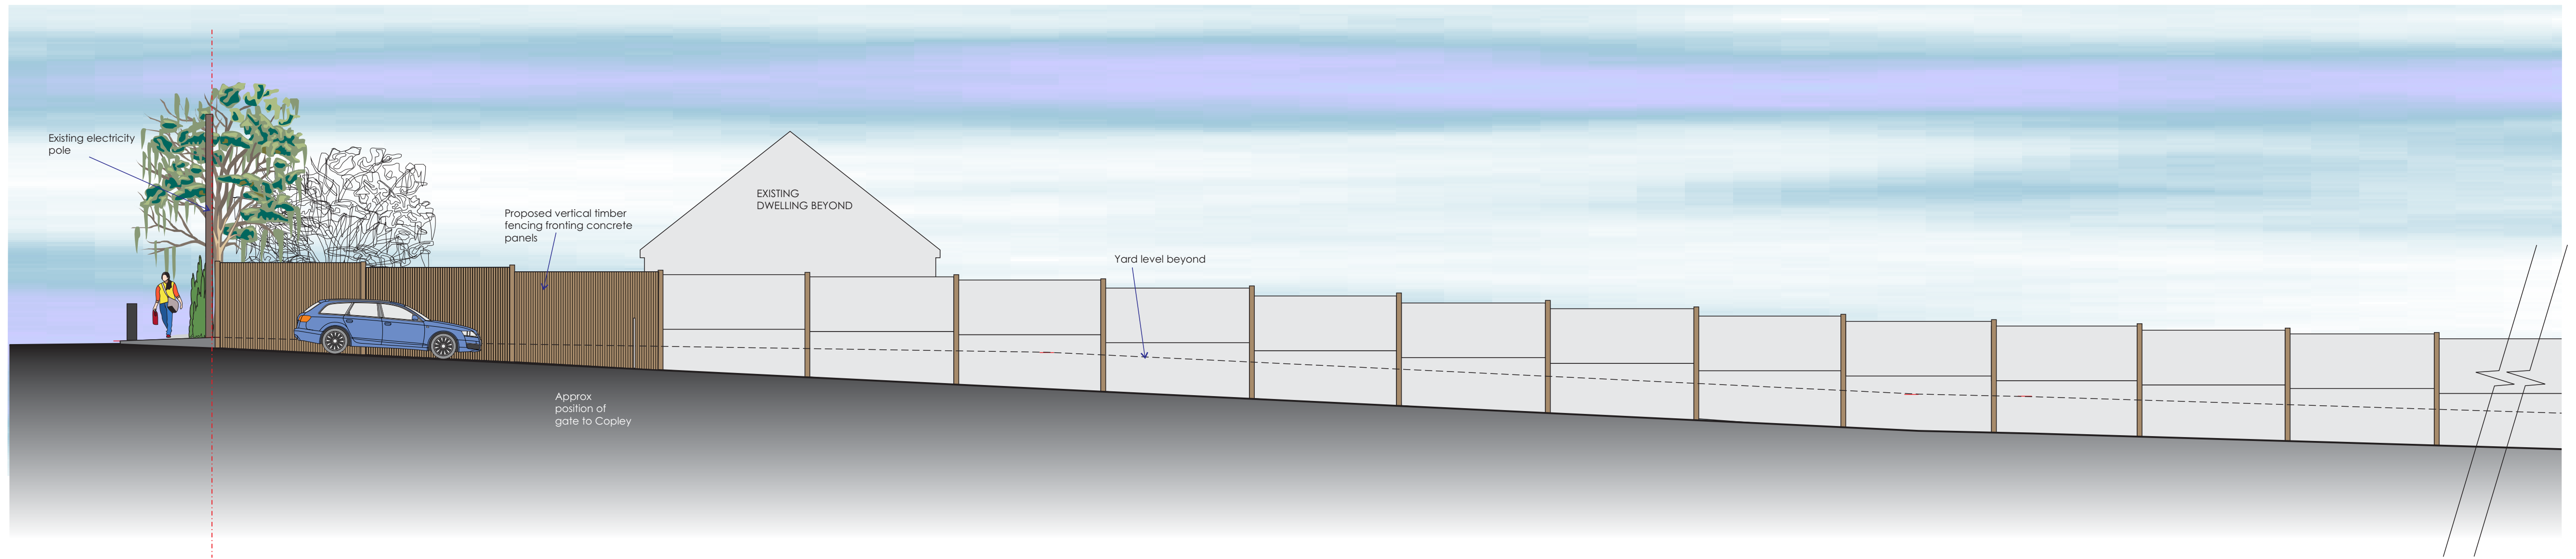

Proposed Side Elevation - 1:50 SOUTH EAST FROM COPELY PART TO THE FRONT SHOWING PROPOSED COVER FENCING TO COPELY ACCESS

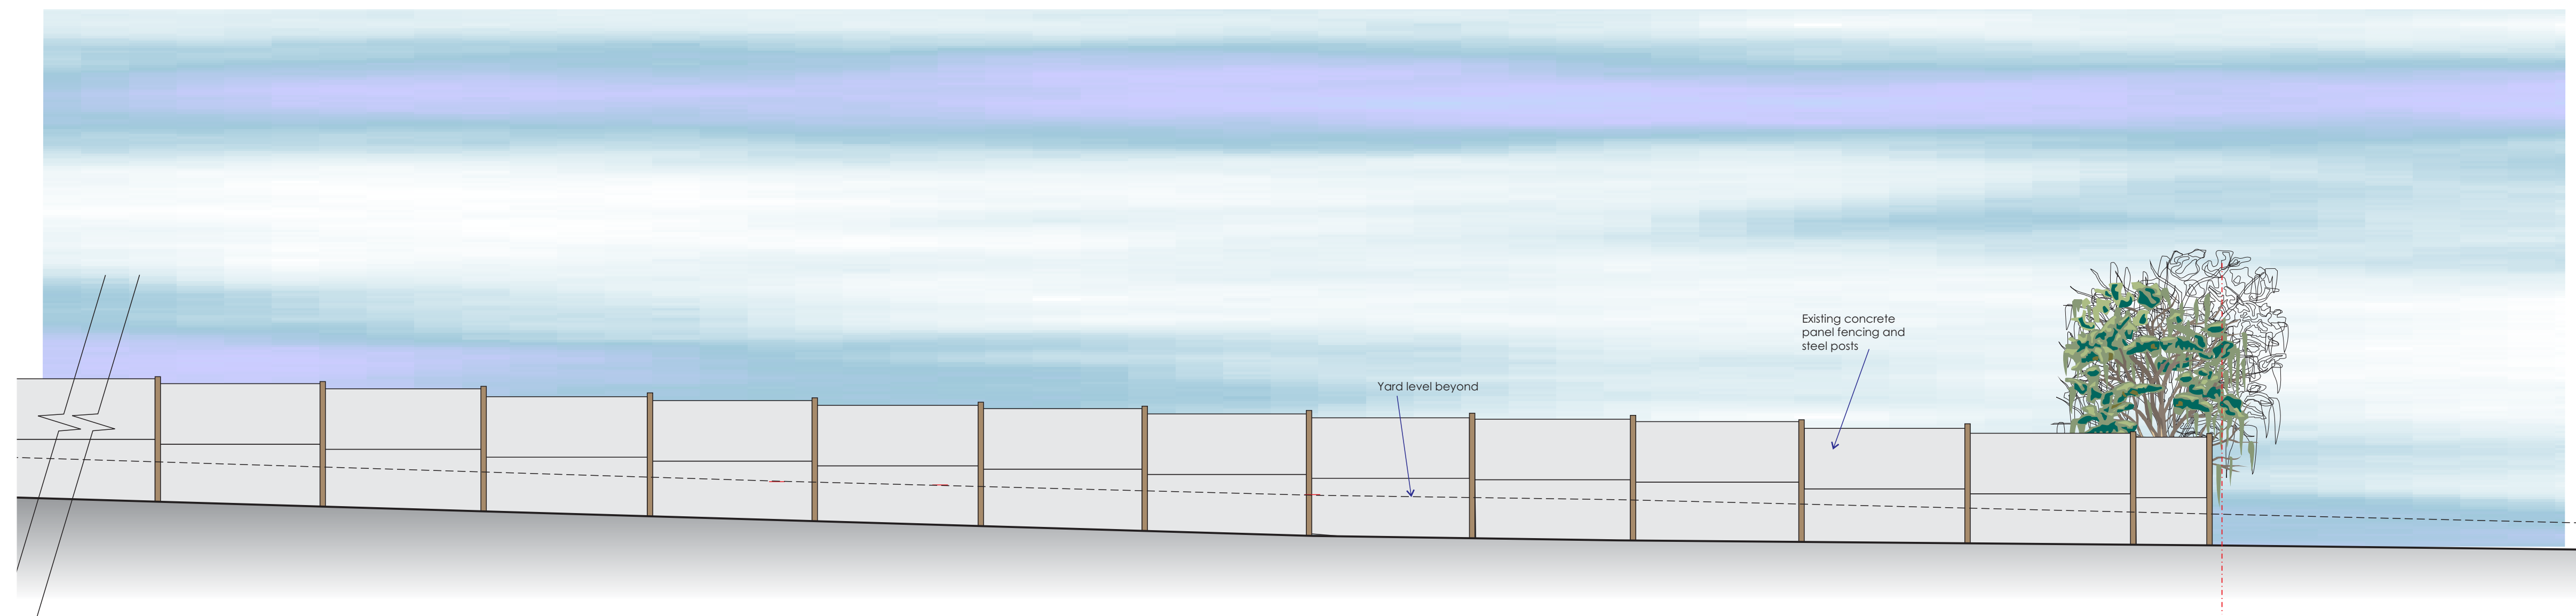

Proposed Side Elevation - 1:50 SOUTH EAST FROM COPELY PART TO THE REAR

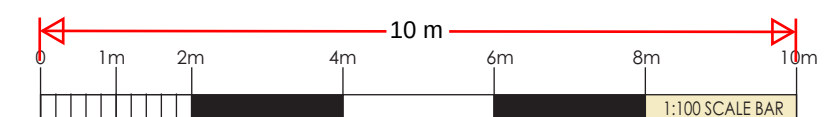

REVISIONS	
SCALES	1:100
DATE	July 2025
Fence Elevations	
PROJECT	
Proposed Boundary Fencing	
Atlas Truck and Hire Ltd Highview	
Longfield Road Longfield Hill Kent DA3 7AP	
for: Mr J Bourne	

WARD + ASSOCIATES
 THE HOO WROTHAM ROAD
 MEOPHAM GRAVESEND KENT DA13 0HP
 M: 07771 863940
 E: roger@wardassociates.co.uk W: www.wardassociates.co.uk

1925.WD.04