


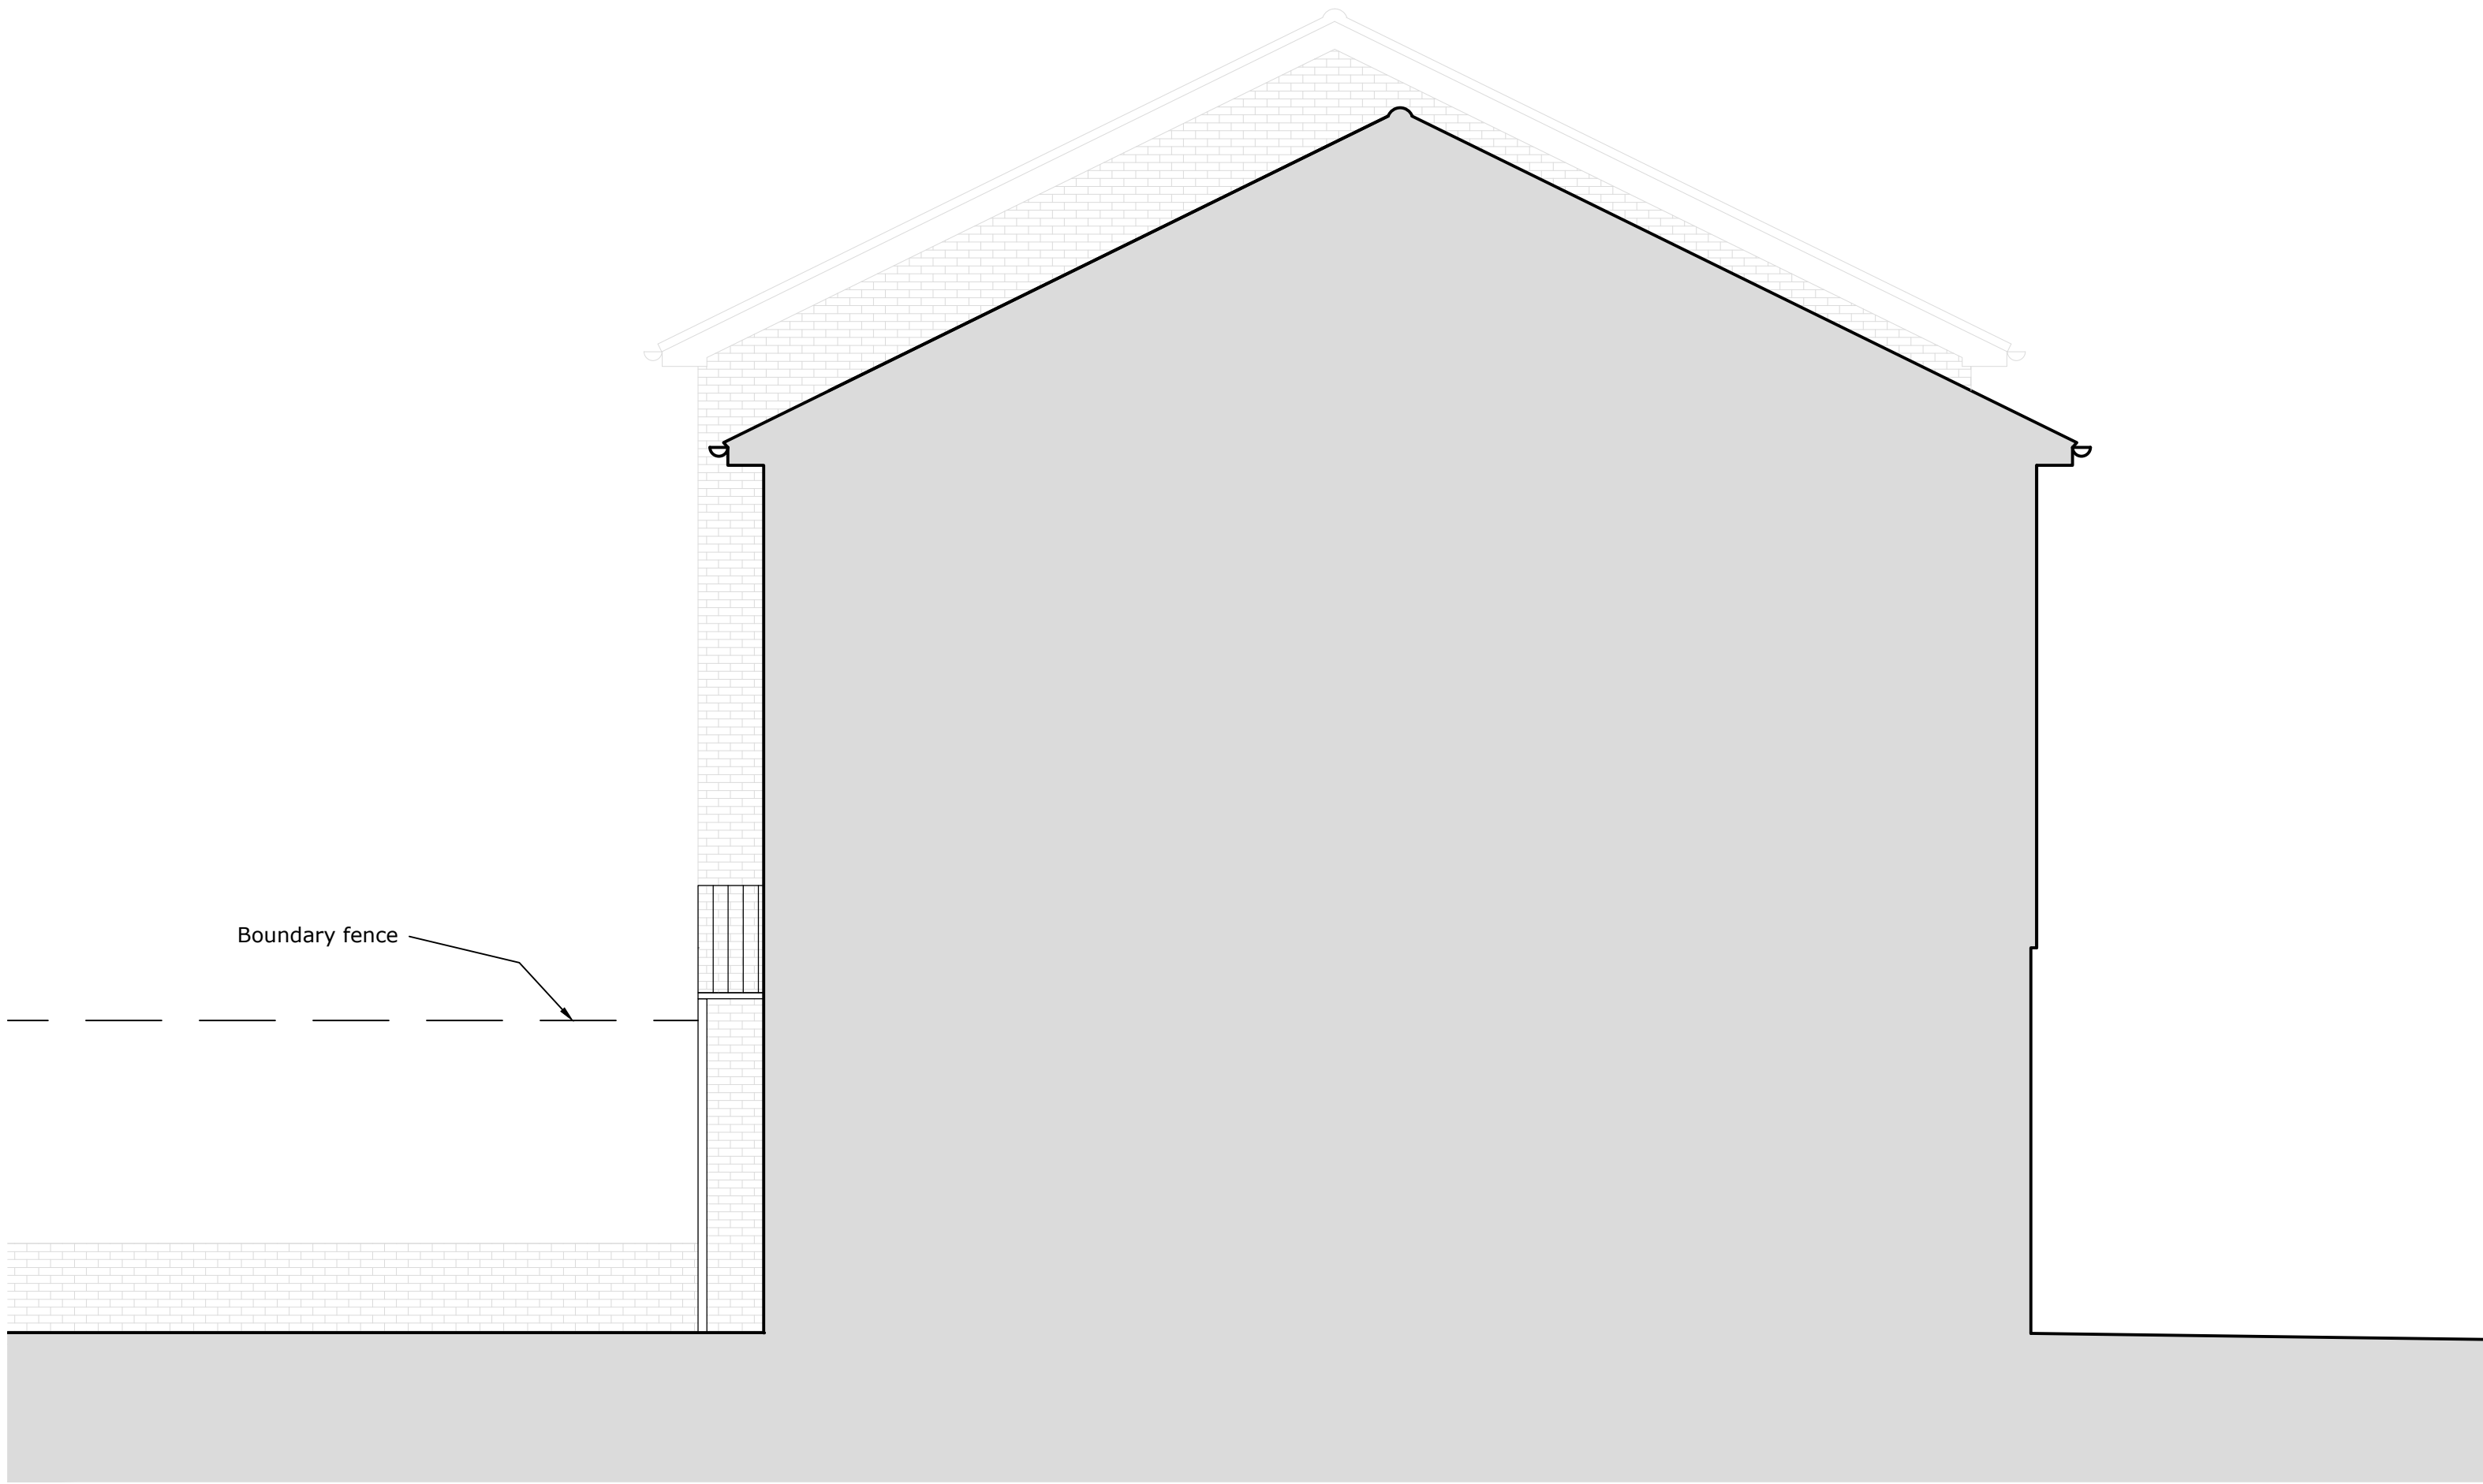

East Elevation as EXISTING 1:50



South Elevation as EXISTING 1:50