


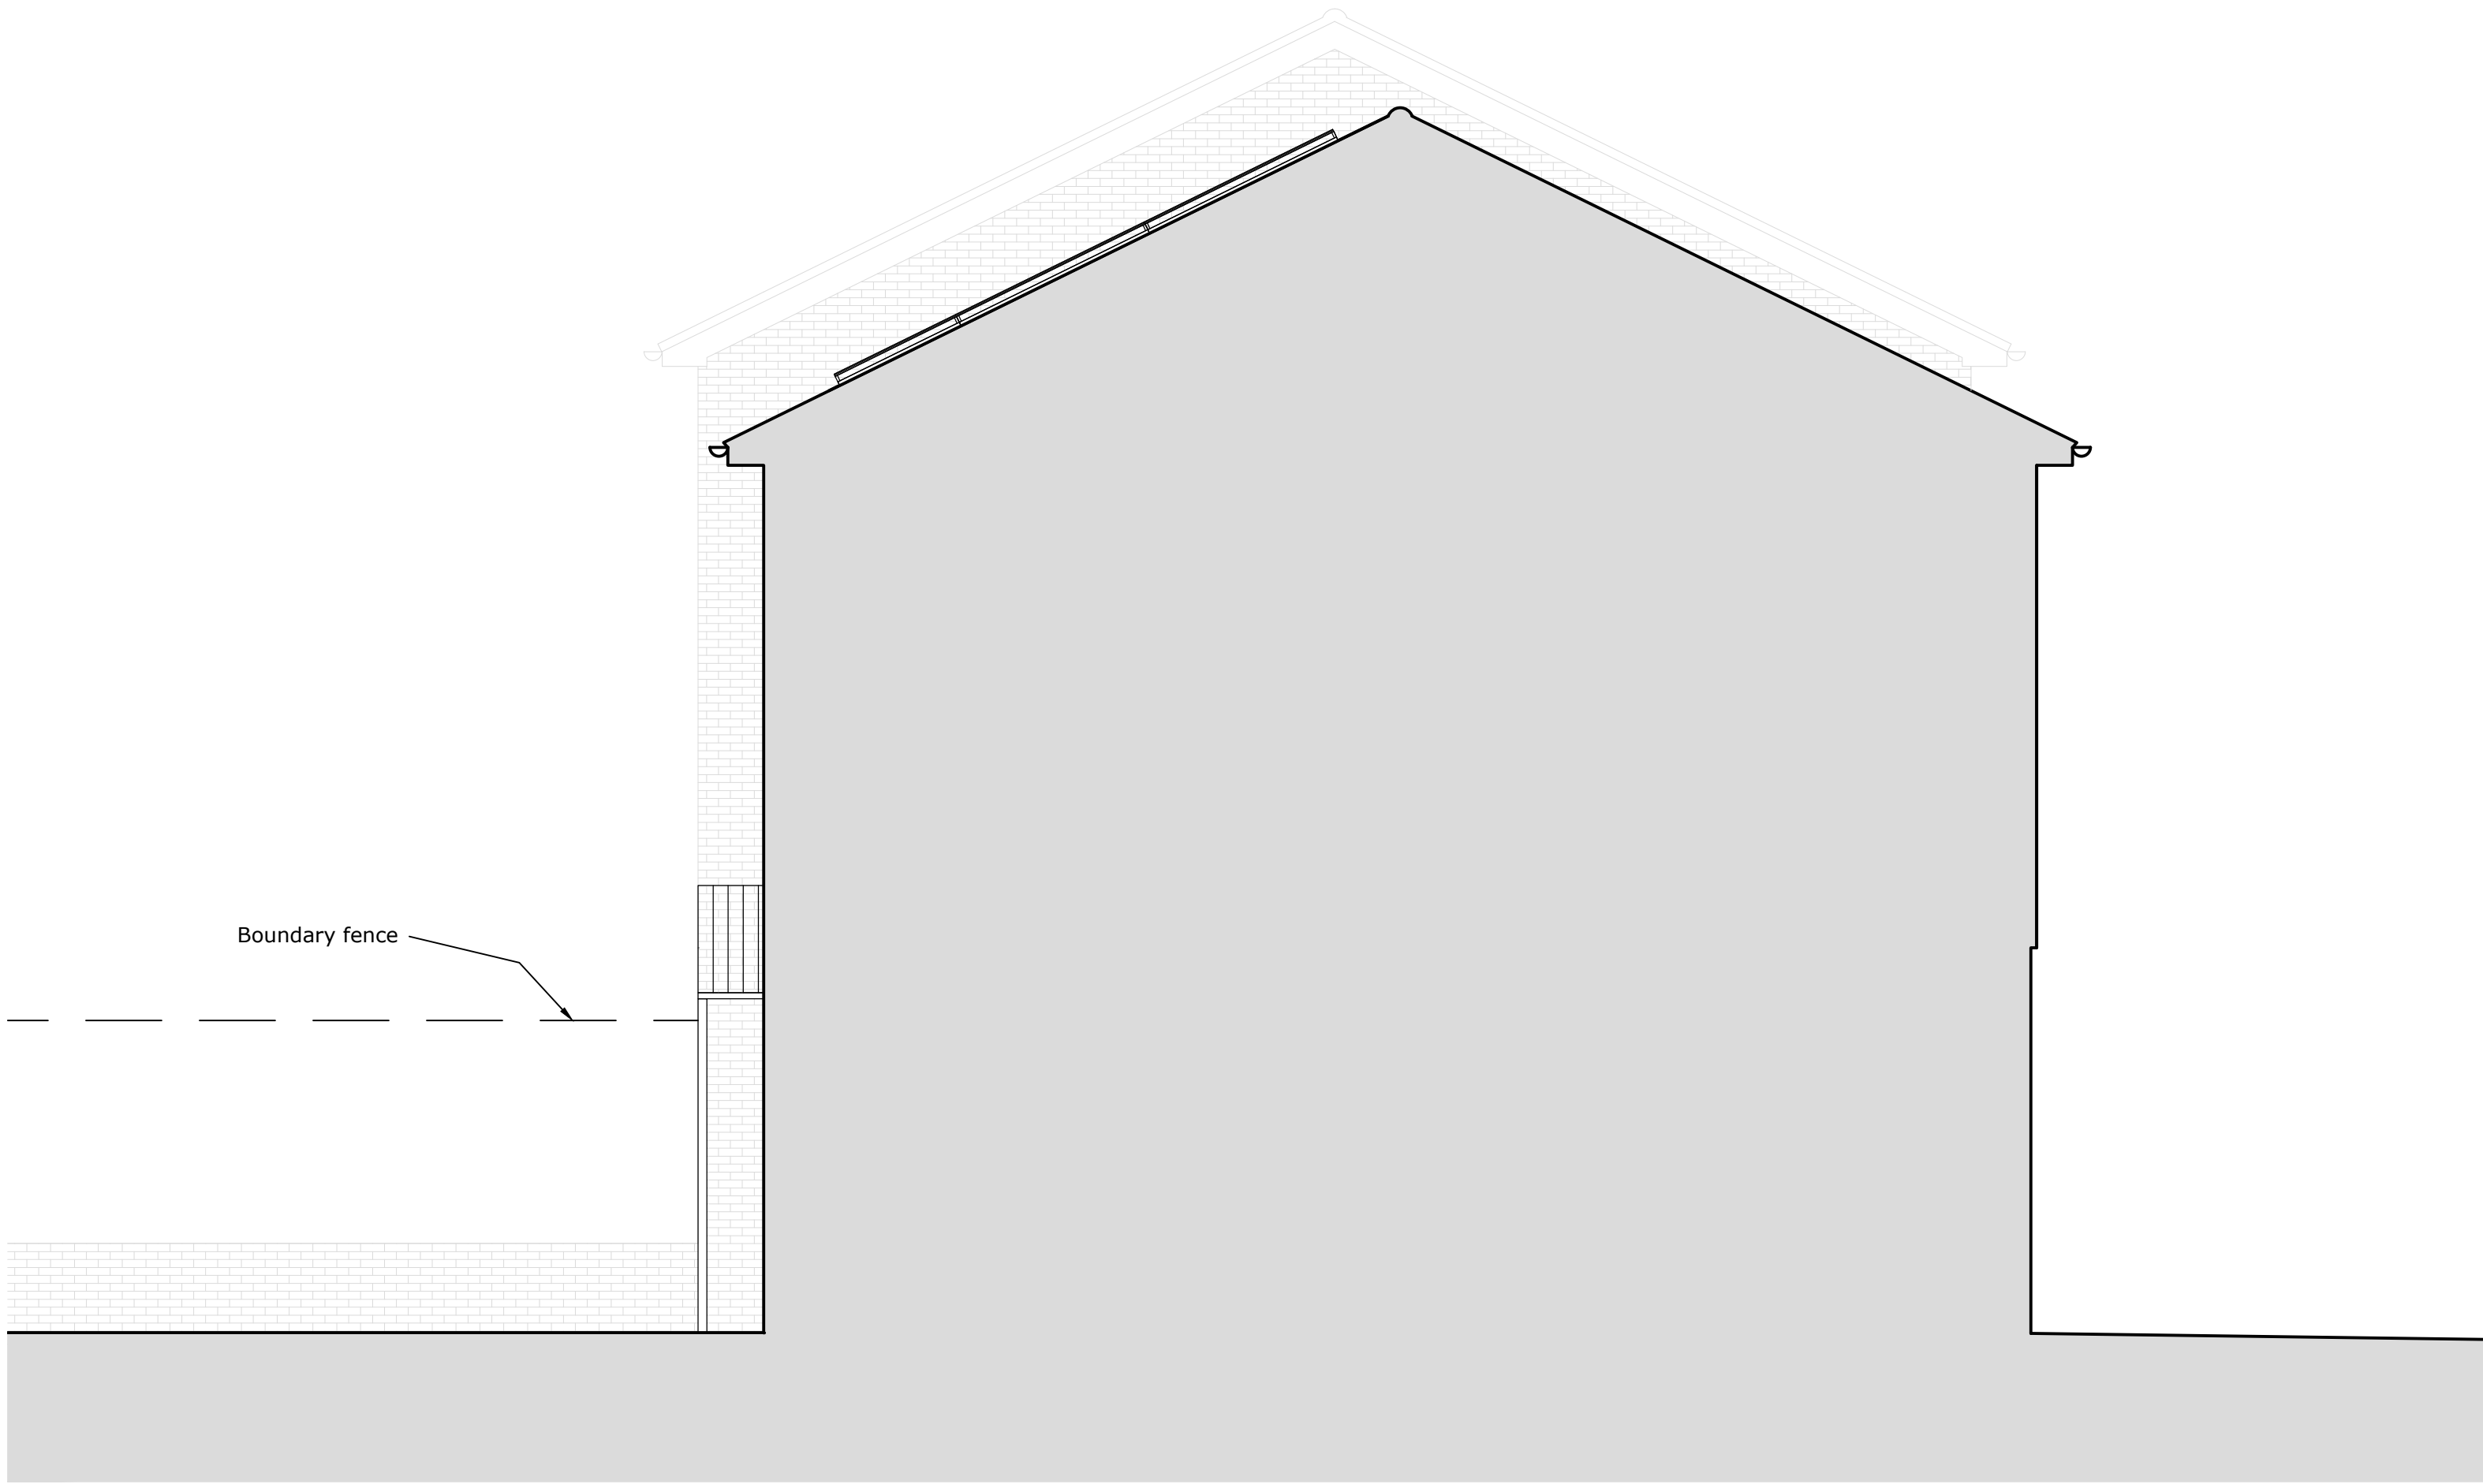

East Elevation as PROPOSED 1:50



South Elevation as PROPOSED 1:50