


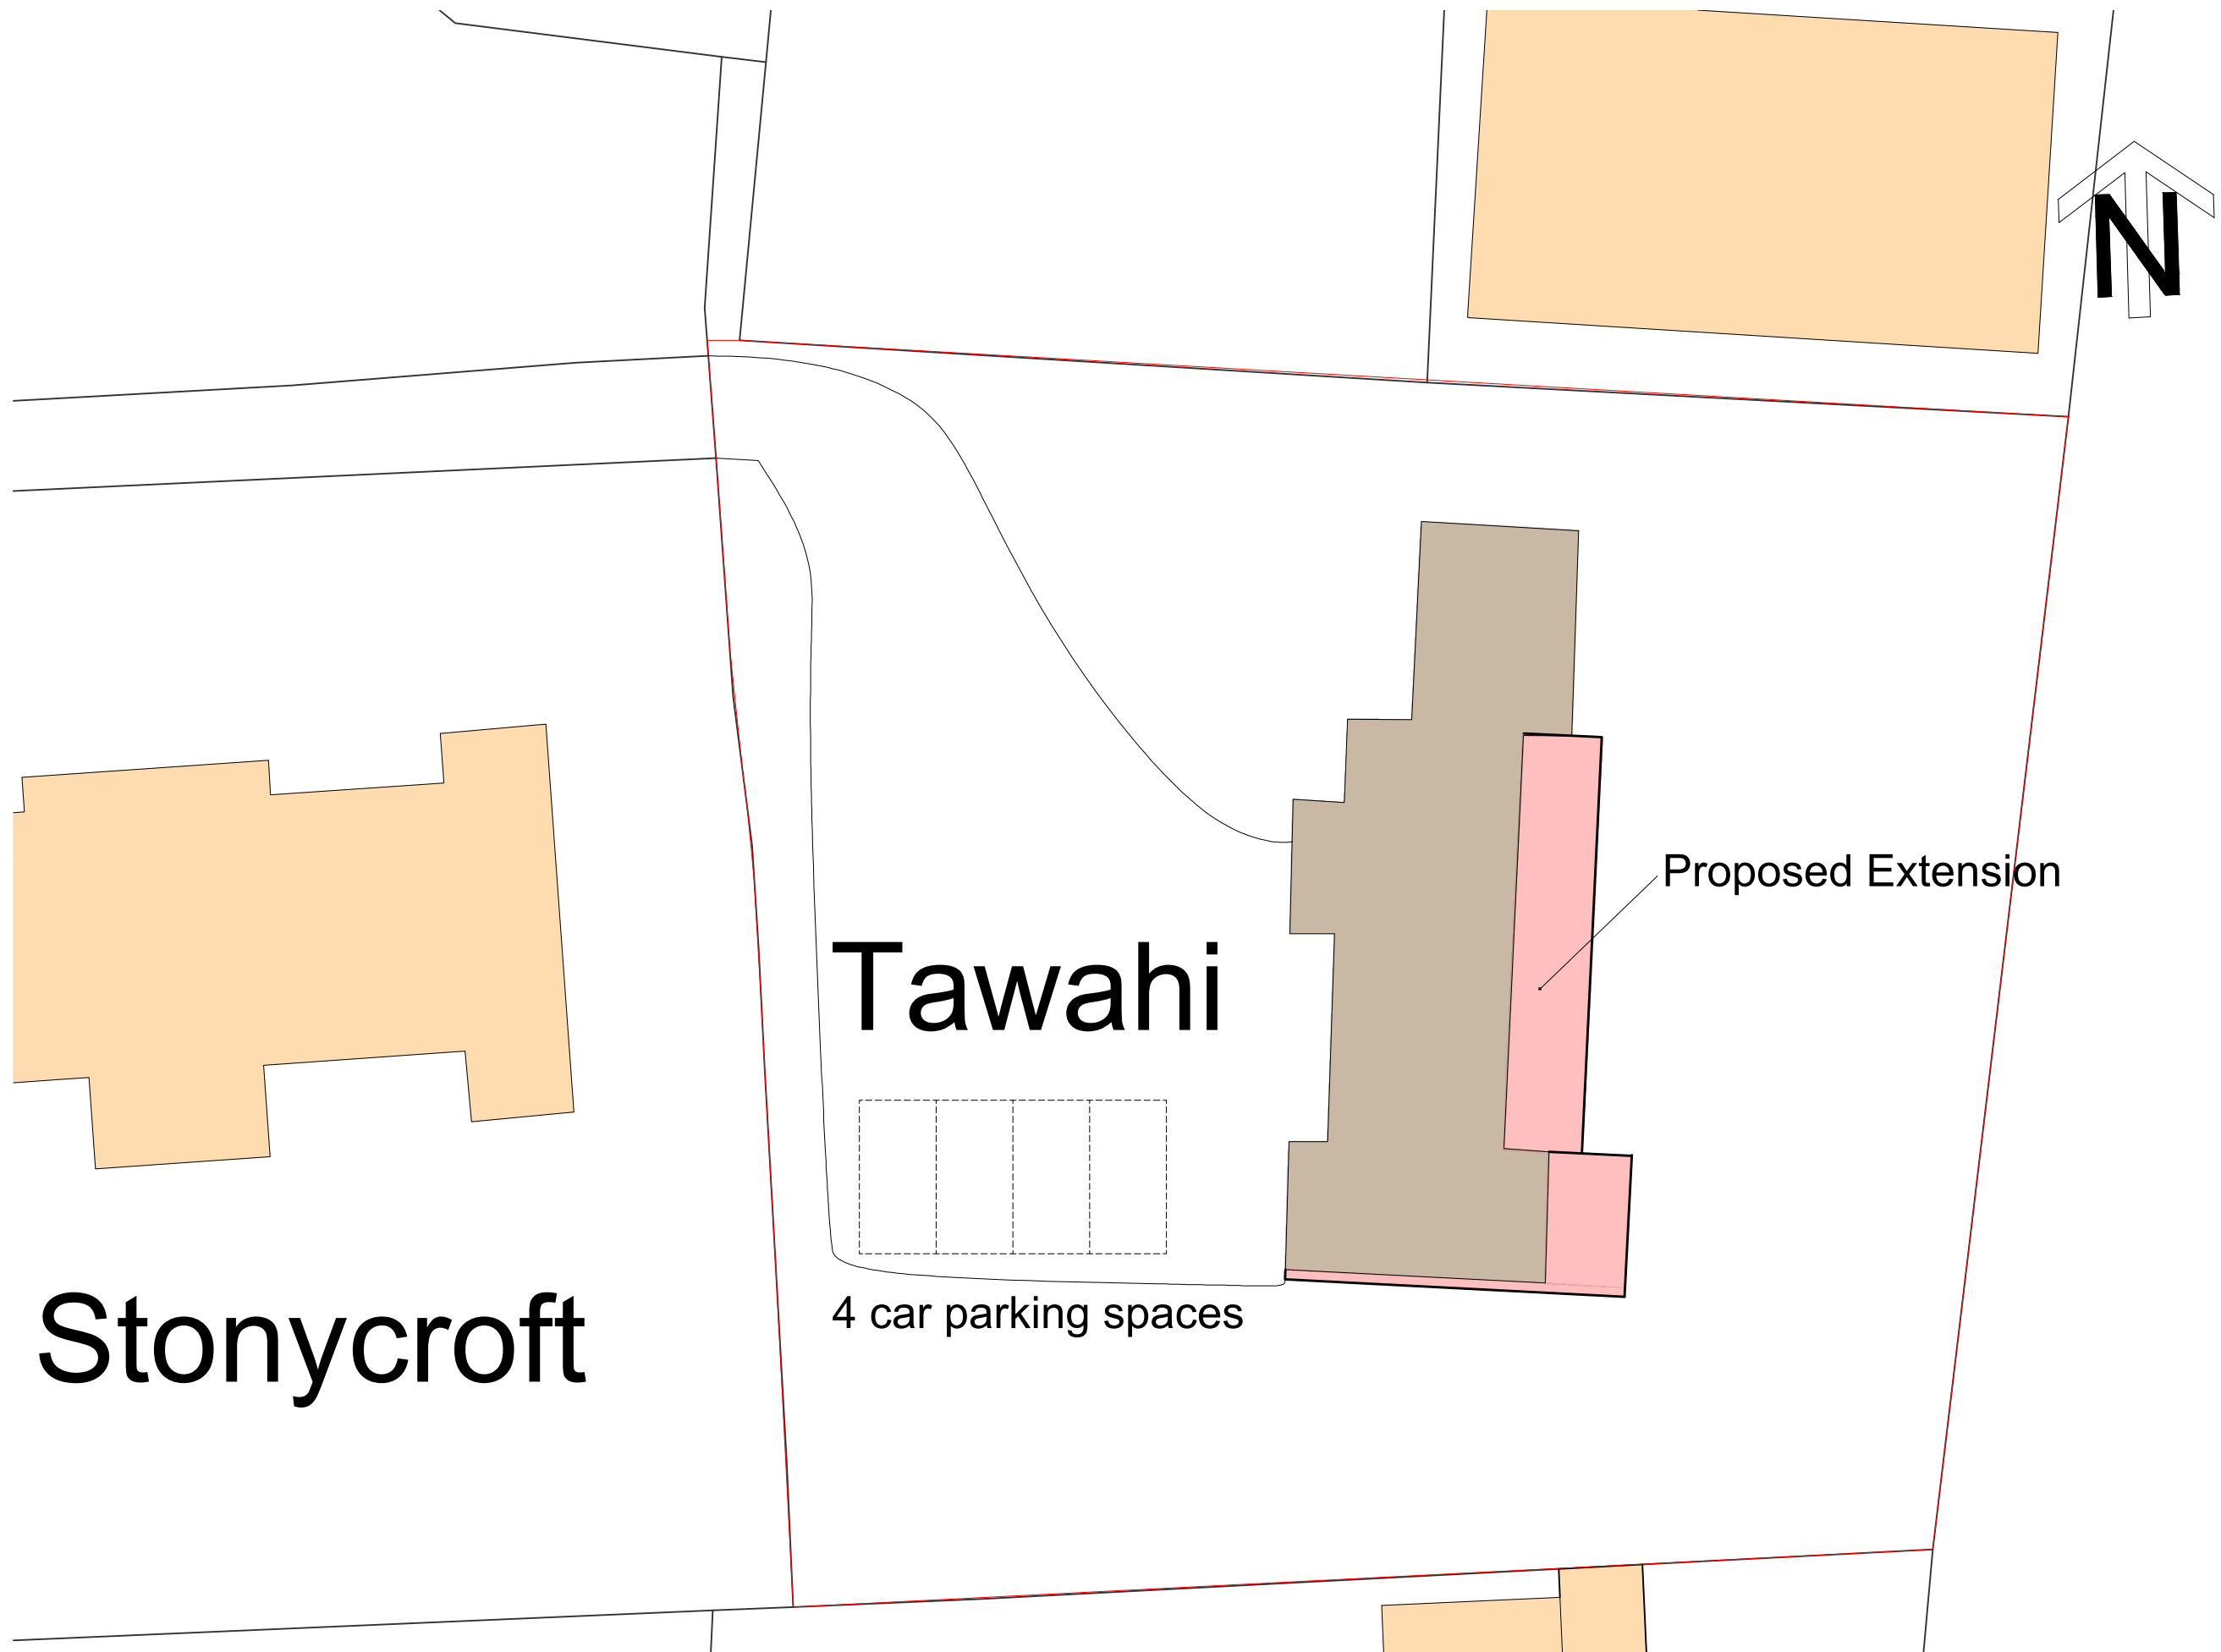


Stonycroft

Tawahi

Proposed Extension

4 car parking spaces

1:200

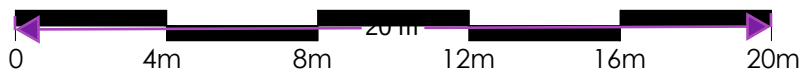

Proposed Permitted Development at
Tawahi, Telegraph Hill, Higham,
Rochester

Scale: 1:200@A3

Date: March 25

PROPOSED SITE
PLAN

Dwg.No:

201