


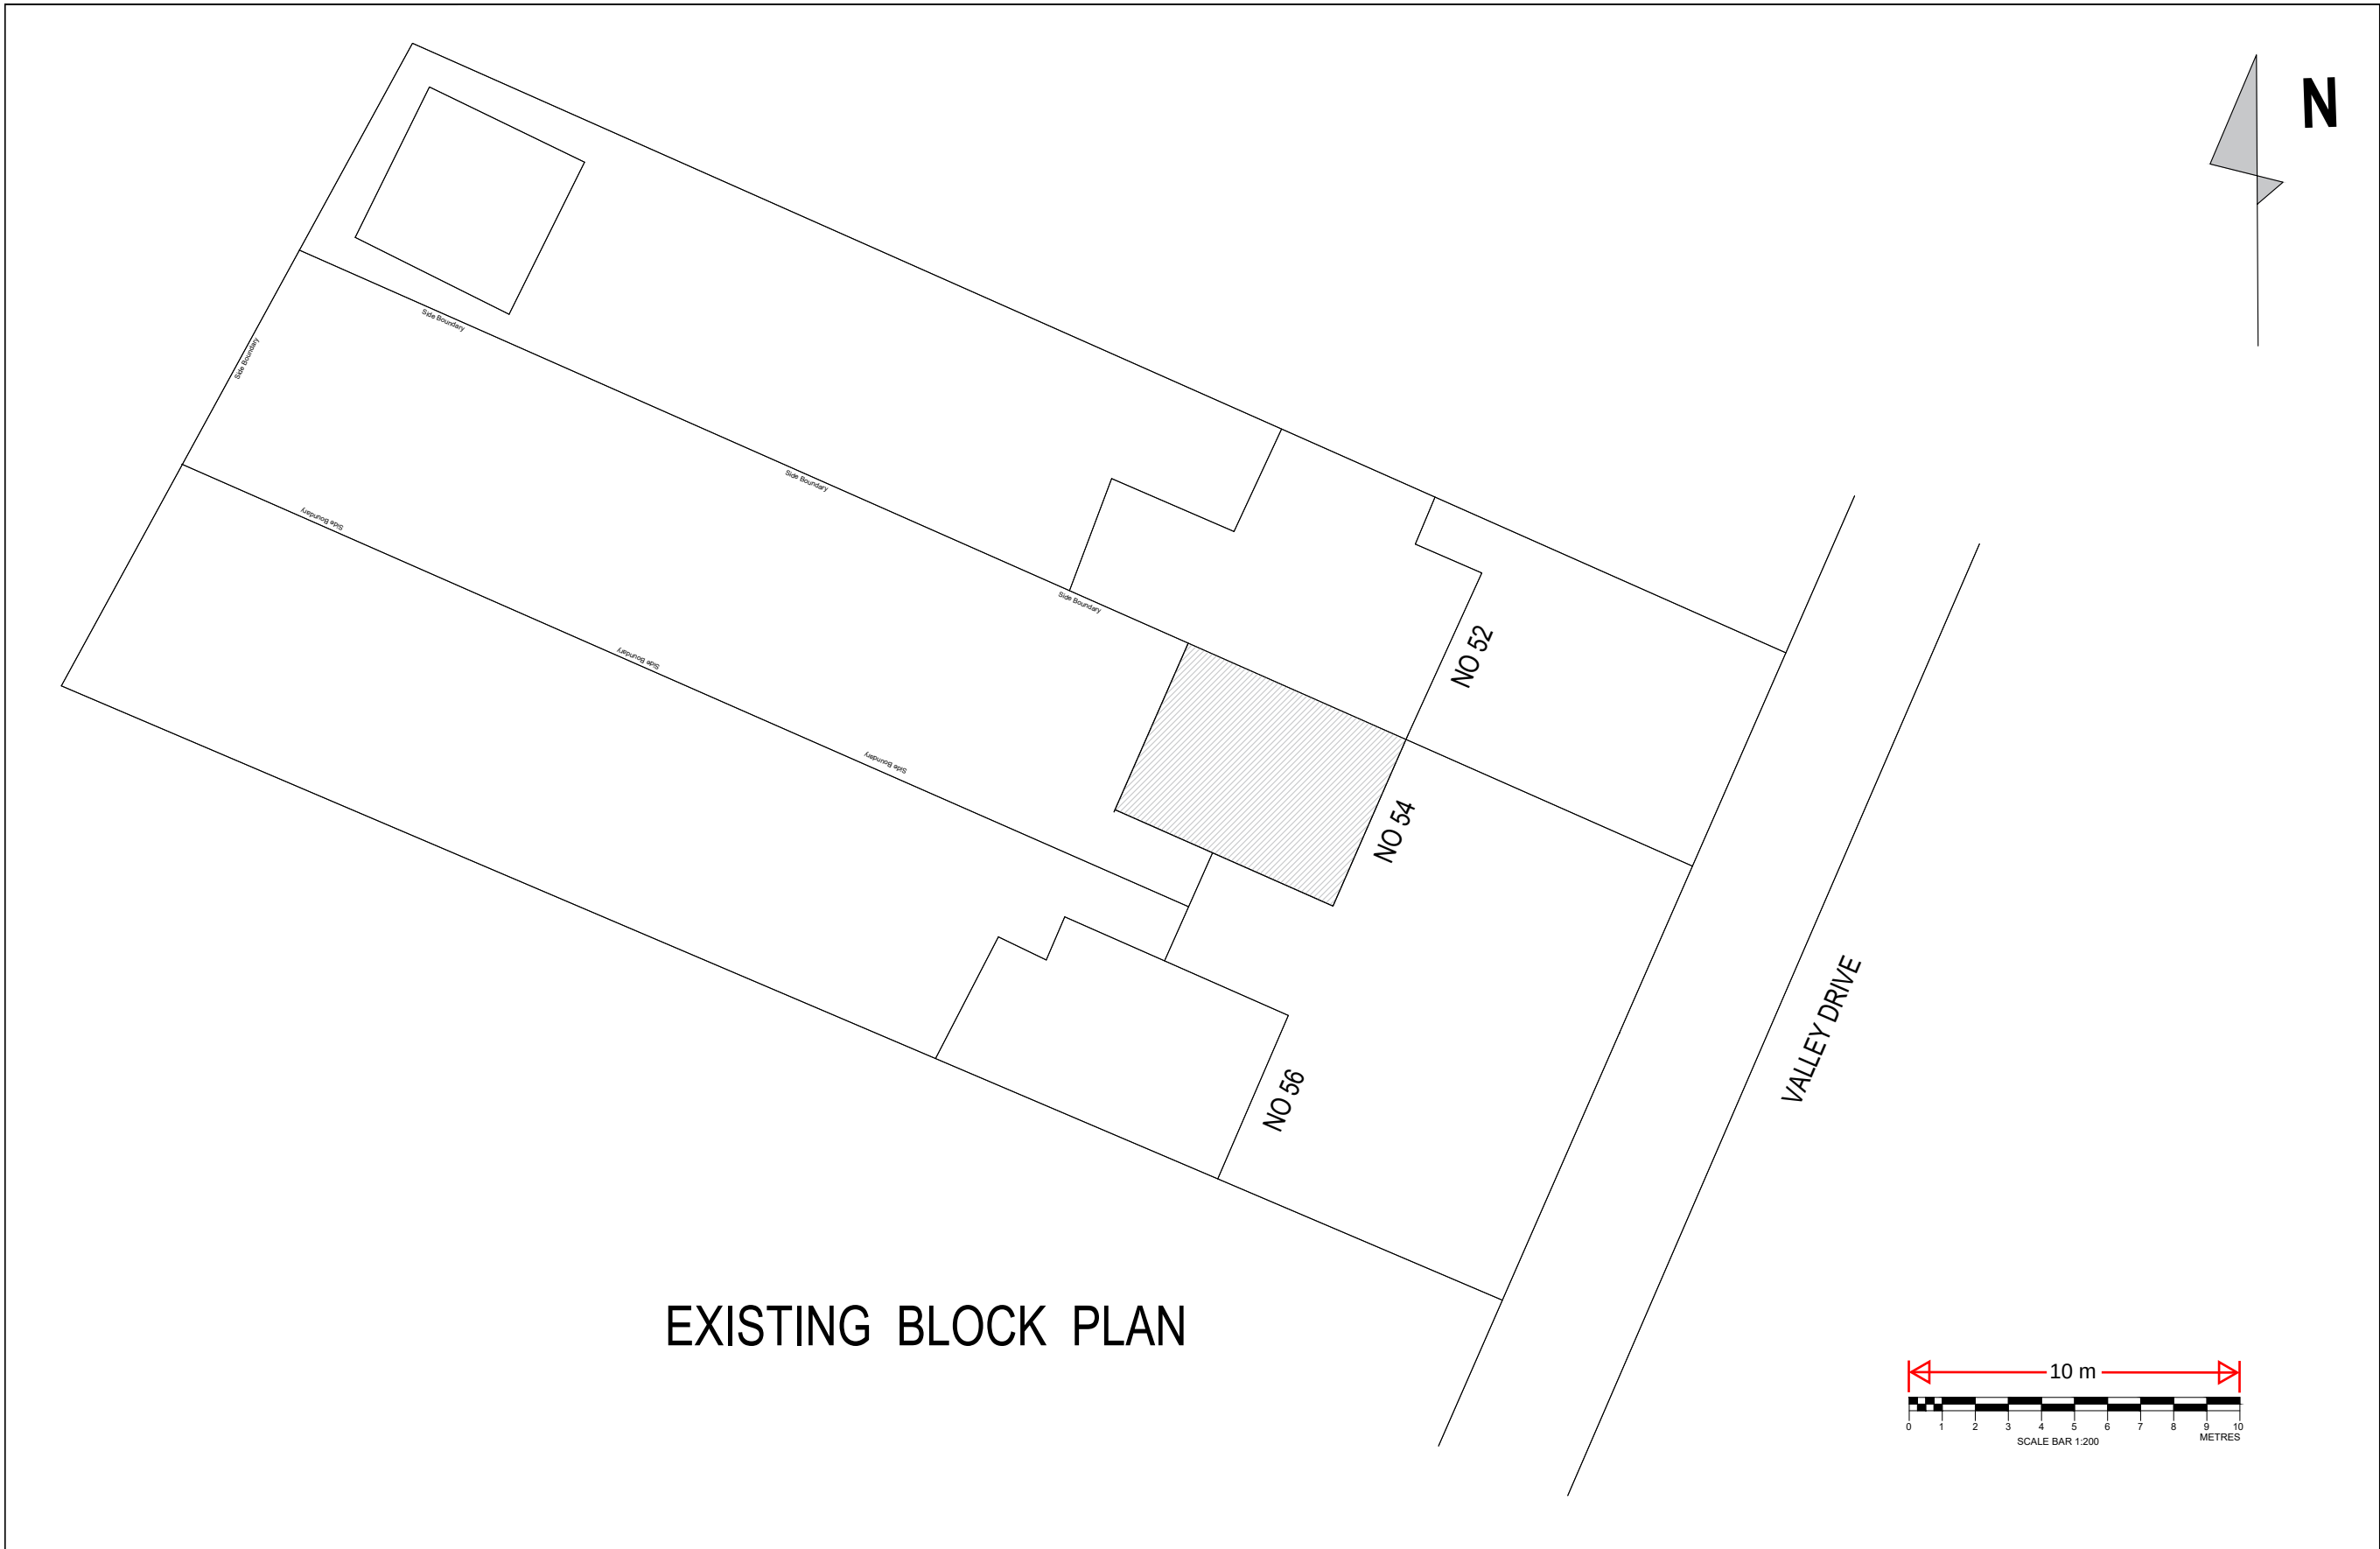

DWG NO : 54 -DA12 5RS -003 Rev 1.0	EXISTING BLOCK PLAN	NOTE: All the Elevations are drawn above ground floor level. Sub structures are not drawn.	KOVIL CONSULTANCY	
DWG UNITS : ALL UNITS IN MILLIMETER SCALE : 1 : 200 @ A3			PROJECT : 54, VALLEY DRIVE , GRAVESEND, DA12 5RS	
			TITLE : EXISTING BLOCK PLAN	
			DRAWN BY :Sutha (SA)	DATE : 01-04-2024