


Plan


11 MAY 2022

11 MAY 2022

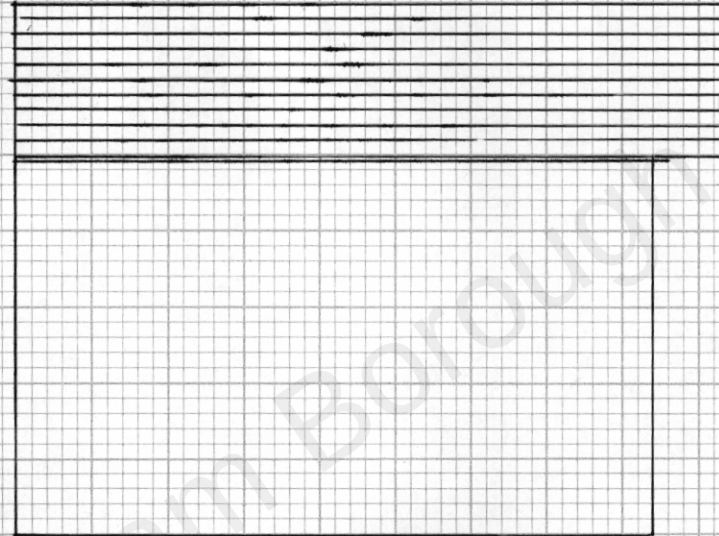

20220031

DRAWING TITLE : PROPOSED SIDE ELEVATION
(8 CERNE ROAD)

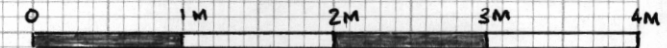

SCALE 1:50 ON A3.

ADDRESS:- 6 CERNE ROAD, GRAVESEND,
KENT, DA12 4BN

SCANNED