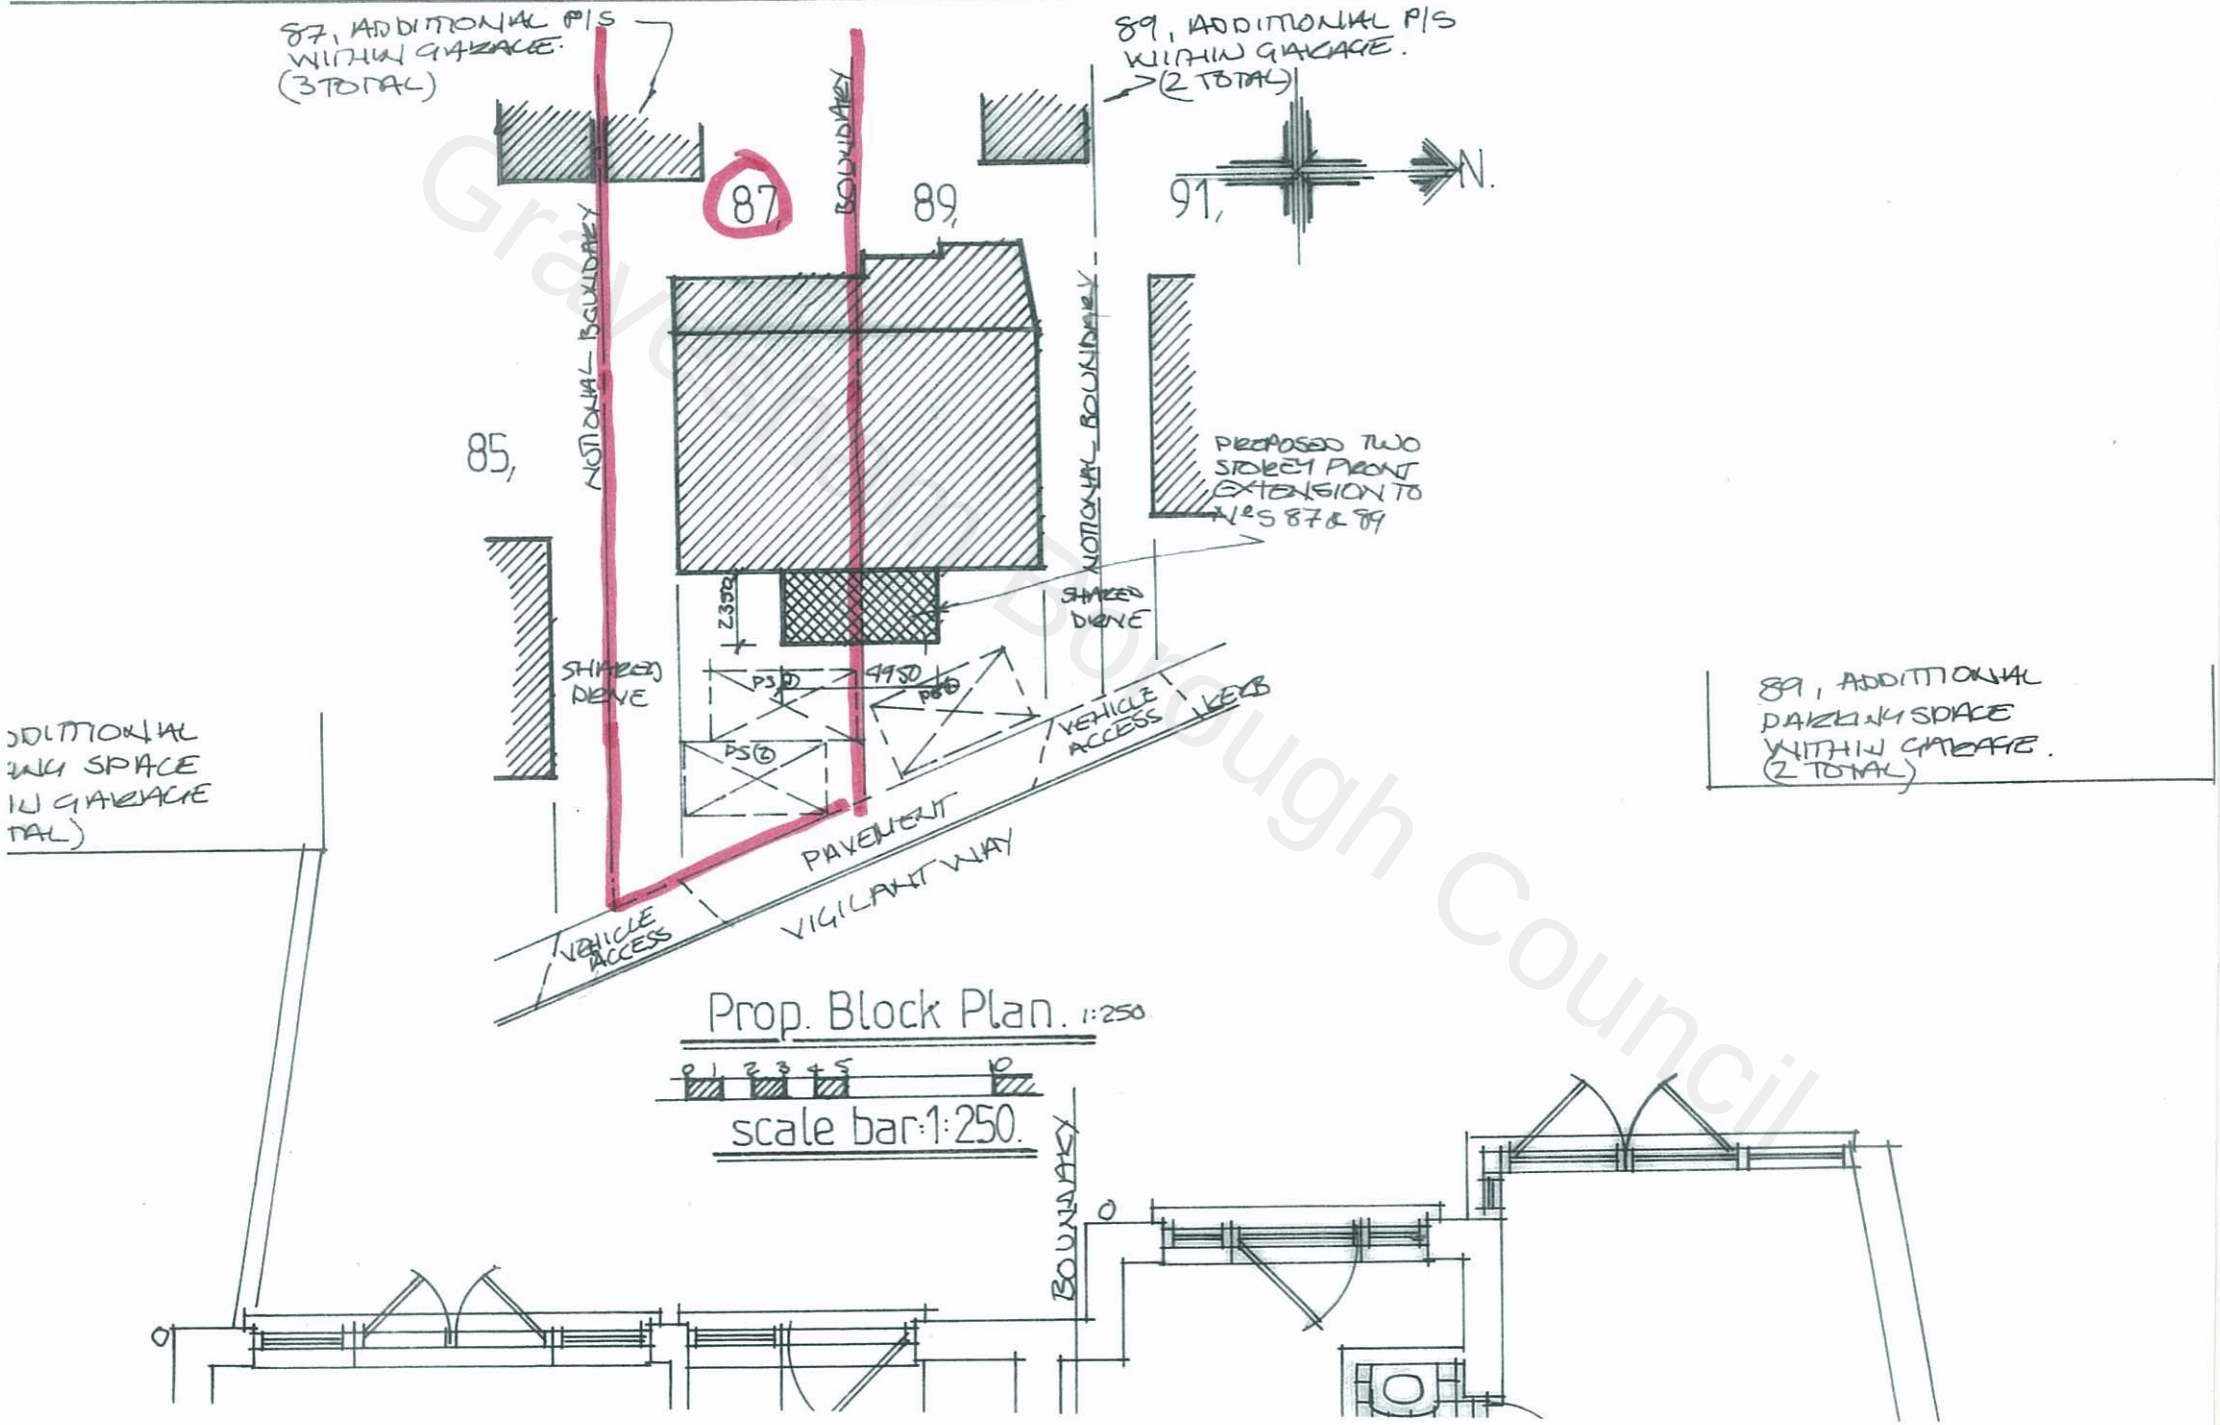

87, ADDITIONAL P/S WITHIN GARAGE. (3 TOTAL)
89, ADDITIONAL P/S WITHIN GARAGE. (2 TOTAL)
87
89
91,
85,
N.
NOTIONAL BOUNDARY
NOTIONAL BOUNDARY
PROPOSED TWO STOREY FRONT EXTENSION TO Nos 87 & 89
SHARED DRIVE
SHARED DRIVE
2350
4950
PS1
PS2
PS3
VEHICLE ACCESS
KERB
PAVEMENT
VIGILANT WAY
VEHICLE ACCESS
89, ADDITIONAL PARKING SPACE WITHIN GARAGE. (2 TOTAL)
ADDITIONAL ING SPACE IN GARAGE TAL)
Prop. Block Plan. 1:250
0 1 2 3 4 5 10
scale bar: 1:250.
BOUNDARY