
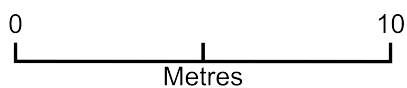


# Dropped kerb

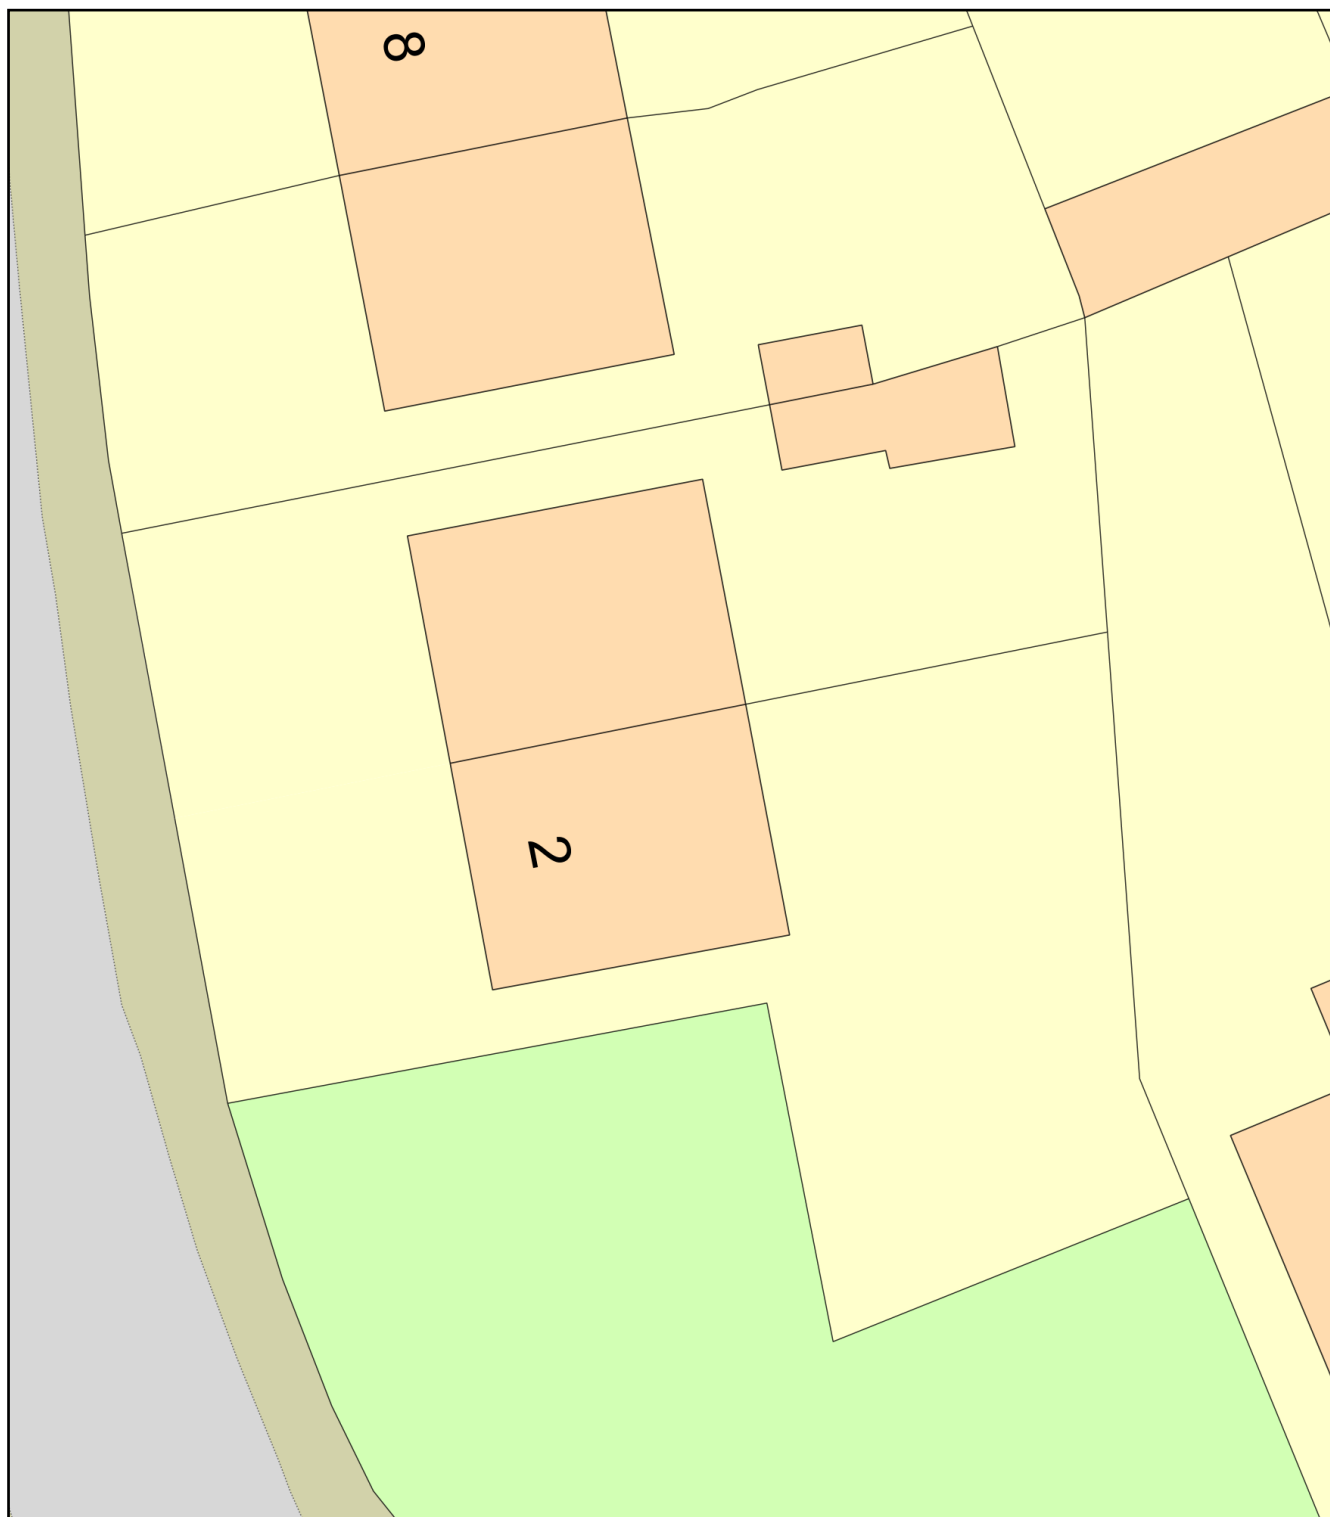

Plan Produced for: Dropped kerb

Date Produced: 17 Jun 2025

Plan Reference Number: TQRQM25168133642852

Scale: 1:200 @ A4