


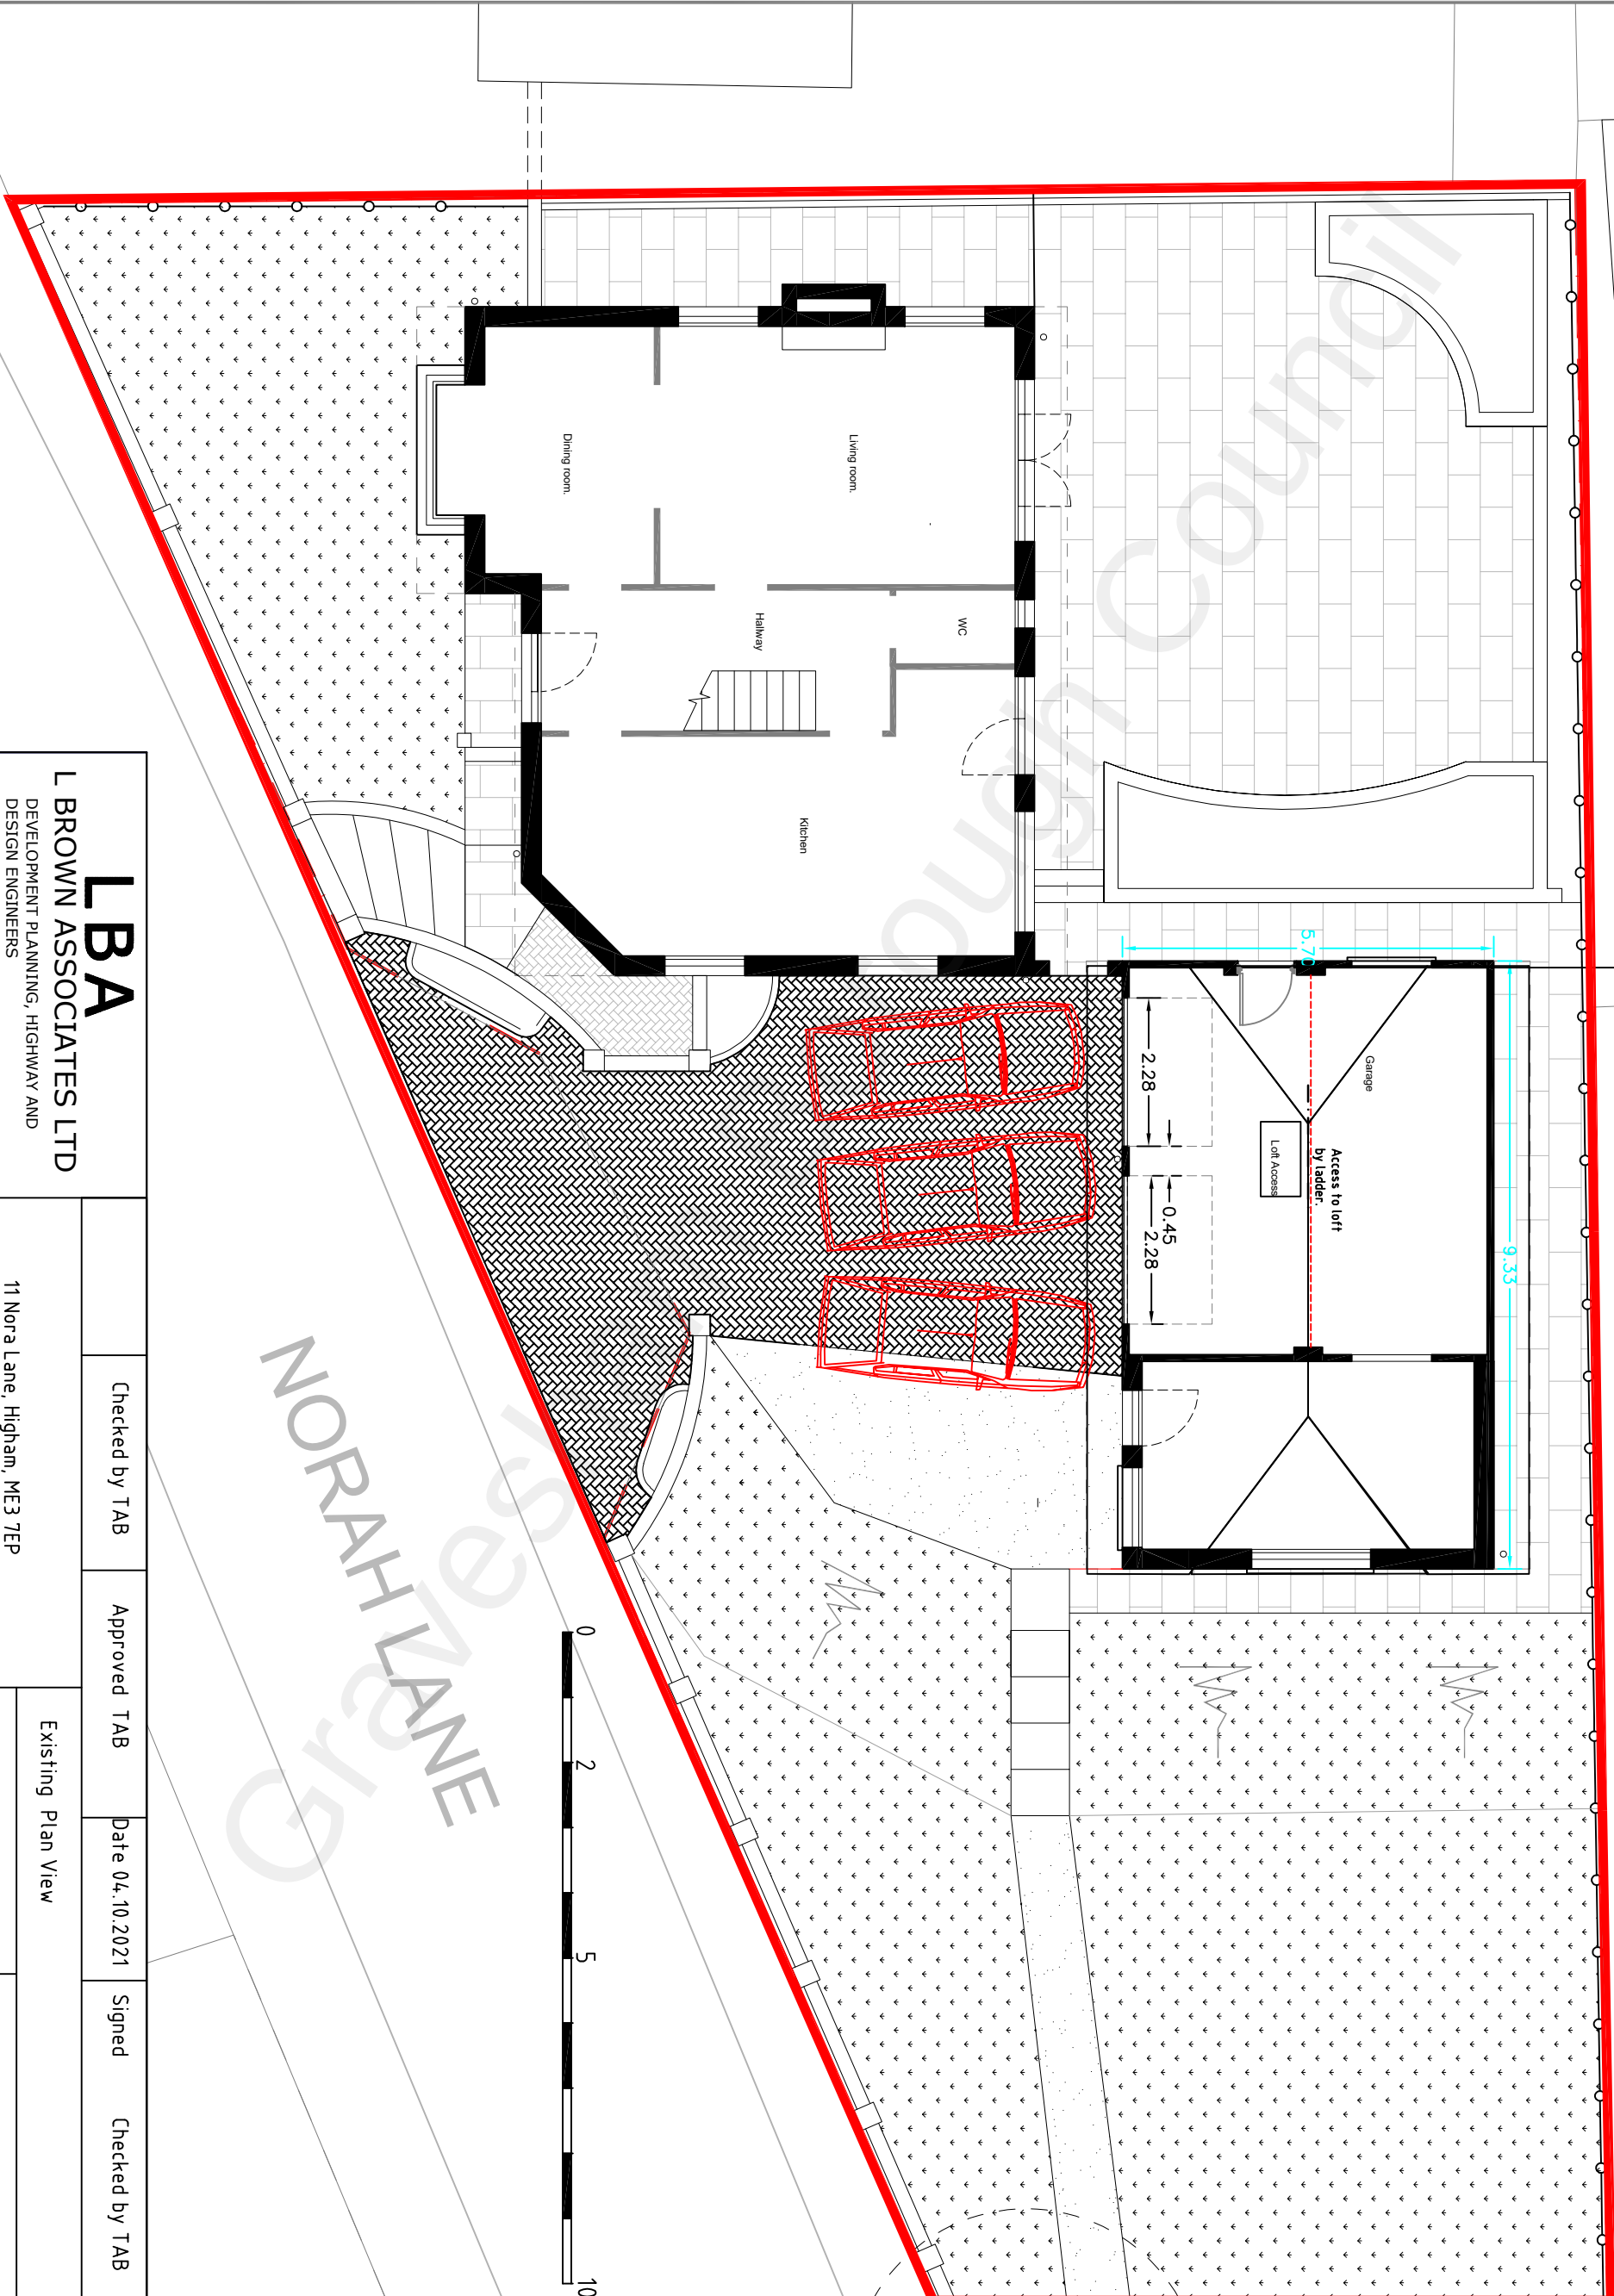

LBA L BROWN ASSOCIATES LTD DEVELOPMENT PLANNING, HIGHWAY AND DESIGN ENGINEERS 34 Fallowfield, Chatham, Kent, ME5 0DX Telephone 01634 301082.		Checked by TAB	Approved TAB	Date 04.10.2021	Signed	Checked by TAB
11 Nora Lane, Higham, ME3 7EP		Existing Plan View				
Scale 1:100 @ A3		Drawing No TAB/06/34				