



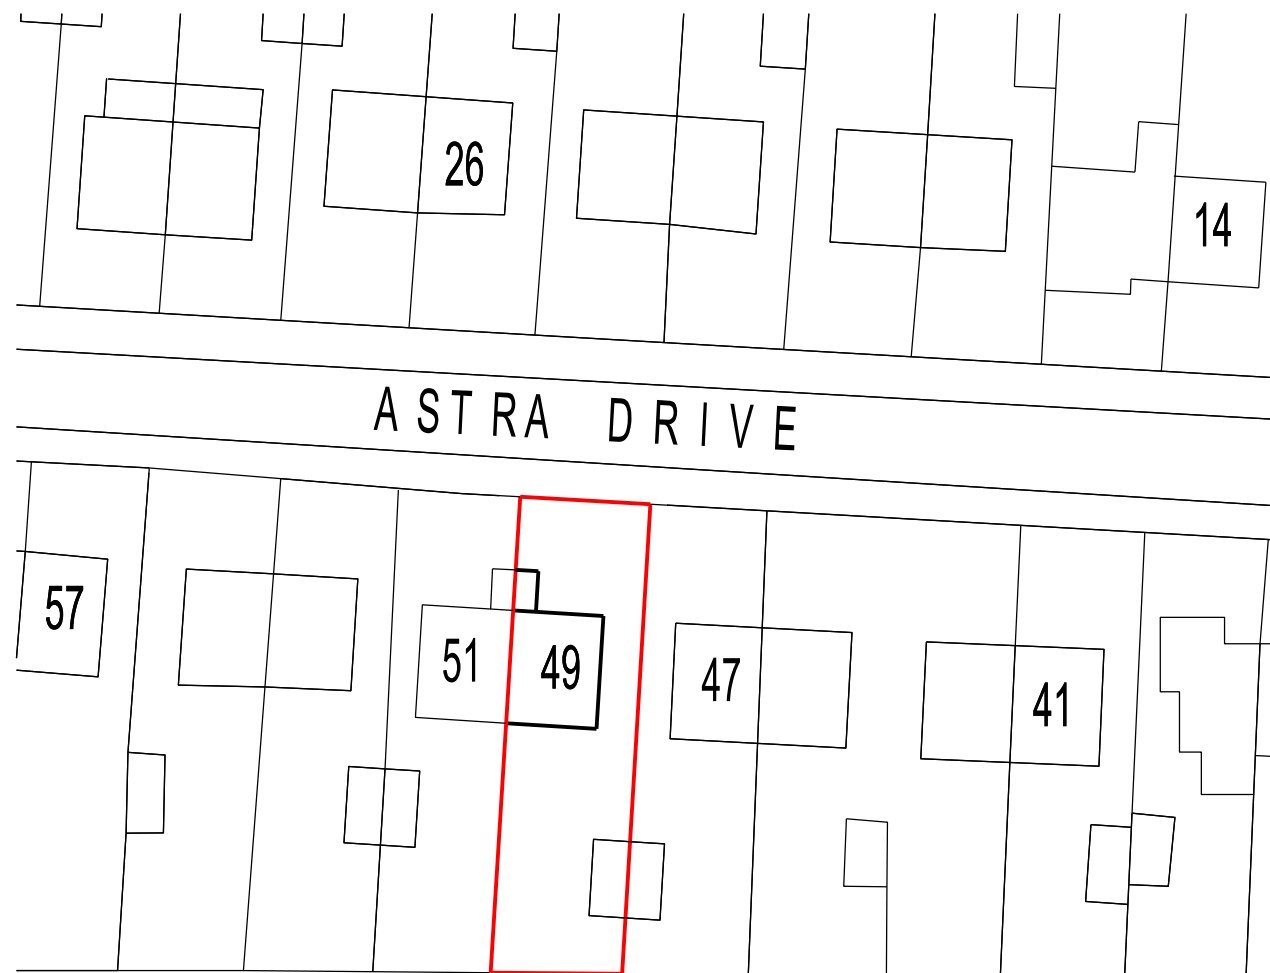

BLOCK PLAN scale 1:500

0 5 10 15 20 25 50 metres

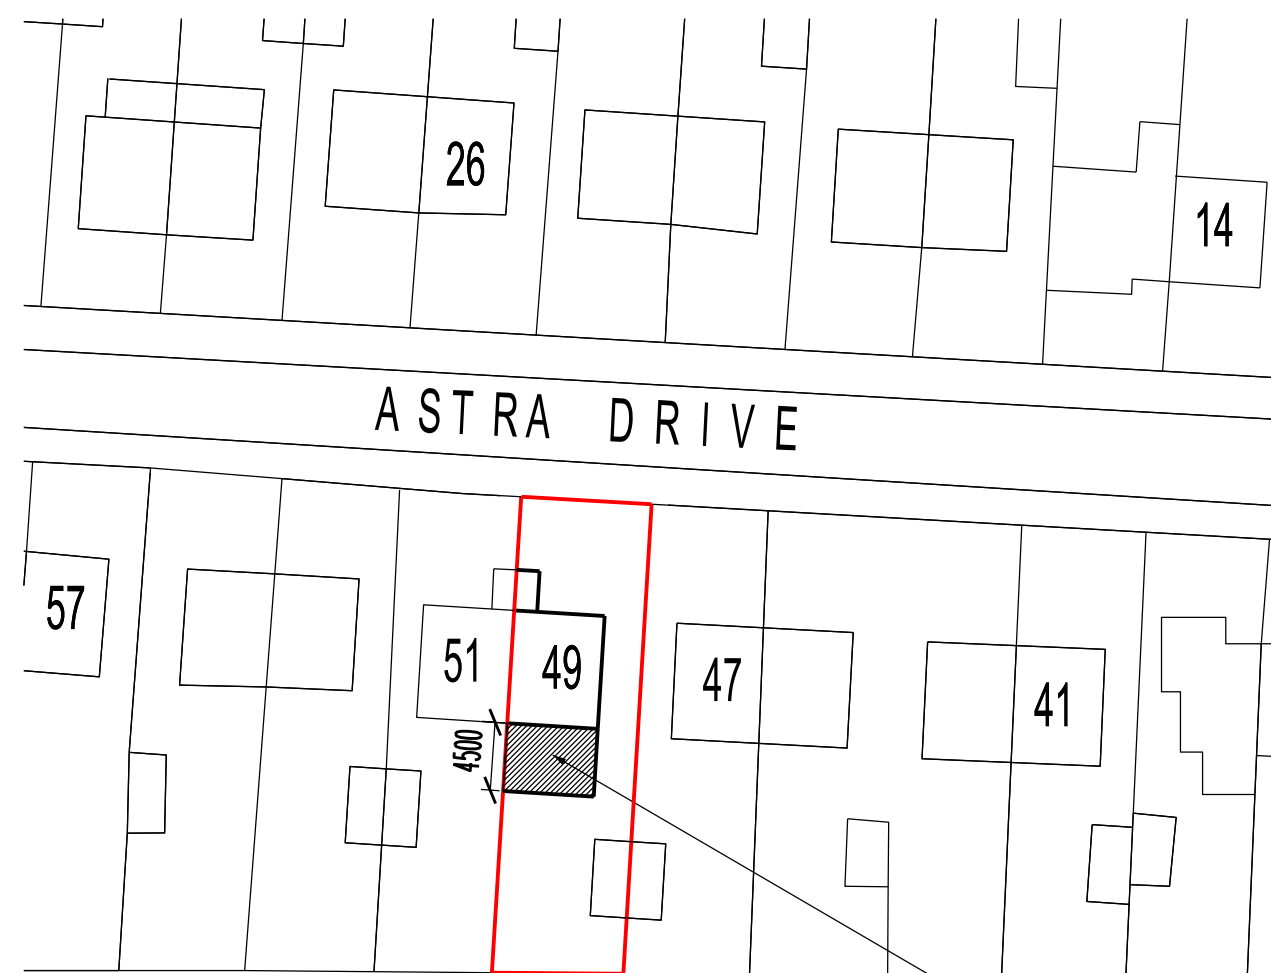

PROPOSED BLOCK PLAN scale 1:500

0 5 10 15 20 25 50 metres



proposed extension
shown hatched



SITE LOCATION PLAN scale 1:1250

0 5 10 15 20 50 metres



REVISION	DATE
ARCHITECT TAARCHITECTS 11 JOYDENS WOOD ROAD BEXLEY KENT DA5 2HS Tel 07905 130591 ta140256@googlemail.com	
JOB PROPOSED SINGLE STOREY REAR EXTENSION AT 49 ASTRA DRIVE GRAVESEND KENT DA12 4PZ	
DRAWING EXISTING SITE LOCATION BLOCK PLANS & PROPOSED BLOCK PLAN	
SCALE 1:500 & 1250	DATE APRIL 2023
DRAWING NO. SB/01	