




ELEVATION A Windmill Street



ELEVATION B Woodville Place

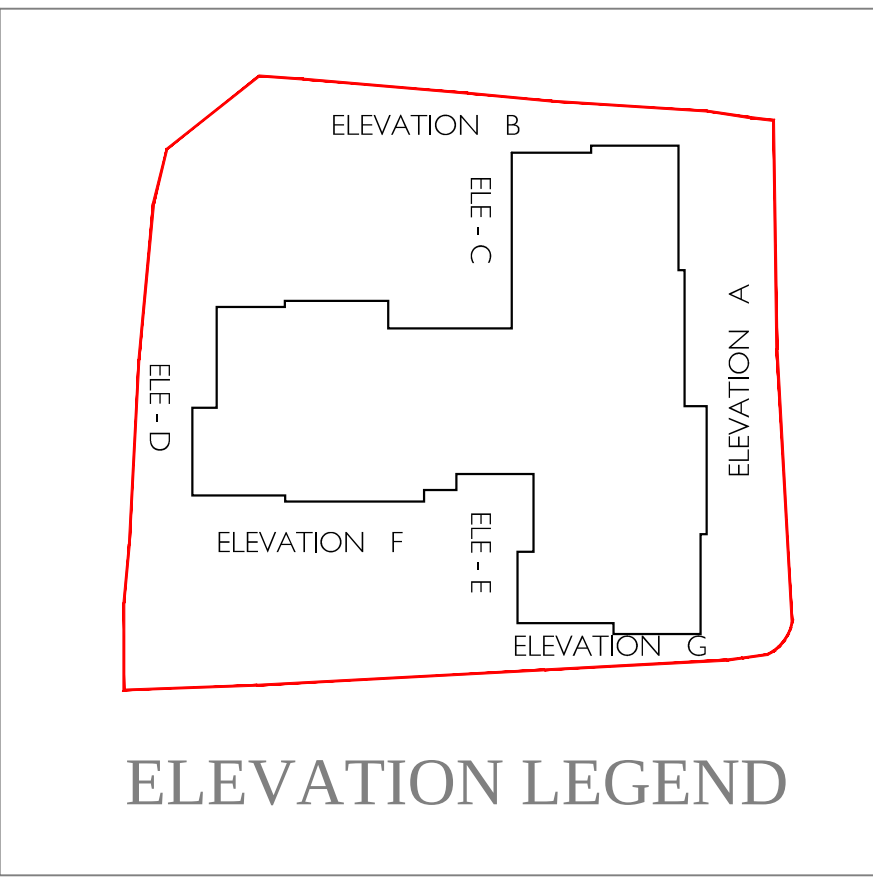

Revisions

| Rev | By                                                      | Date     |
|-----|---------------------------------------------------------|----------|
| B1  | BUDGET ISSUE                                            | 21.02.23 |
| B2  | STAIR EXIT DOORS & PORTICOS AMENDED. BRICK WORK UPDATED | 13.04.23 |

**BUDGET ISSUE**

| Checked by  | PH | Date     |
|-------------|----|----------|
| Approved by |    | 21 02 23 |

**LEGEND**

- 01 Roof - Marley Rivendale Fibre Cement Slates (Colour - Blue/ black)
- 02 Brickwork type 1 - Buff brick Michelmersh Danehill Yellow or similar
- 03 Brickwork type 2 - Ibstock Laybrooke Yellow Stock or similar
- 04 K-rend render (colour: Powder blue)
- 05 Rusticated Decorative render K rend (Colour: White)
- 06 Headers - Buff Brick (flat arch) Michelmersh Danehill Yellow or similar
- 07 Headers - Feature formed in K rend render finish
- 08 Cills - Buildite Stonecoat mouldings Colour - To be agreed
- 09 Surrounds - Buildite Stonecoat mouldings Colour - To be agreed
- 10 Banding - Buildite Stonecoat mouldings Colour - To be agreed
- 11 Cornice Moulding- Buildite Stonecoat mouldings Colour - To be agreed
- 12 Canopy, Portico & columns Moulding- Buildite Stonecoat mouldings Colour - To be agreed
- 13 Juliet / full balconies - Powder coated metal (Colour: Black/ Dark Grey)
- 14 Mansard dormers - NON STANDARD GRP insulated dormer
- 15 Windows (side opening casements with fixed lower transom panels to 1st-2nd floor) - UPVC Acoustic Vents (Colour: White )
- 16 UPVC Rainwater goods : Black
- 17 brickwork slash course below render
- EX Extract fan termination terracotta to brick work, cast iron look alike for render

COPYRIGHT ACT APPLIES

WHERE ANY CONFLICT OCCURS, COMPANY STANDARD SPECIFICATION IS TO TAKE PRECEDENCE OVER THIS DRAWING UNLESS OTHERWISE NOTED IN WRITING

ALL DIMENSIONS TO BE CHECKED ON SITE WORK TO FIGURED DIMENSIONS ONLY REPORT DISCREPANCIES TO THE ARCHITECT AT ONCE BEFORE PROCEEDING

**Churchill Retirement Living**

©CHURCHILL RETIREMENT LIVING

Project Title  
PROPOSED RETIREMENT LIVING APARTMENTS  
FORMER POLICE STATION  
133 WINDMILL STREET  
GRAVES END  
DA12 1DB

Drawing Title  
PROPOSED ELEVATIONS -  
SHEET 1  
ELEVATION A & B

Scale 1:100 @ A1 Date OCT 2022  
Drawn PJH Checked --- Rev.  
Drawing No. CRL : 20085GD : 230 B2

PLOT DATE 10-Jan-23