




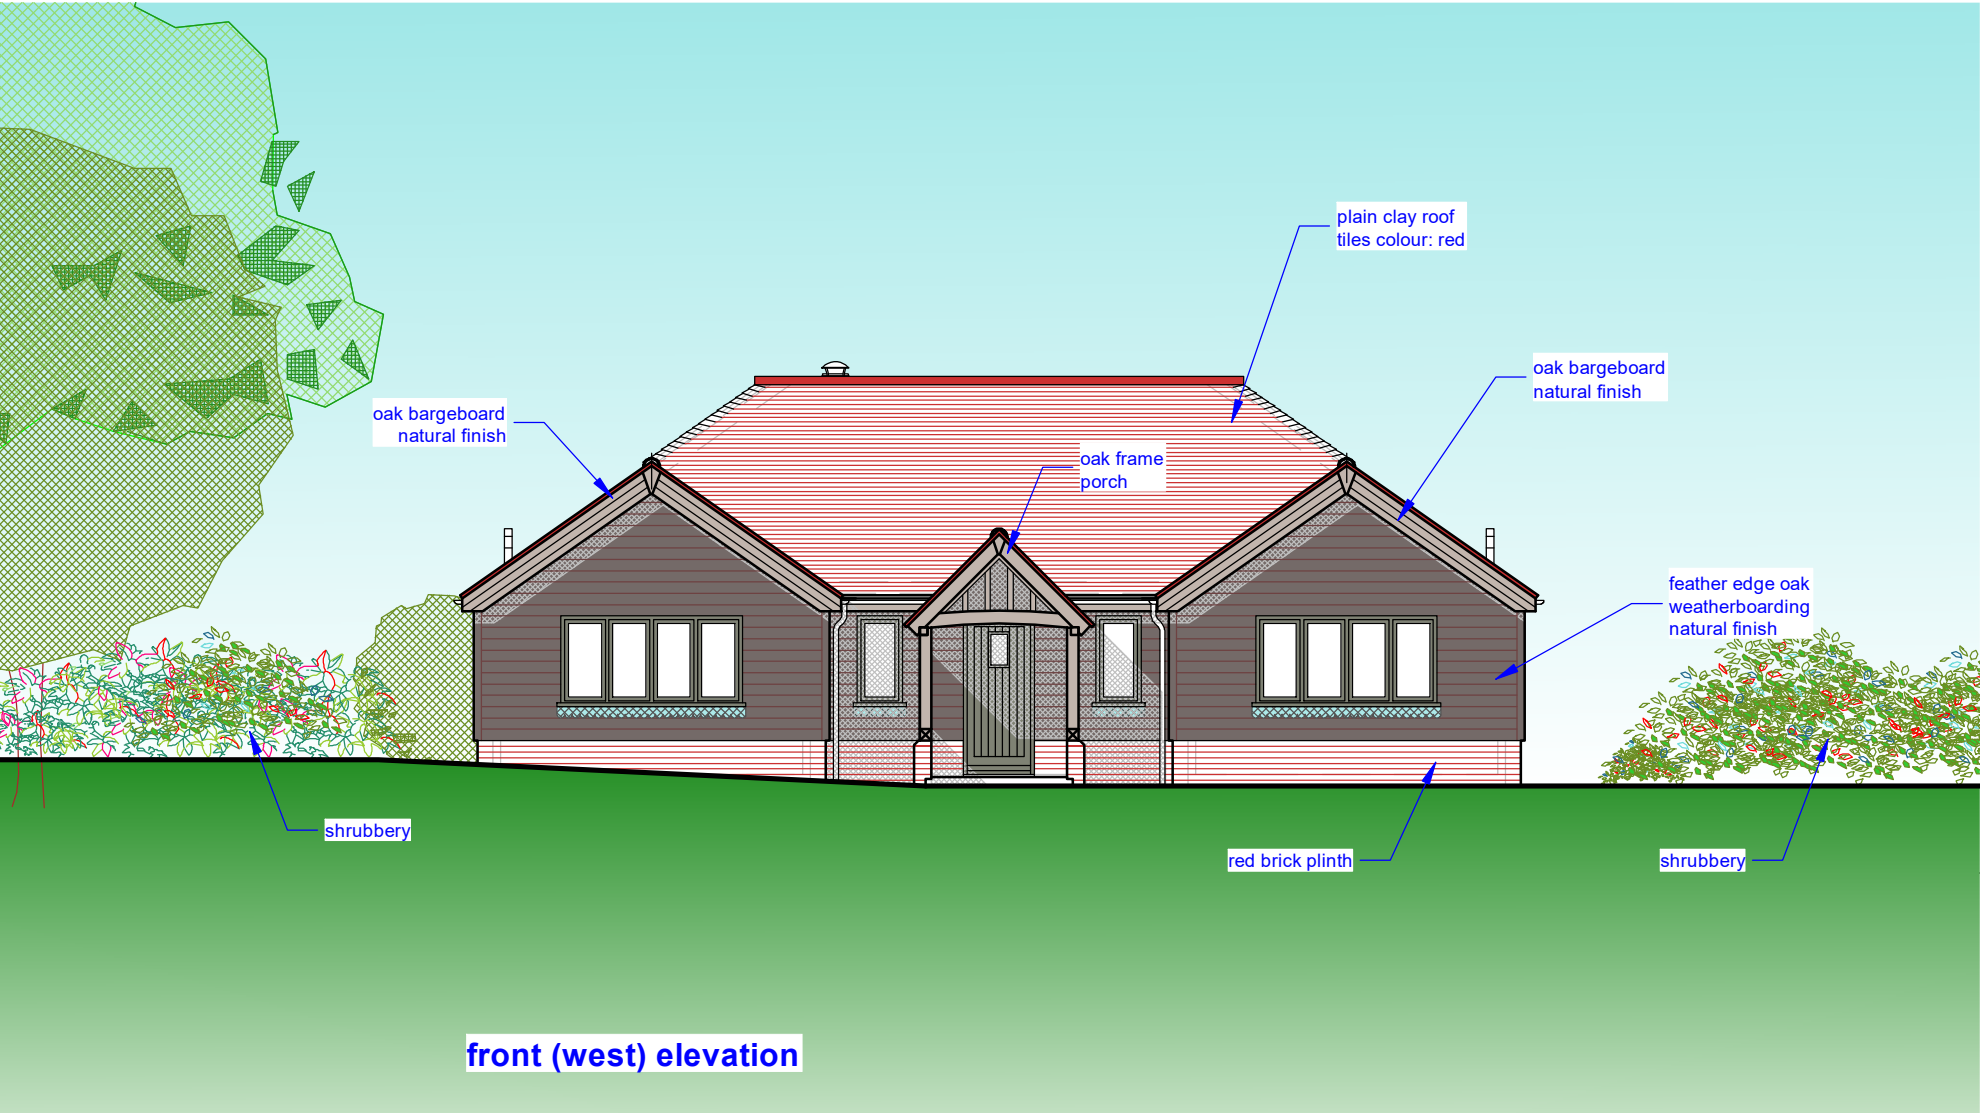


front (west) elevation

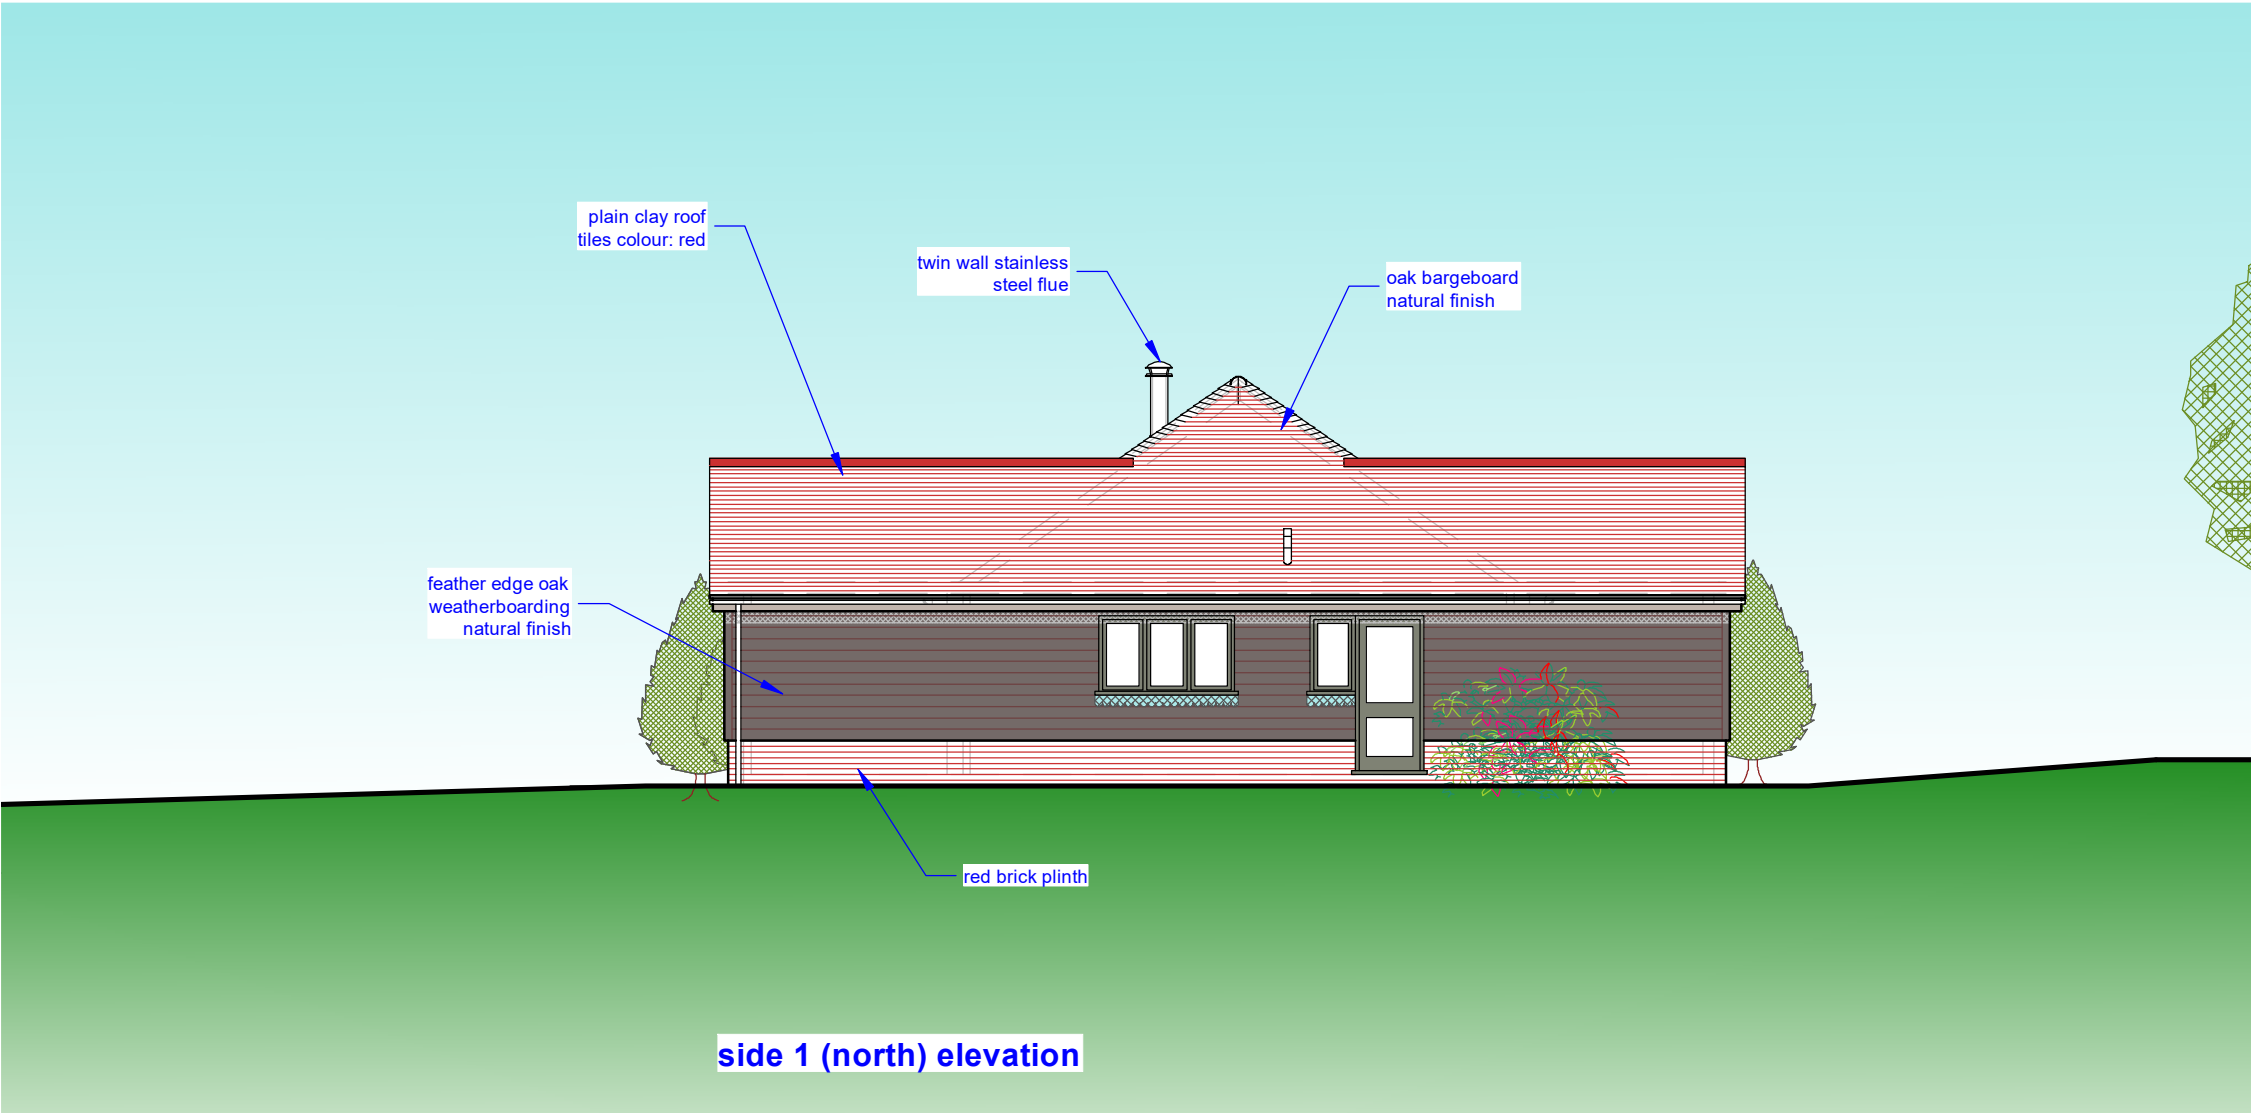


side 1 (north) elevation

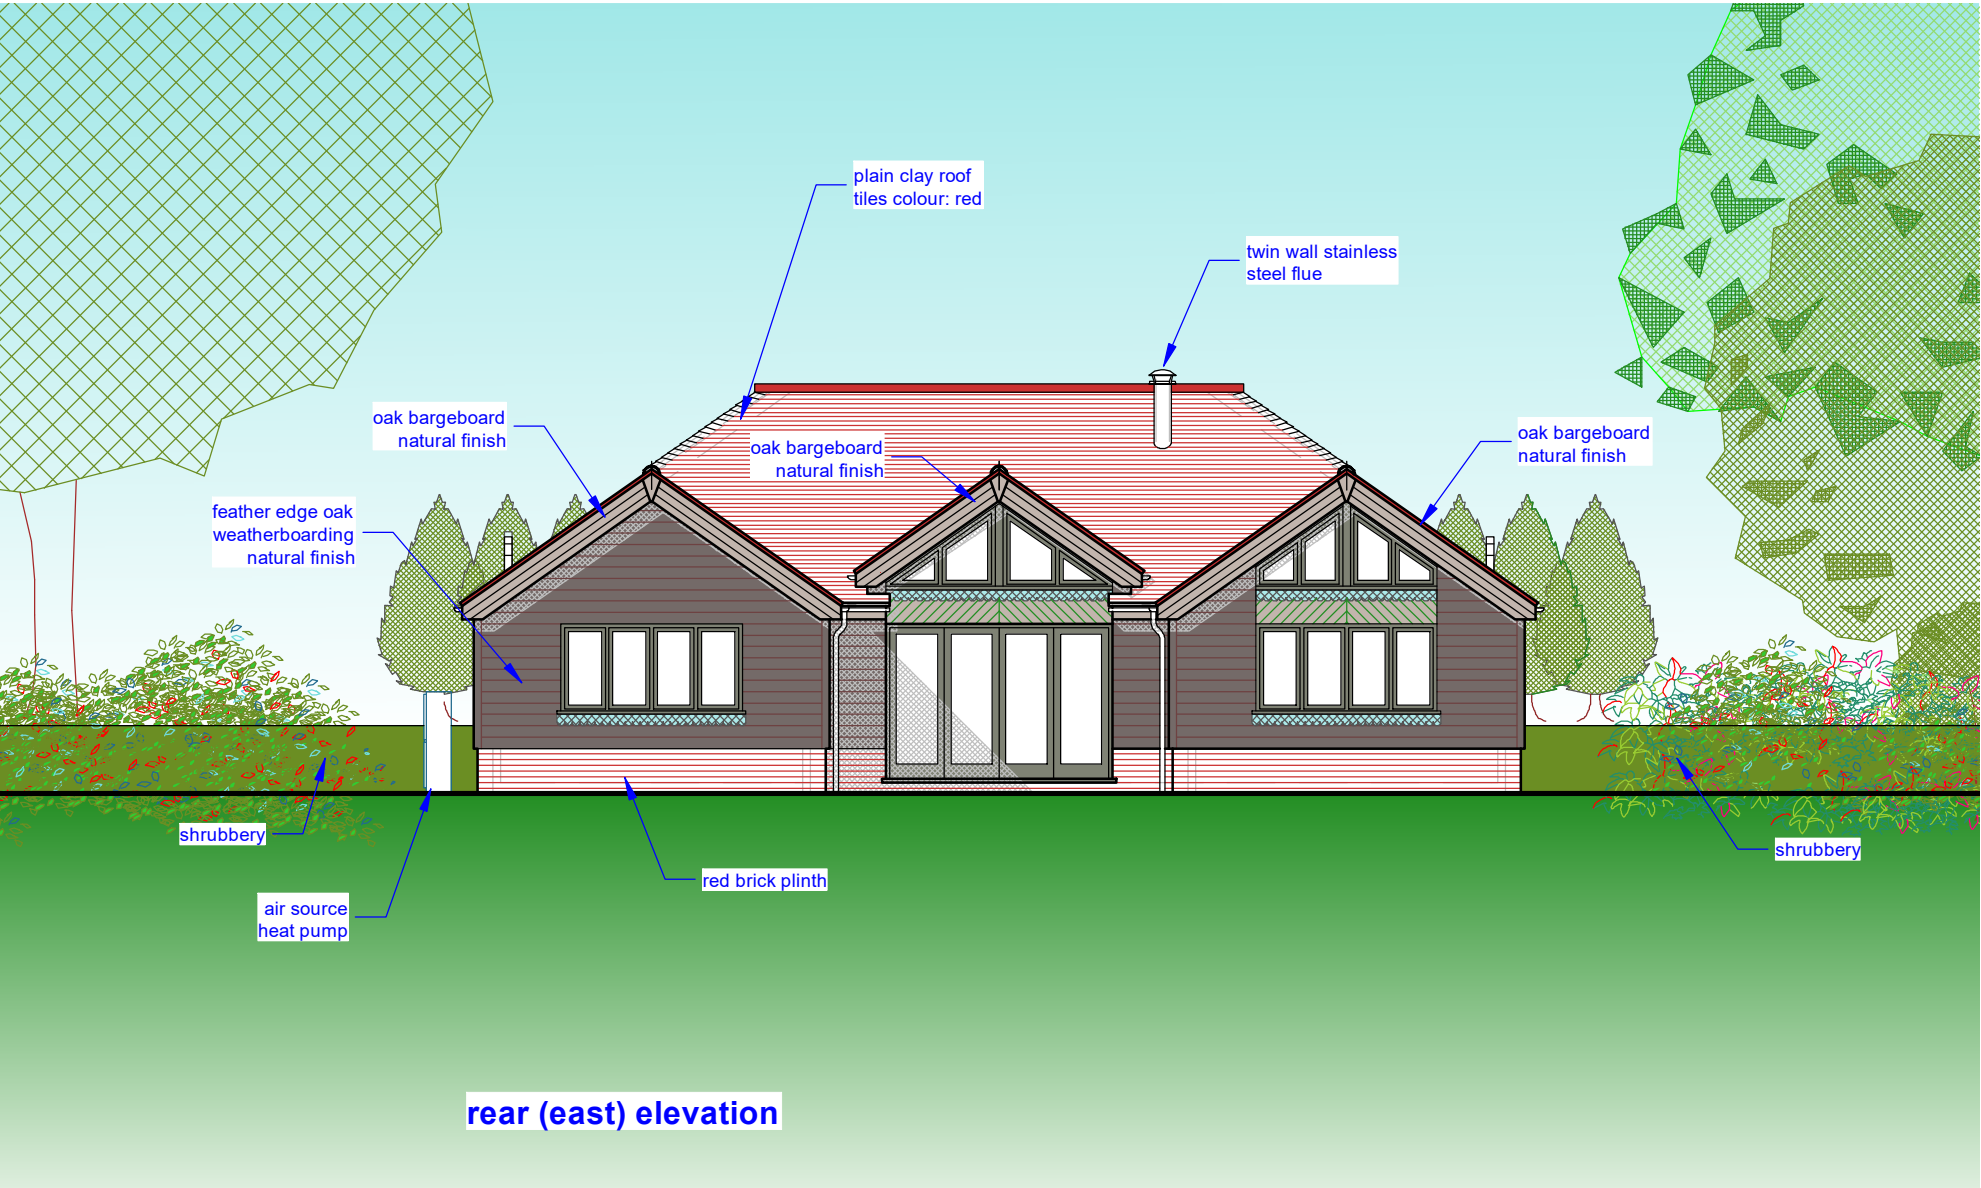

rear (east) elevation

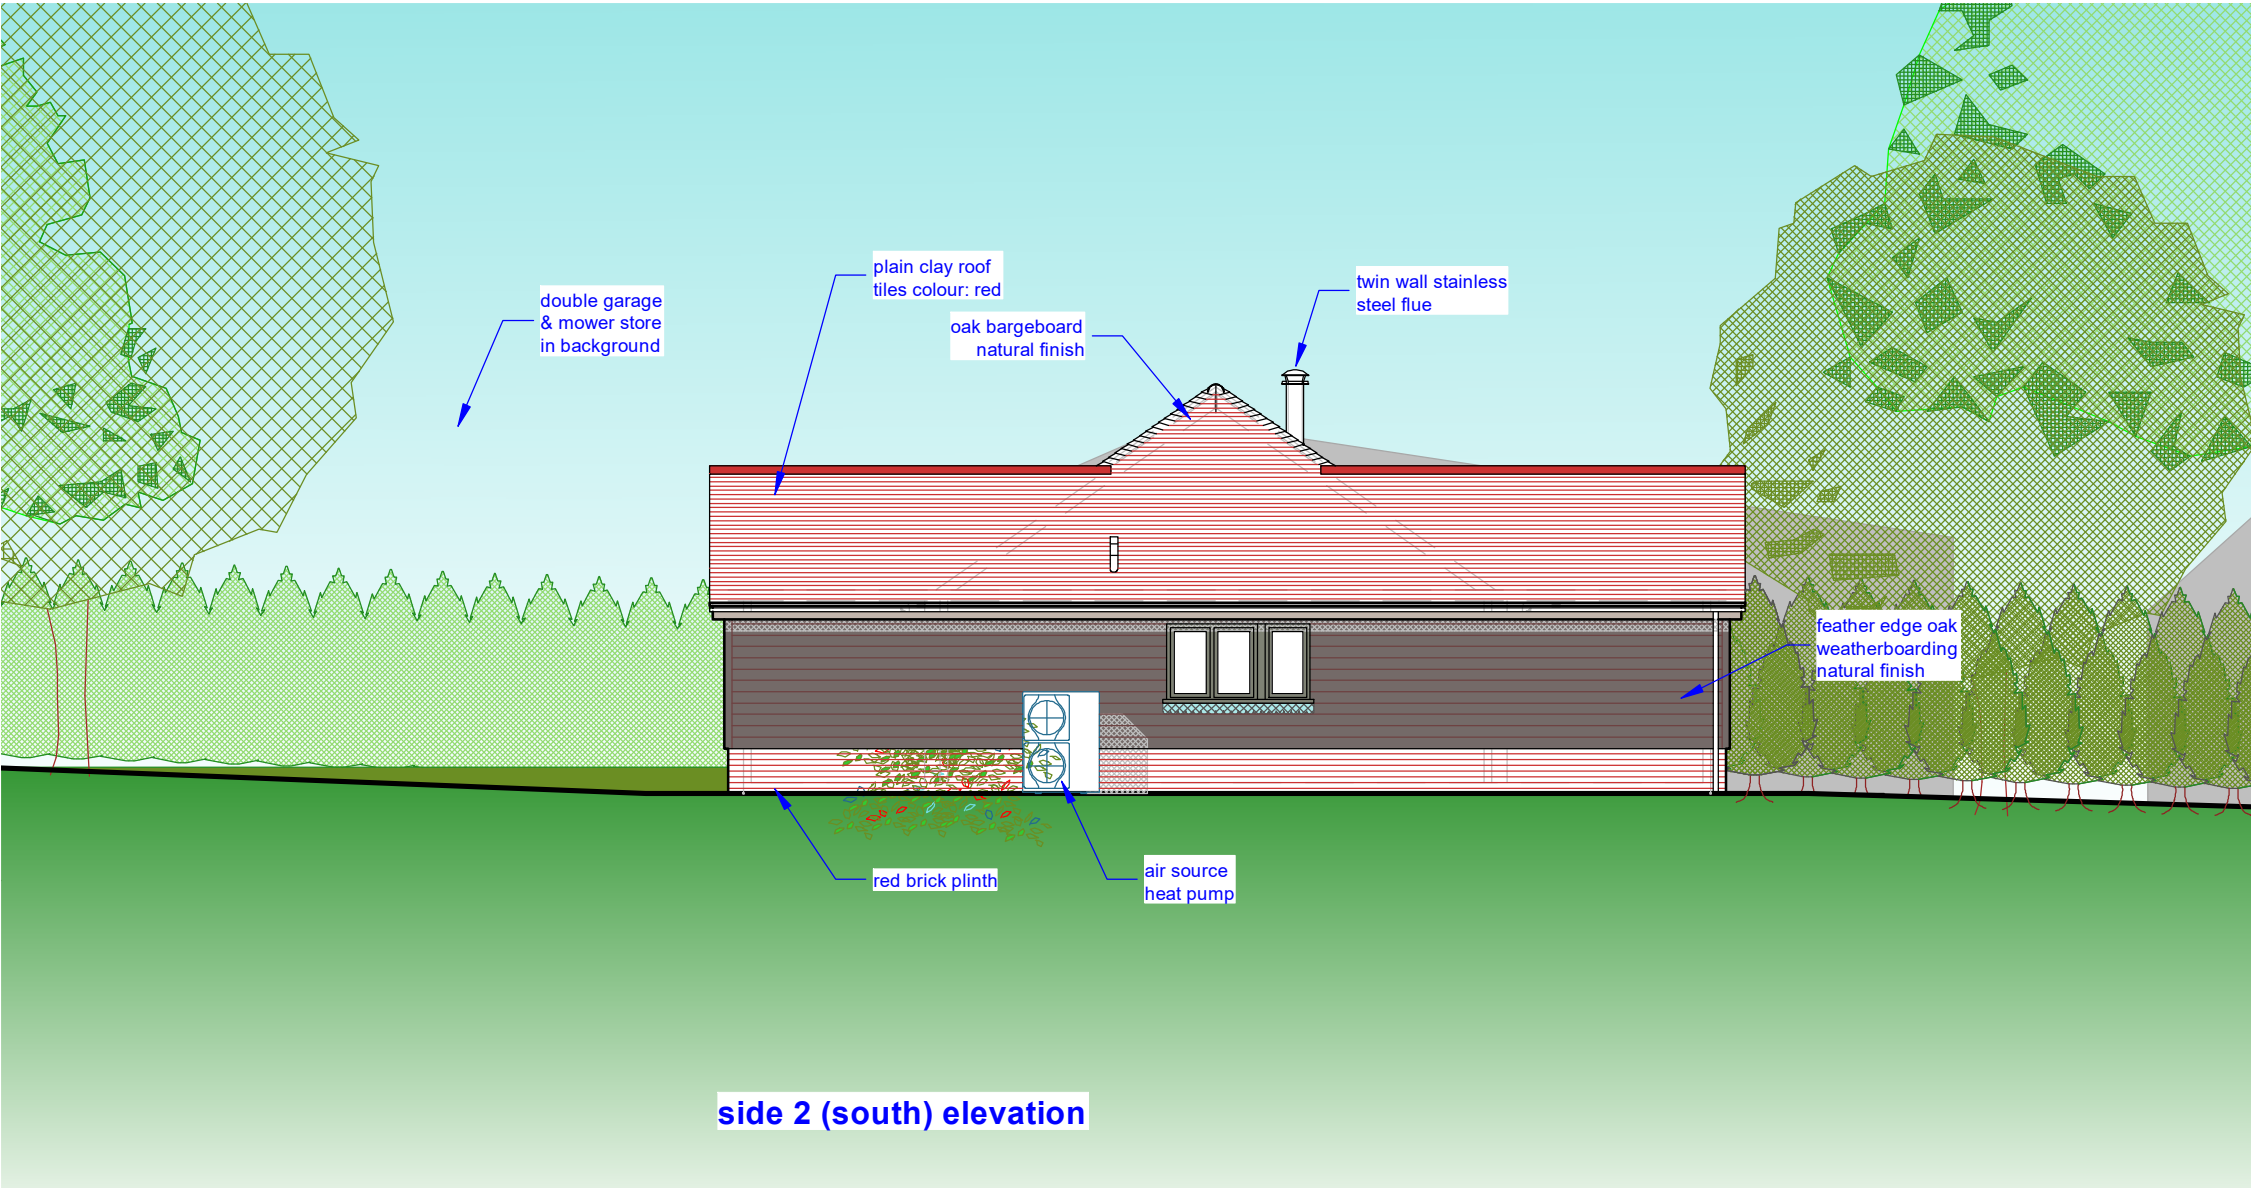

side 2 (south) elevation

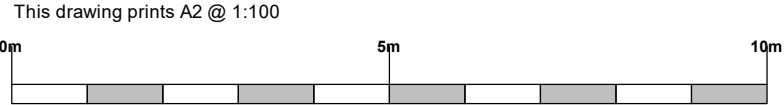

SCHEME / SHEET			
Proposed Replacement Dwelling Nutfield Farm, Priestwood Road, Harvel, Meopham, Kent, DA13 0DA: Mr & Mrs Stephen Church Proposed Revised Dwelling Elevations			
SCALE	DATE	DRAWING NUMBER	JEREMY S. ISHERWOOD B. Sc. (hons), B. Arch. (Wales), R.I.B.A. Chartered Architect  34 Chalky Bank, Gravesend, Kent, DA11 7NY Telephone / Fax: 01474-533793
1:100	August 2023	539/PL33	
	This drawing remains the property of the Architect and may not be reproduced in whole or part without his written permission.		