

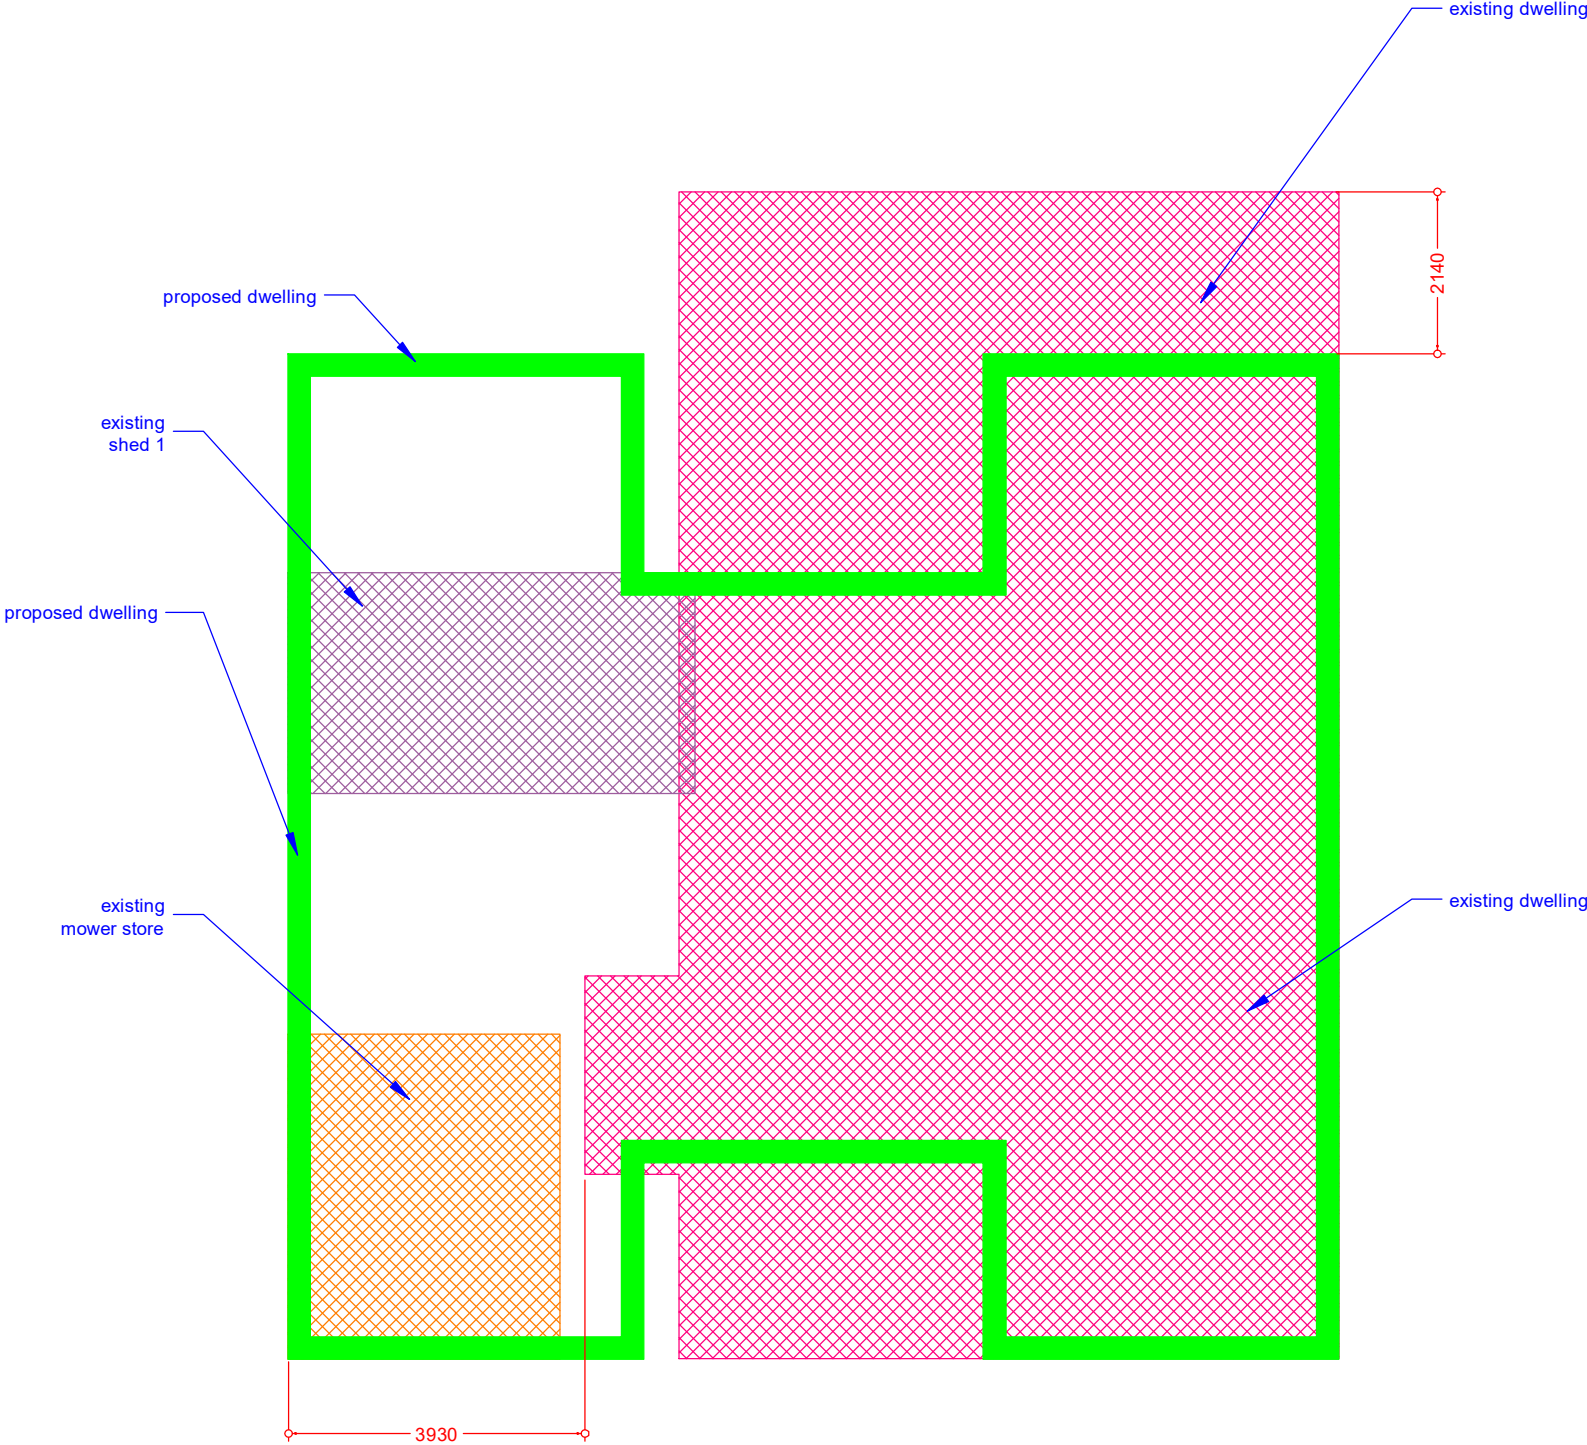


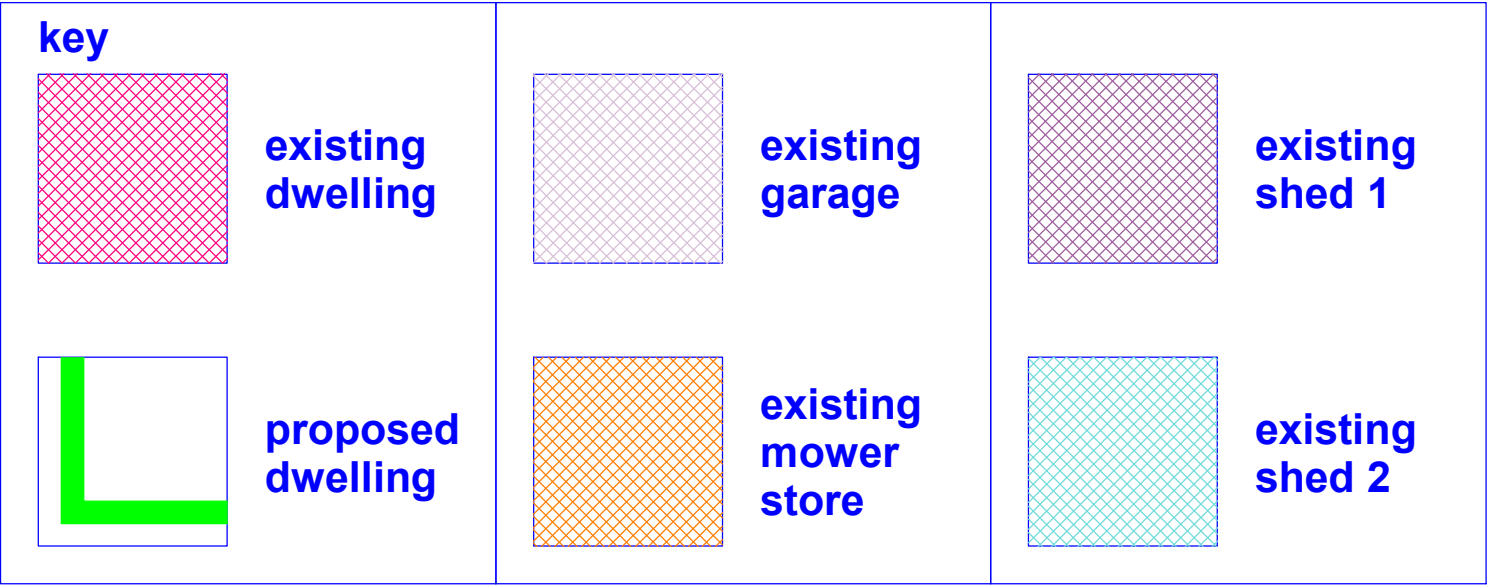


overlay of existing dwelling, sheds 1 & 2  
& proposed replacement dwelling


| internal floor areas, footprints & volumes                                    |                          |                |             |                          |                          |                |             |
|-------------------------------------------------------------------------------|--------------------------|----------------|-------------|--------------------------|--------------------------|----------------|-------------|
|                                                                               | internal floor area (m²) | footprint (m²) | volume (m³) |                          | internal floor area (m²) | footprint (m²) | volume (m³) |
| existing dwelling                                                             | 130.760                  | 138.294        | 572.387     | proposed dwelling        | 136.314                  | 160.447        | 586.073     |
| existing garage                                                               |                          | 56.775         | 158.245     | existing garage retained |                          | 56.775         | 158.245     |
| existing mower store                                                          |                          | 15.480         | 40.093      |                          |                          |                |             |
| shed 1                                                                        |                          | 15.710         | 40.688      |                          |                          |                |             |
| shed 2                                                                        |                          | 21.364         | 42.728      | existing shed 2 retained |                          | 21.364         | 42.728      |
| total footprint areas of specified outbuildings                               |                          | 109.329        | 281.754     |                          |                          |                |             |
| total footprint areas of existing dwelling & specified outbuildings           |                          | 247.623        | 854.141     |                          |                          |                |             |
| total footprint area of proposed dwelling & retained garage & retained shed 2 |                          |                |             |                          |                          | 238.586        | 787.047     |

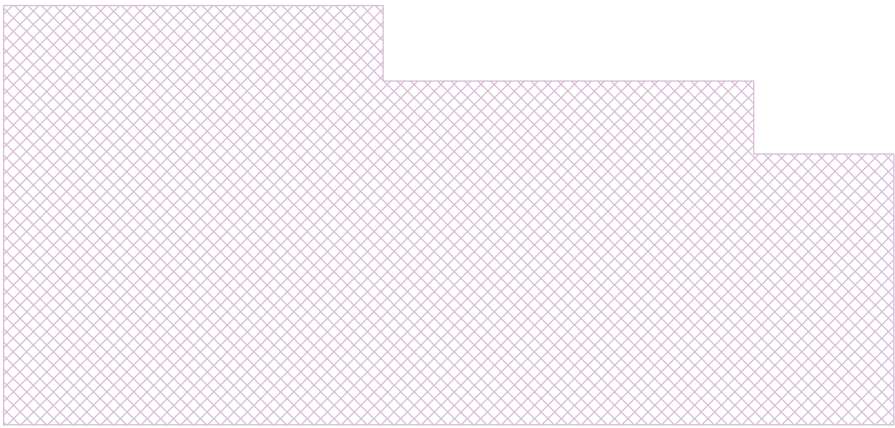

footprint of existing garage

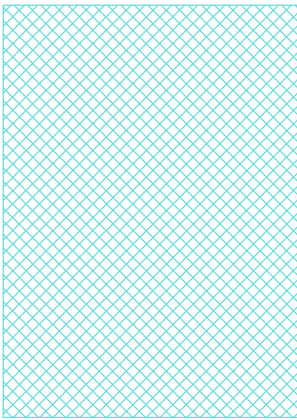

footprint of existing shed 2

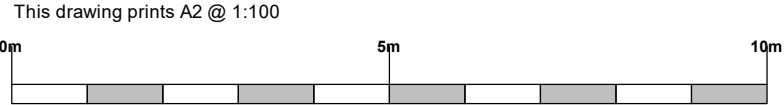

SCHEME / SHEET

Proposed Replacement Dwelling Nutfield Farm, Priestwood Road, Harvel, Meopham, Kent, DA13 0DA: Mr & Mrs Stephen Church  
Overlay of Existing & Proposed Dwelling Plans and Outbuildings

SCALE

1:100

DATE

August 2023

DRAWING NUMBER

539/PL36

©

This drawing remains the property of the Architect and may not be reproduced in whole or part without his written permission.

**JEREMY S. ISHERWOOD**  
B. Sc. (hons), B. Arch. (Wales), R.I.B.A.  
**Chartered Architect**  
34 Chalky Bank, Gravesend, Kent,  
DA11 7NY Telephone / Fax: 01474-533793