



PROPOSED BLOCK PLAN

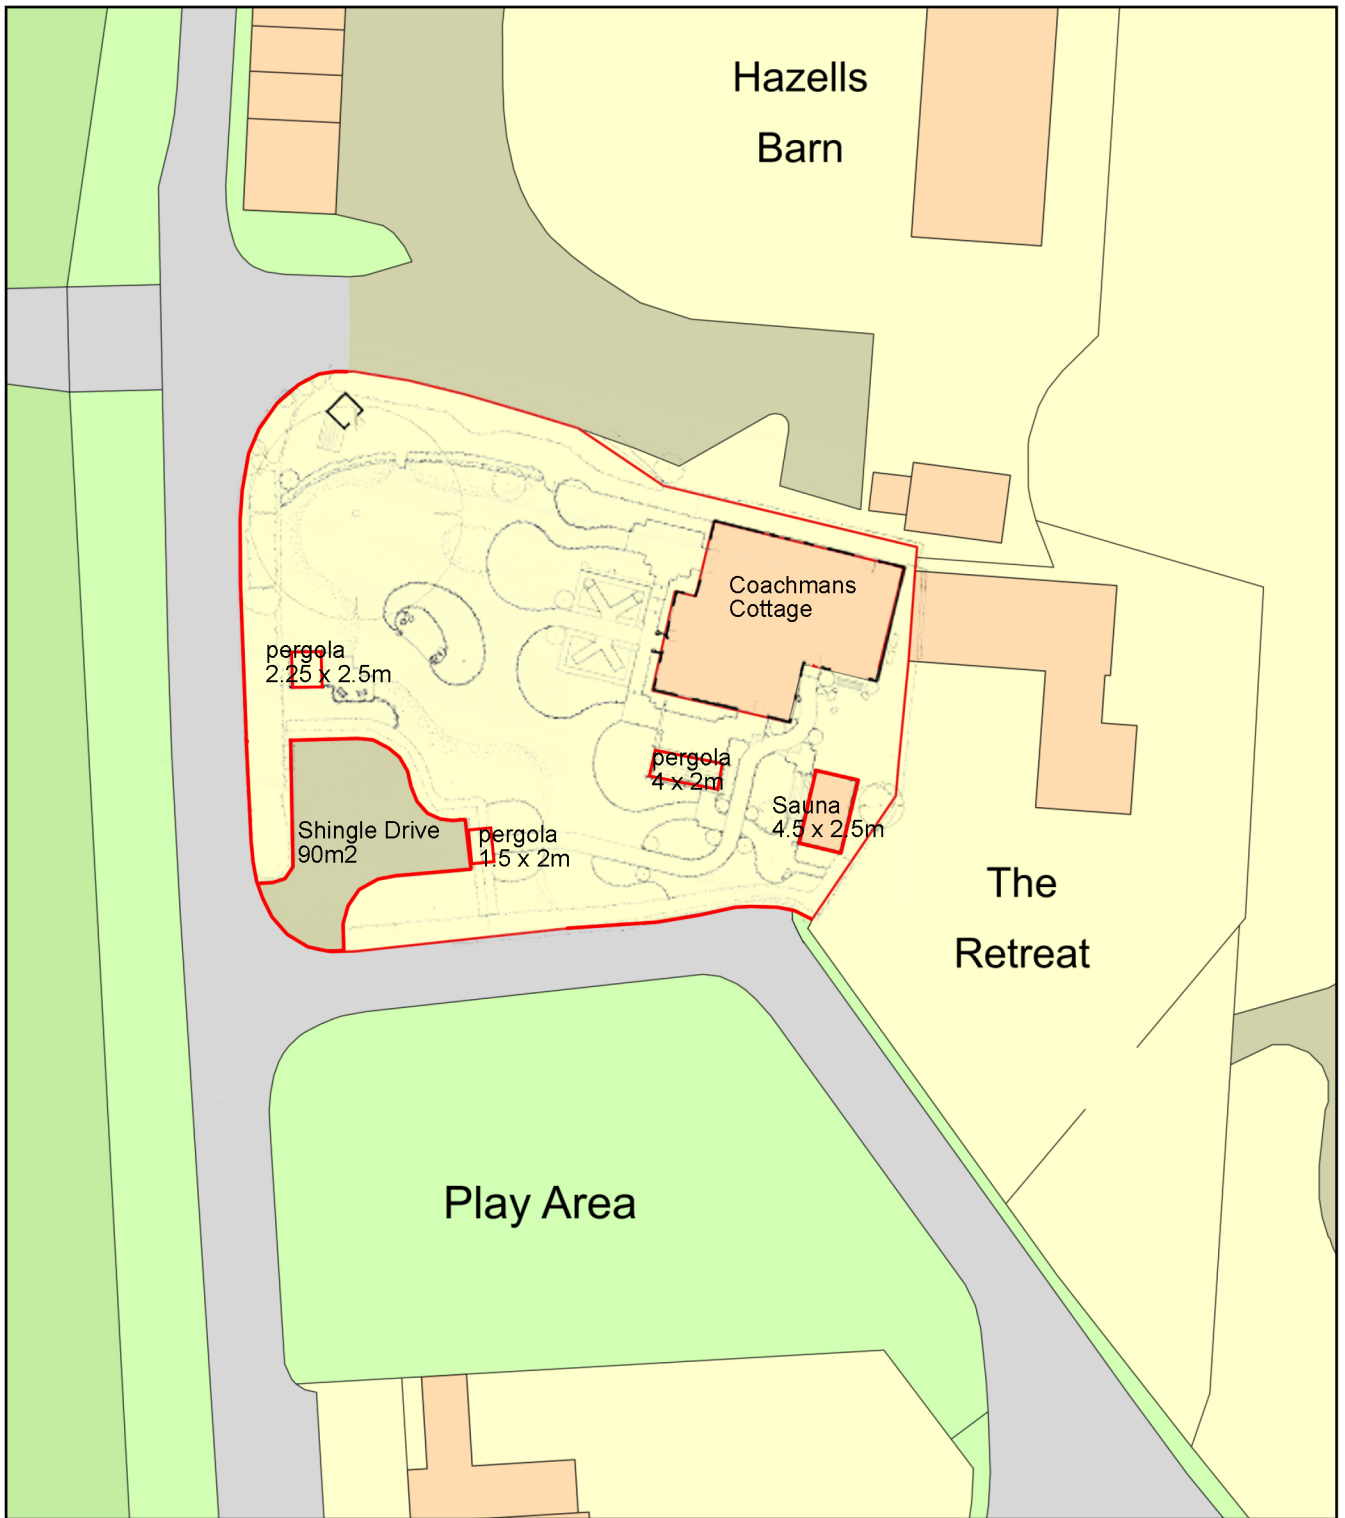

Coachmans Cottage
Northfleet Green
Gravesend
DA13 9PN

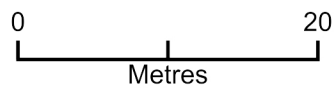

Scale: 1:500 @ A4