


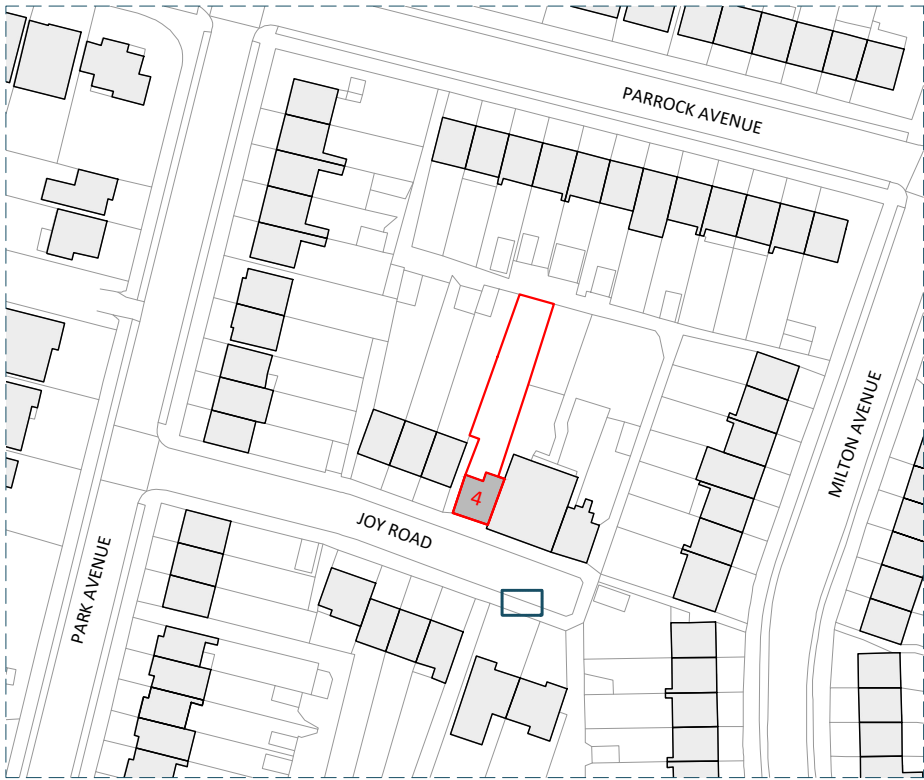

1
JR_P-A.00

LOCATION PLAN
SCALE 1:1250





EXISTING

SCALE BAR:

0m 25m 50m 100m 150m

1:1250 @A3

EMR RESPONSIBILITY:
EMR ARCHITECTURE TAKE NO RESPONSIBILITY FOR ANY DIMENSIONS THAT ARE OBTAINED BY SCALING THIS DRAWING. IF NO DIMENSION IS GIVEN, IT IS DEEMED TO BE THE RESPONSIBILITY OF THE CONTRACTOR TO ASCERTAIN THE DIMENSION FROM MEASUREMENTS BEFORE ANY FABRICATION TAKES PLACE.

COMMENTS:



SCALE:
1:1250@A3

DATE:
16/05/2023

DRAWING TITLE:
PLANNING ISSUE:
LOCATION PLAN

DRAWING NO.:
JR_P-A.00

DRAWN BY:
AP

REV:
E

AUTH BY:
EM

CONTACT INFORMATION:
EMR ARCHITECTURE LTD

UNIT 36, MATRIX STUDIOS, 91 Peterborough Rd, Fulham, London, SW6 3BU
emrarchitecture.com emilie@emrarchitecture.com +44 207 384 6455