


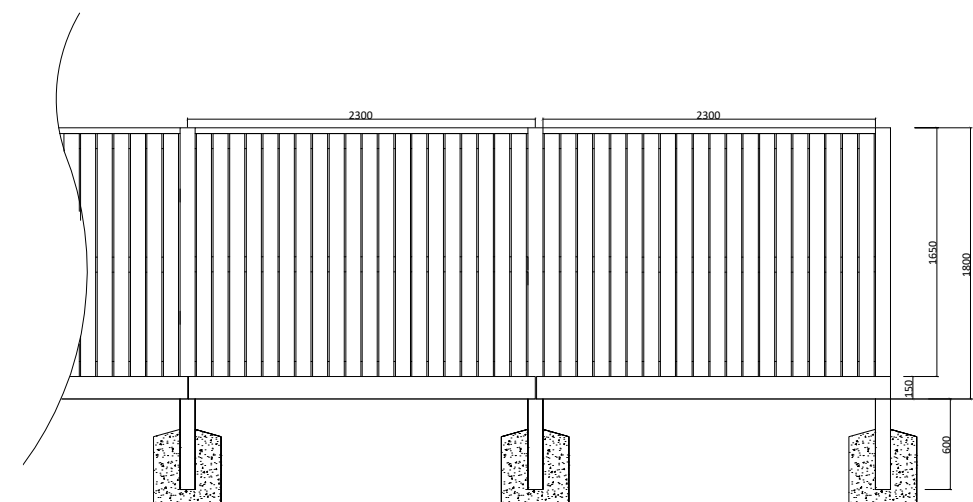


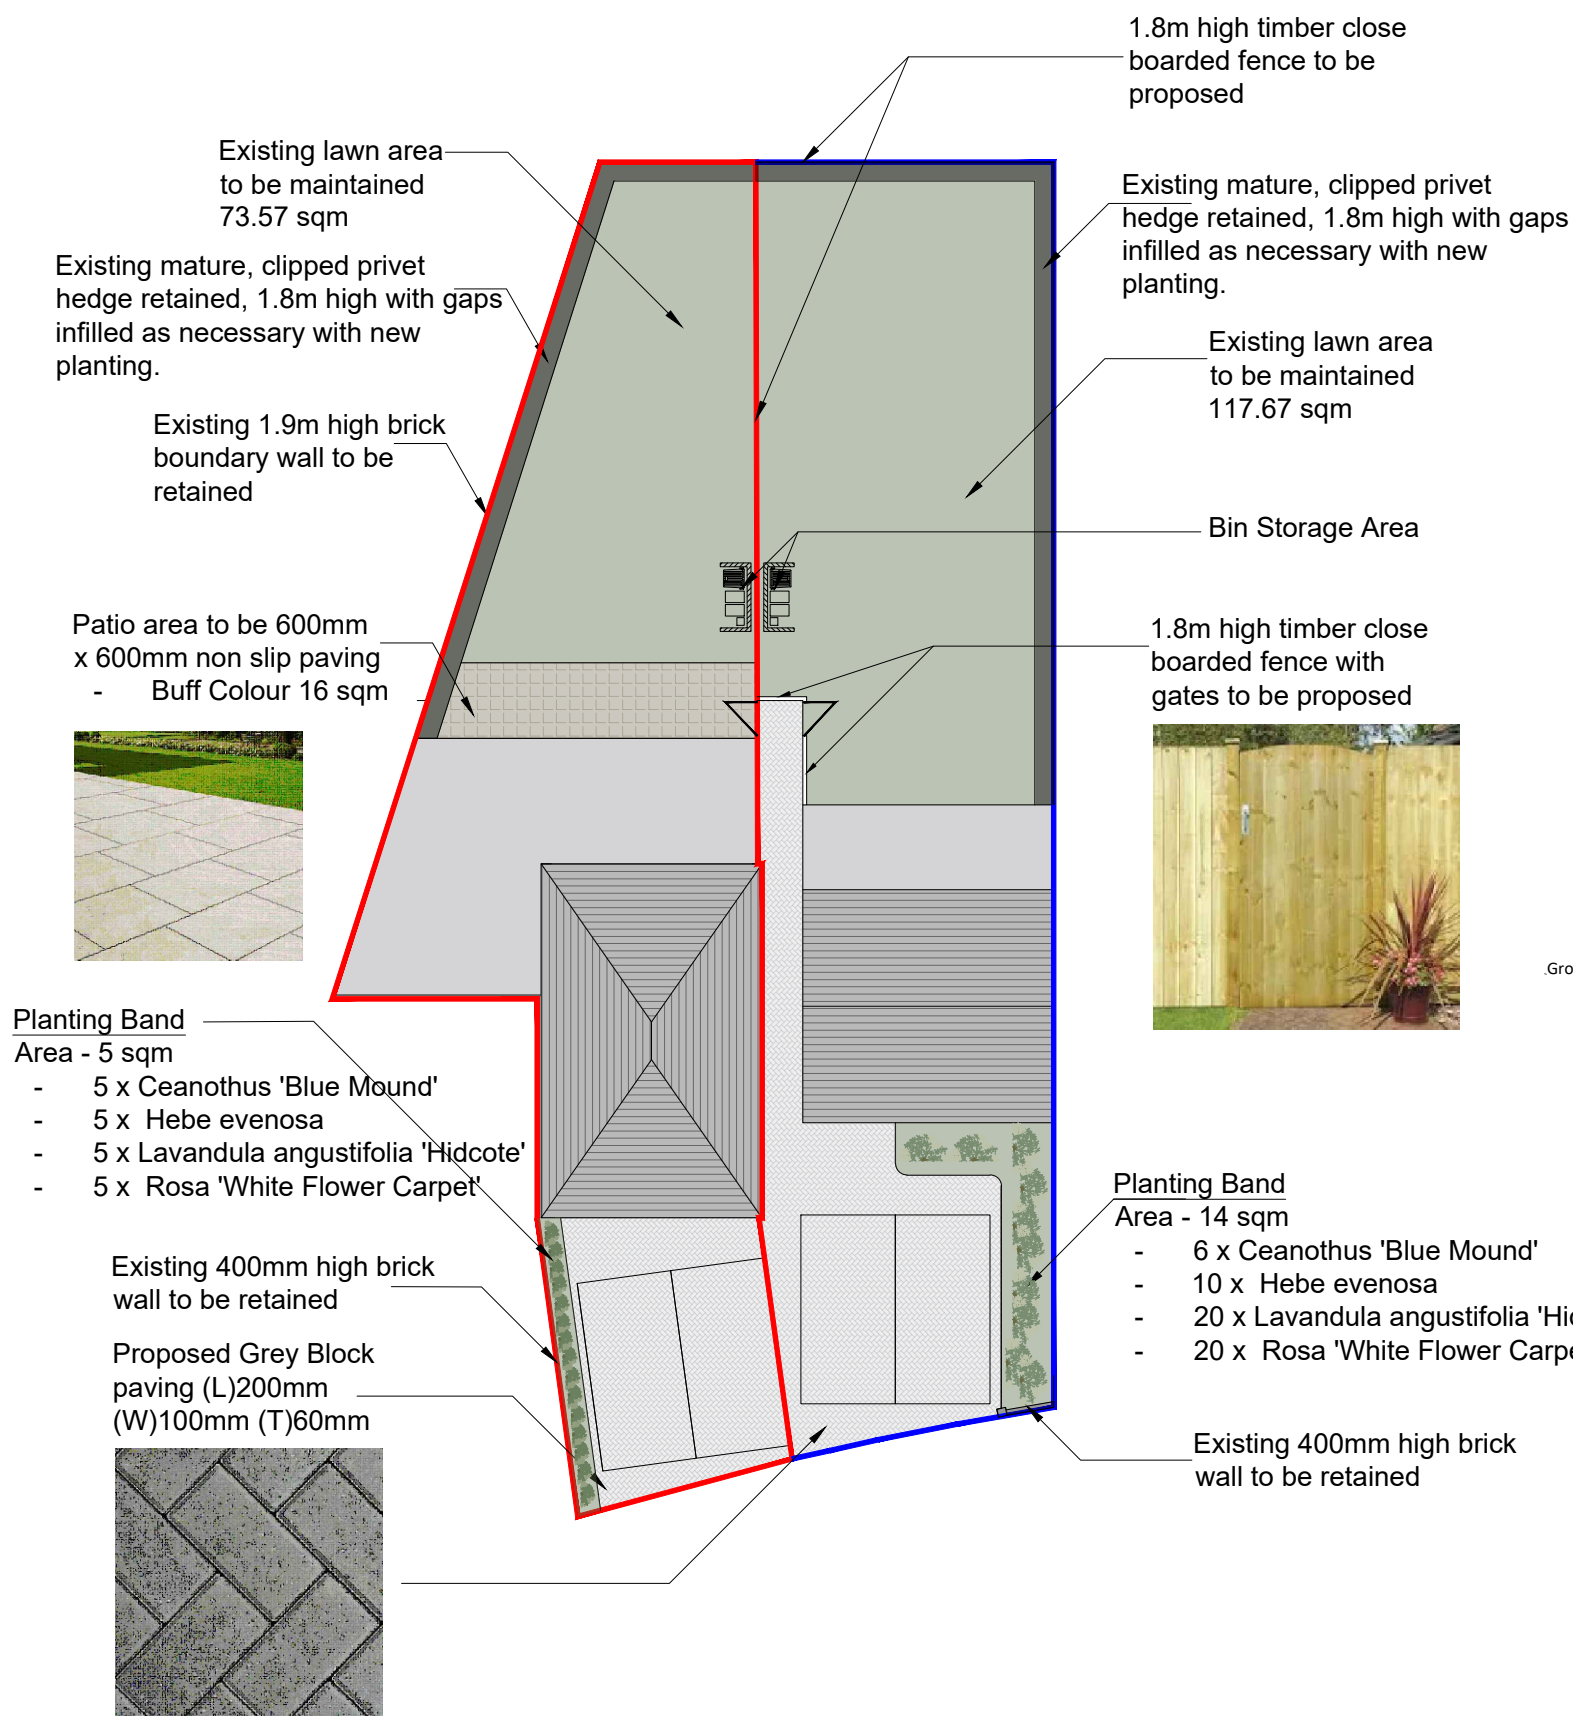


Front View Elevation 1.8m High Fence 1:50

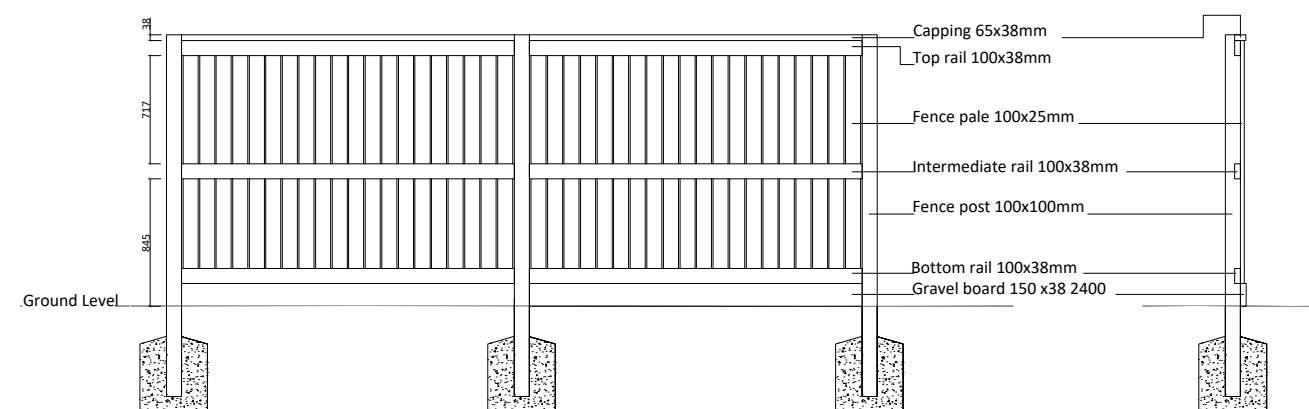

Side Section 1.8m High Fence

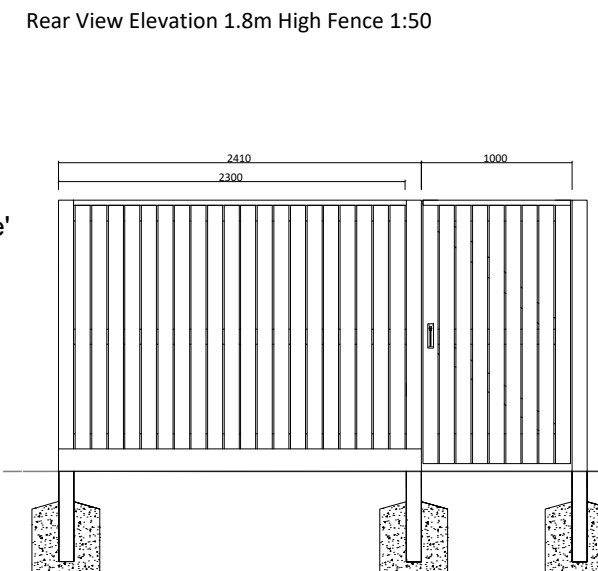

Front View Elevation 1.8m High Gate 1:50

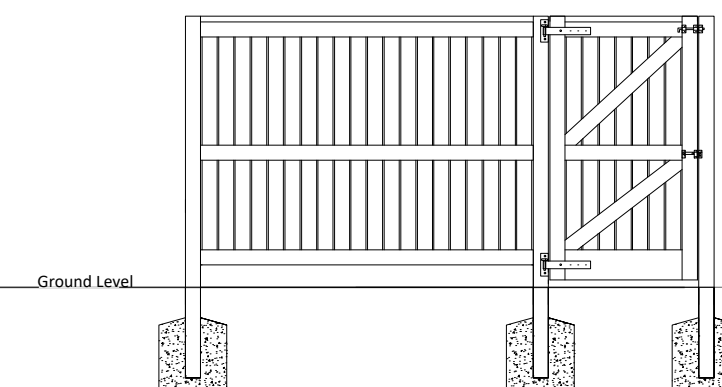

Rear View Elevation 1.8m High Gate 1:50

Note - Clip front planting to 600mm as a low hedge, retaining it at 600mm max height across sight lines.

The approved soft landscaping scheme shall be implemented in the first planting season following the completion of the dwellinghouse. The hard and soft landscaping schemes shall thereafter be maintained for a period of five years.



Site:	Title:	Scale at A3:	Date:
14 Chalky Bank Gravesend DA11 7NY	Proposed Landscaping Plan (Condition 4)	1:200, 1:50	17/08/2023
		Drawing no.: CB01	Revision: A