


SiteLocation

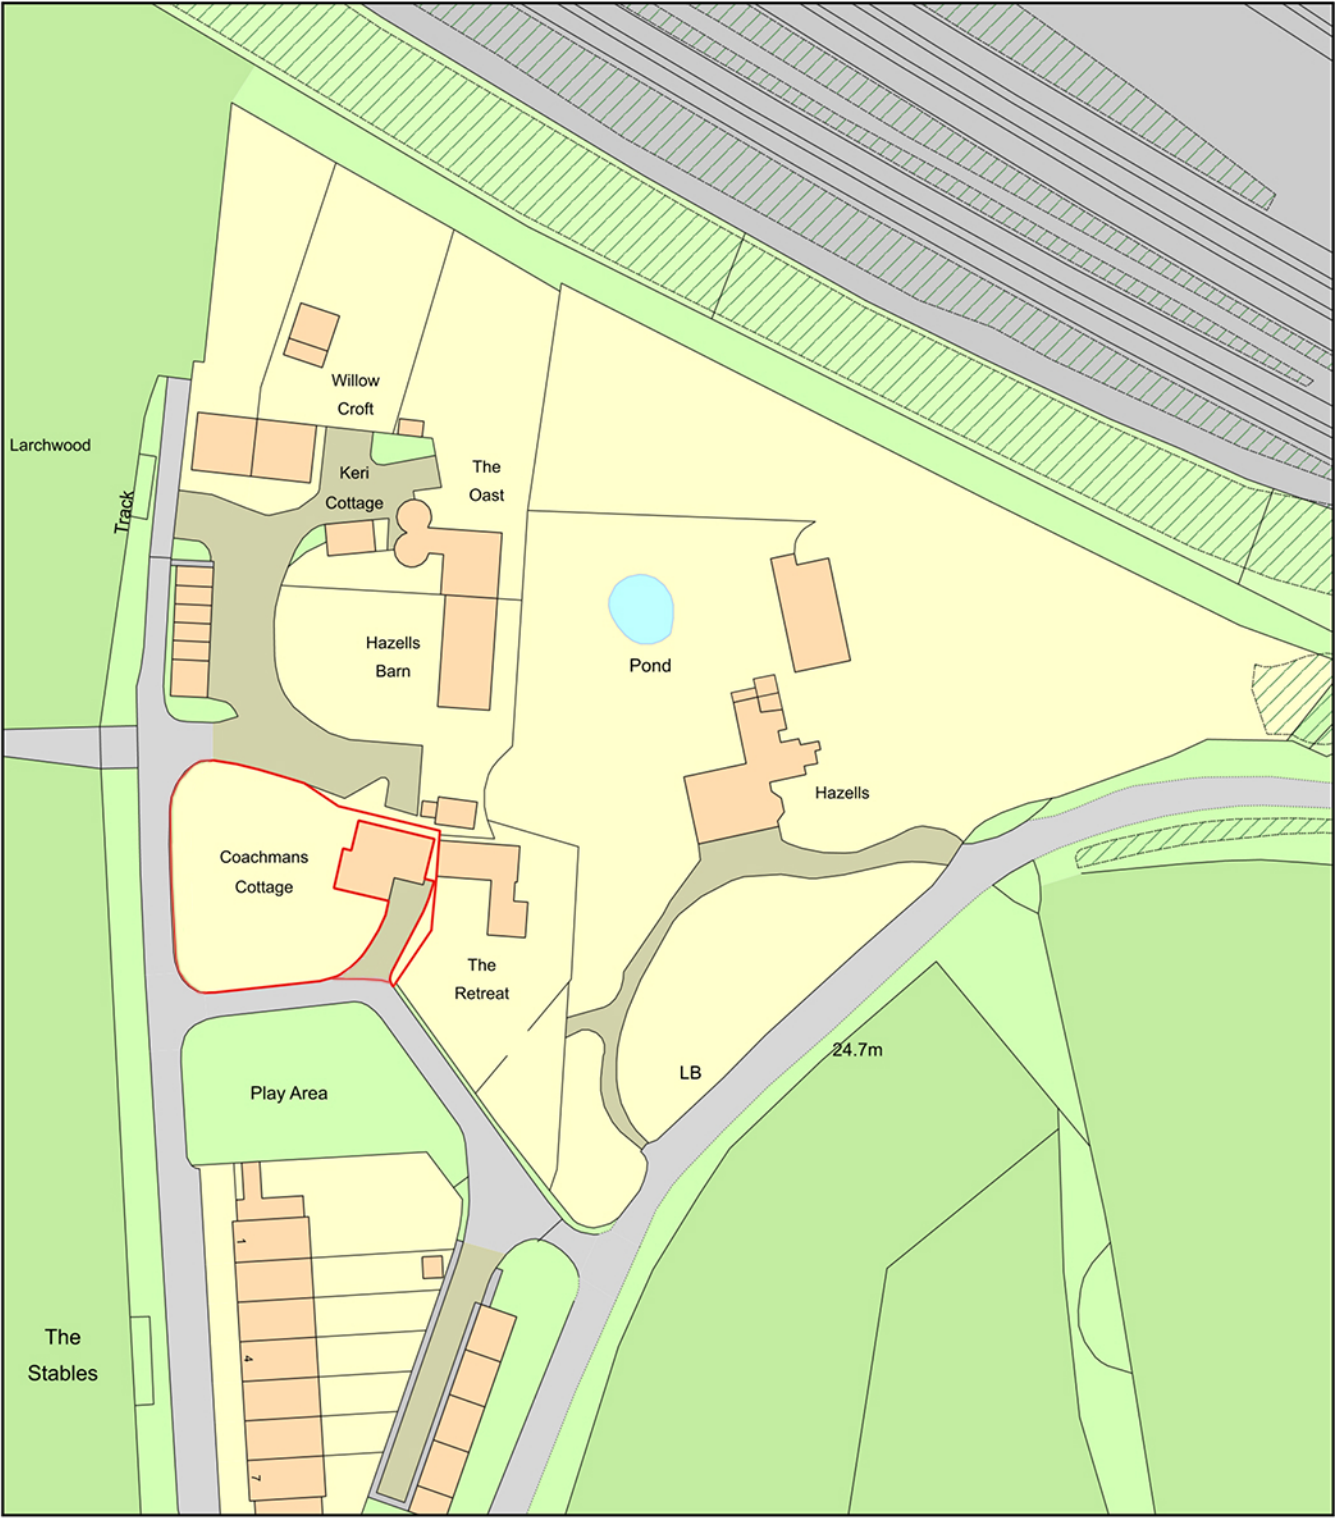

Coahmans Cottage
Northfleet Green
Gravesend
DA13 9PN

Scale: 1:1250 @ A4