


Block Plan

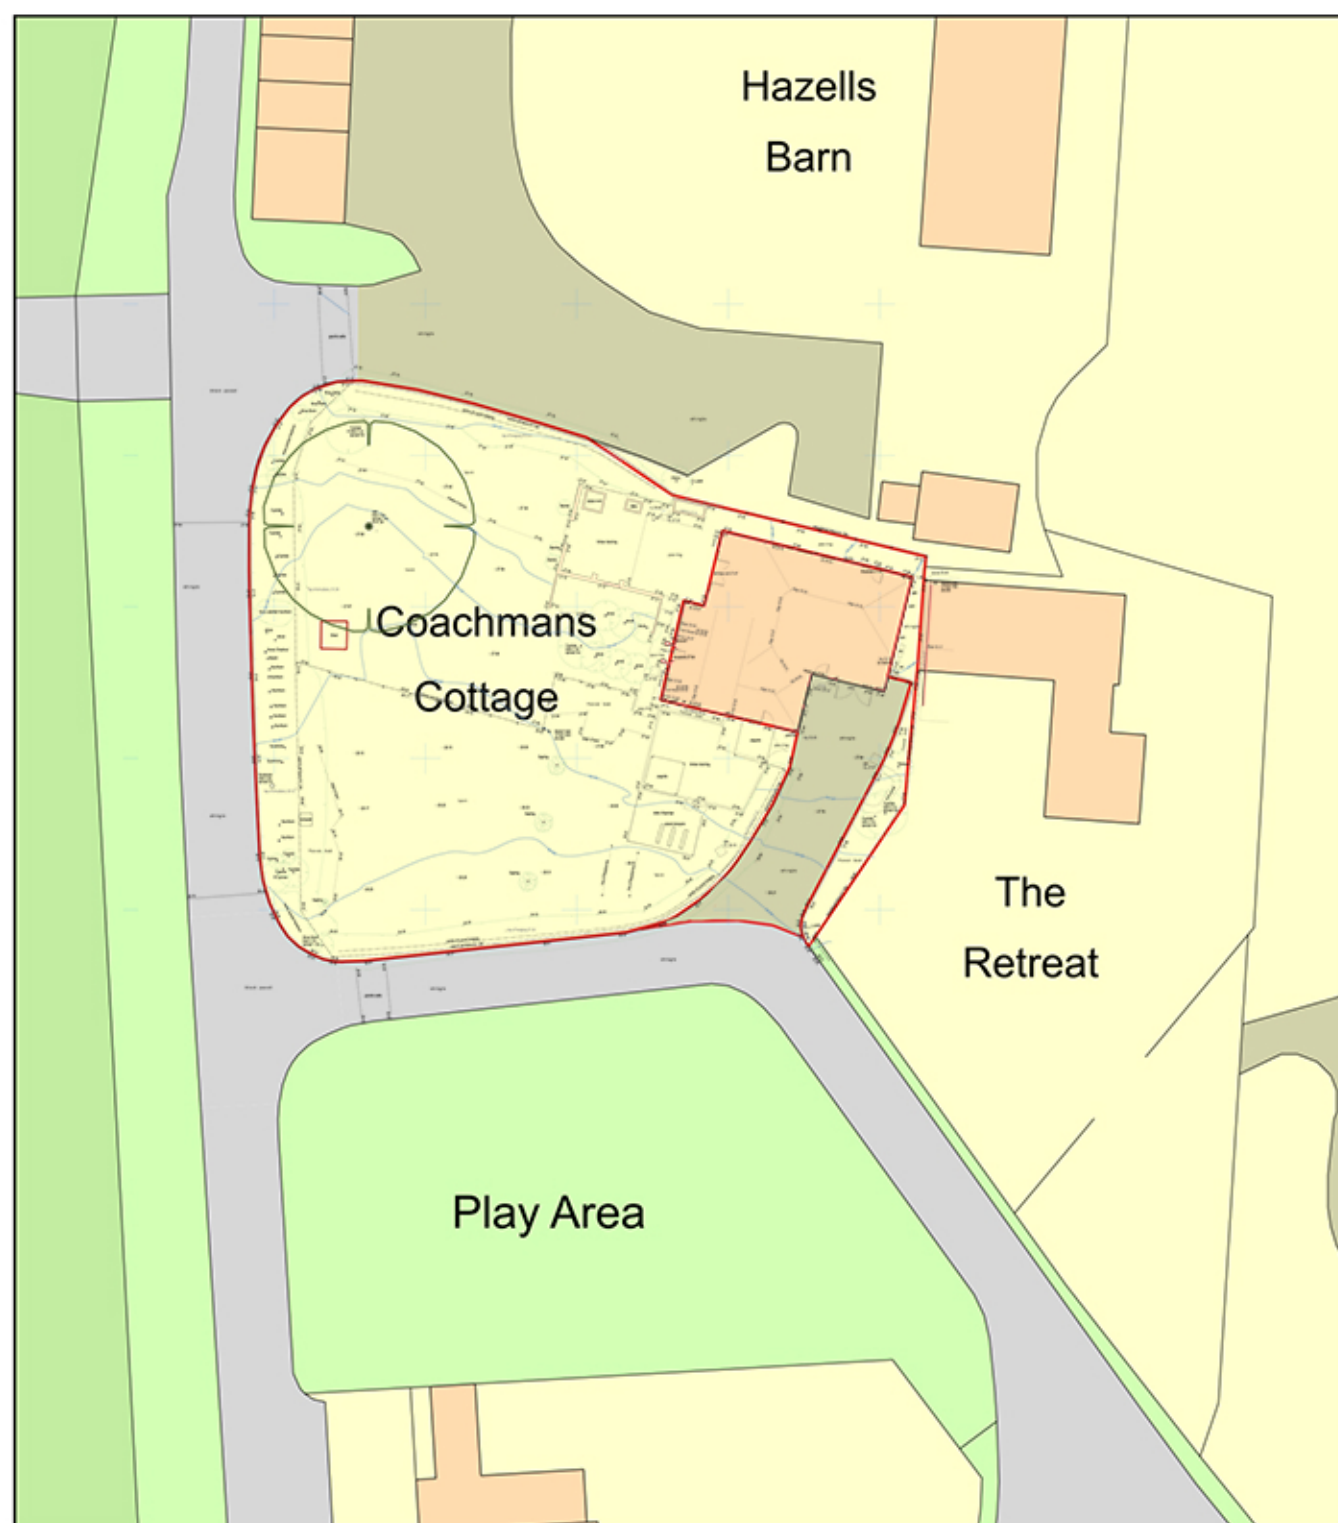

0 20
Metres



Coachmans Cottage
Northfleet Green
Gravesend
DA13 9PN

Scale: 1:500 @ A4