


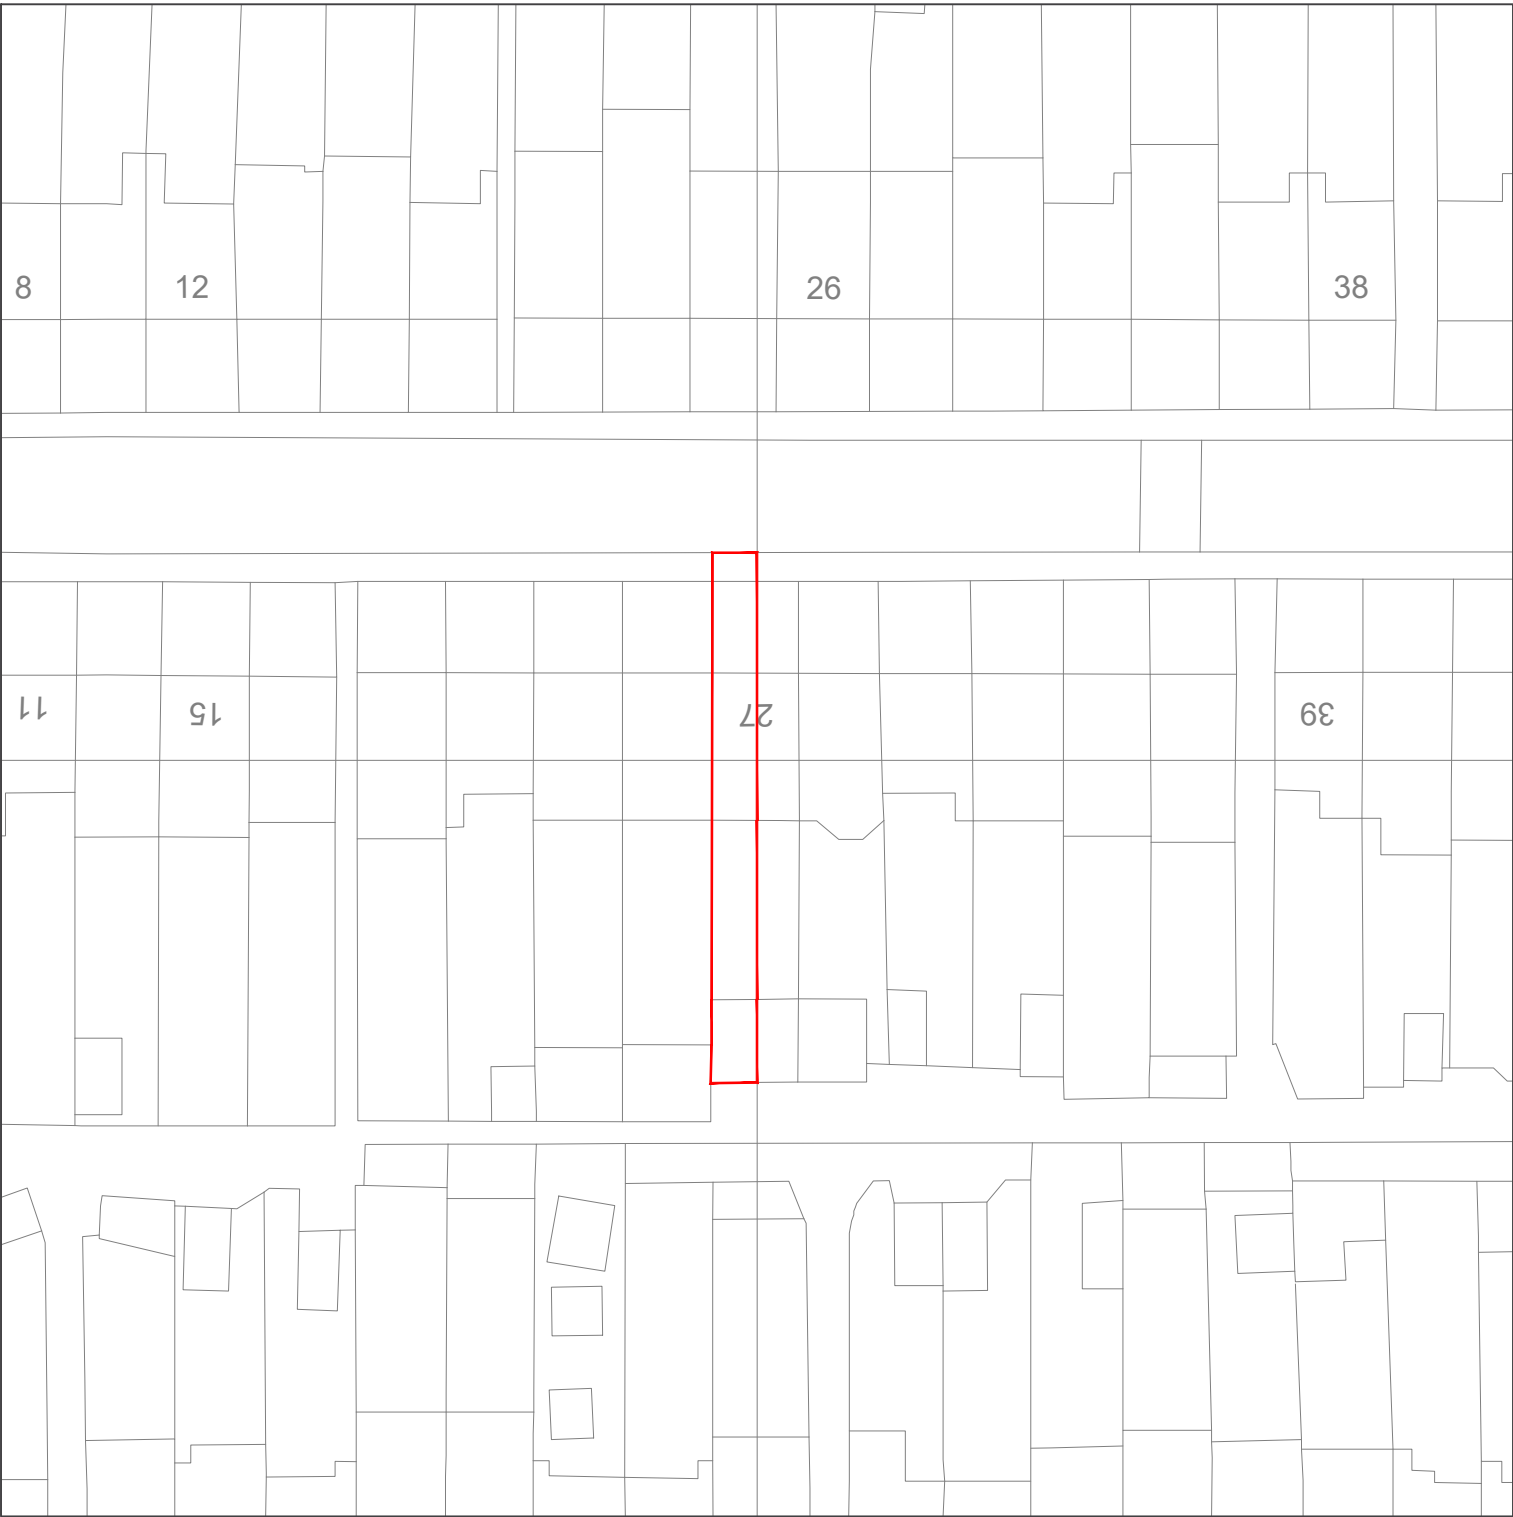


BLOCK PLAN
1:500



LOCATION PLAN
1:1250



Planning Application &
Building Regulation Drawings
www.myplanningdrawings.com
info@myplanningdrawings.com
0330 001 0750

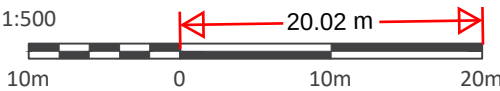

Project Title
27 HILLINGDON ROAD
GRAVESEND
KENT
DA11 7LQ

Drawing Title
SITE LOCATION & BLOCK PLAN

Rev	Date	Details	Chkd
Drawing Status			
PLANNING DRAWING			
Date	SCALE	Drawn	Checked
30.01.2024	VARIES @ A3	MPD	TF
Drawing Number			Rev
MPD-A-000			-