


Existing Site Plan-1:200

Proposed Site Plan-1:200

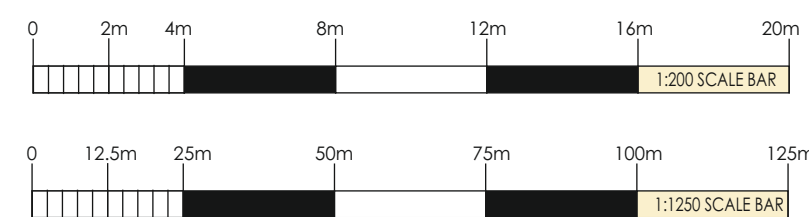

C. Proposed site plan altered  
B. Actual sewer positions shown following dig on site  
A. Public sewer shown

RFW  
RFW  
RFW

| REVISIONS |              |
|-----------|--------------|
| SCALE     | 1:200 1:1250 |
| DATE      | July 2022    |


Existing Location Plan with Existing and Proposed Site Plans

PROJECT  
Proposed Side and Rear Extensions  
Oakley Norwood Lane  
Meopham Kent DA13 0YE  
for: Mr and Mrs A Taylor

**WARD + ASSOCIATES**  
THE HOO WROTHAM ROAD  
MEOPHAM GRAVESEND KENT DA13 0HP  
T: 01474 814196 M: 07771 863940  
E: admin@wardassociates.co.uk W: www.wardassociates.co.uk  
Skype User Name: ragerwardassociates

1421.WD.01c

C

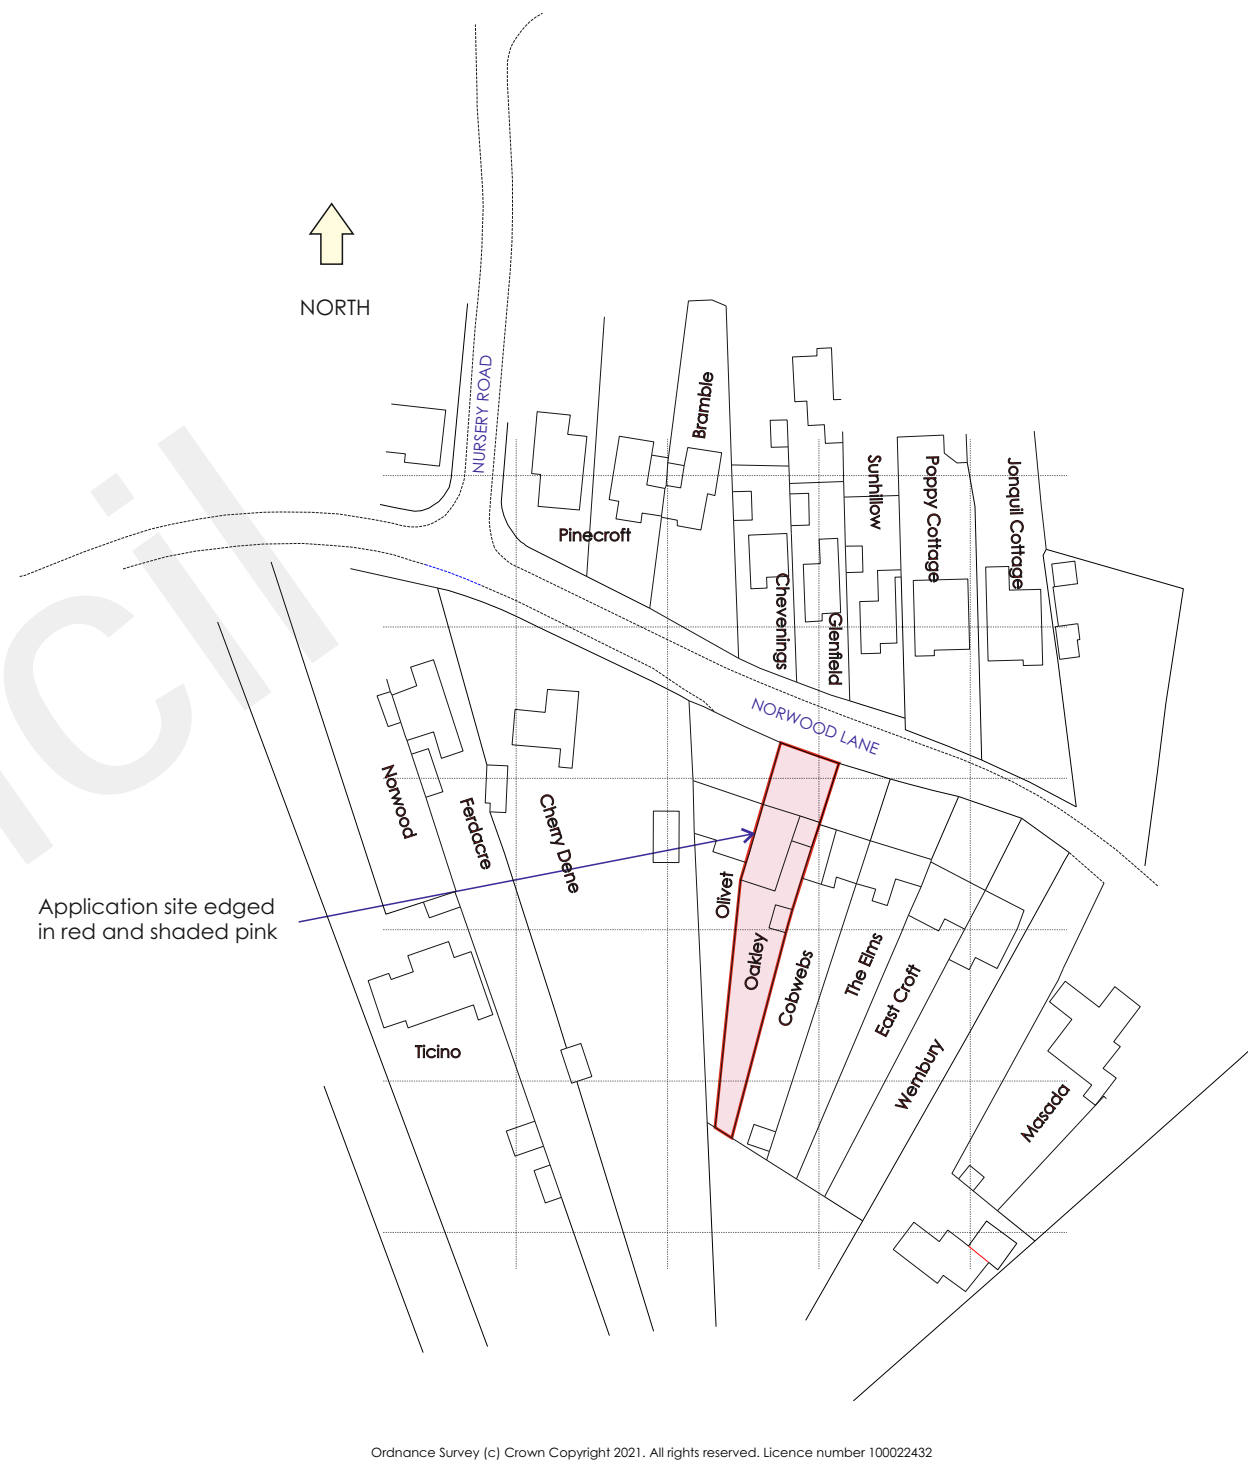

Location Plan-1:1250