



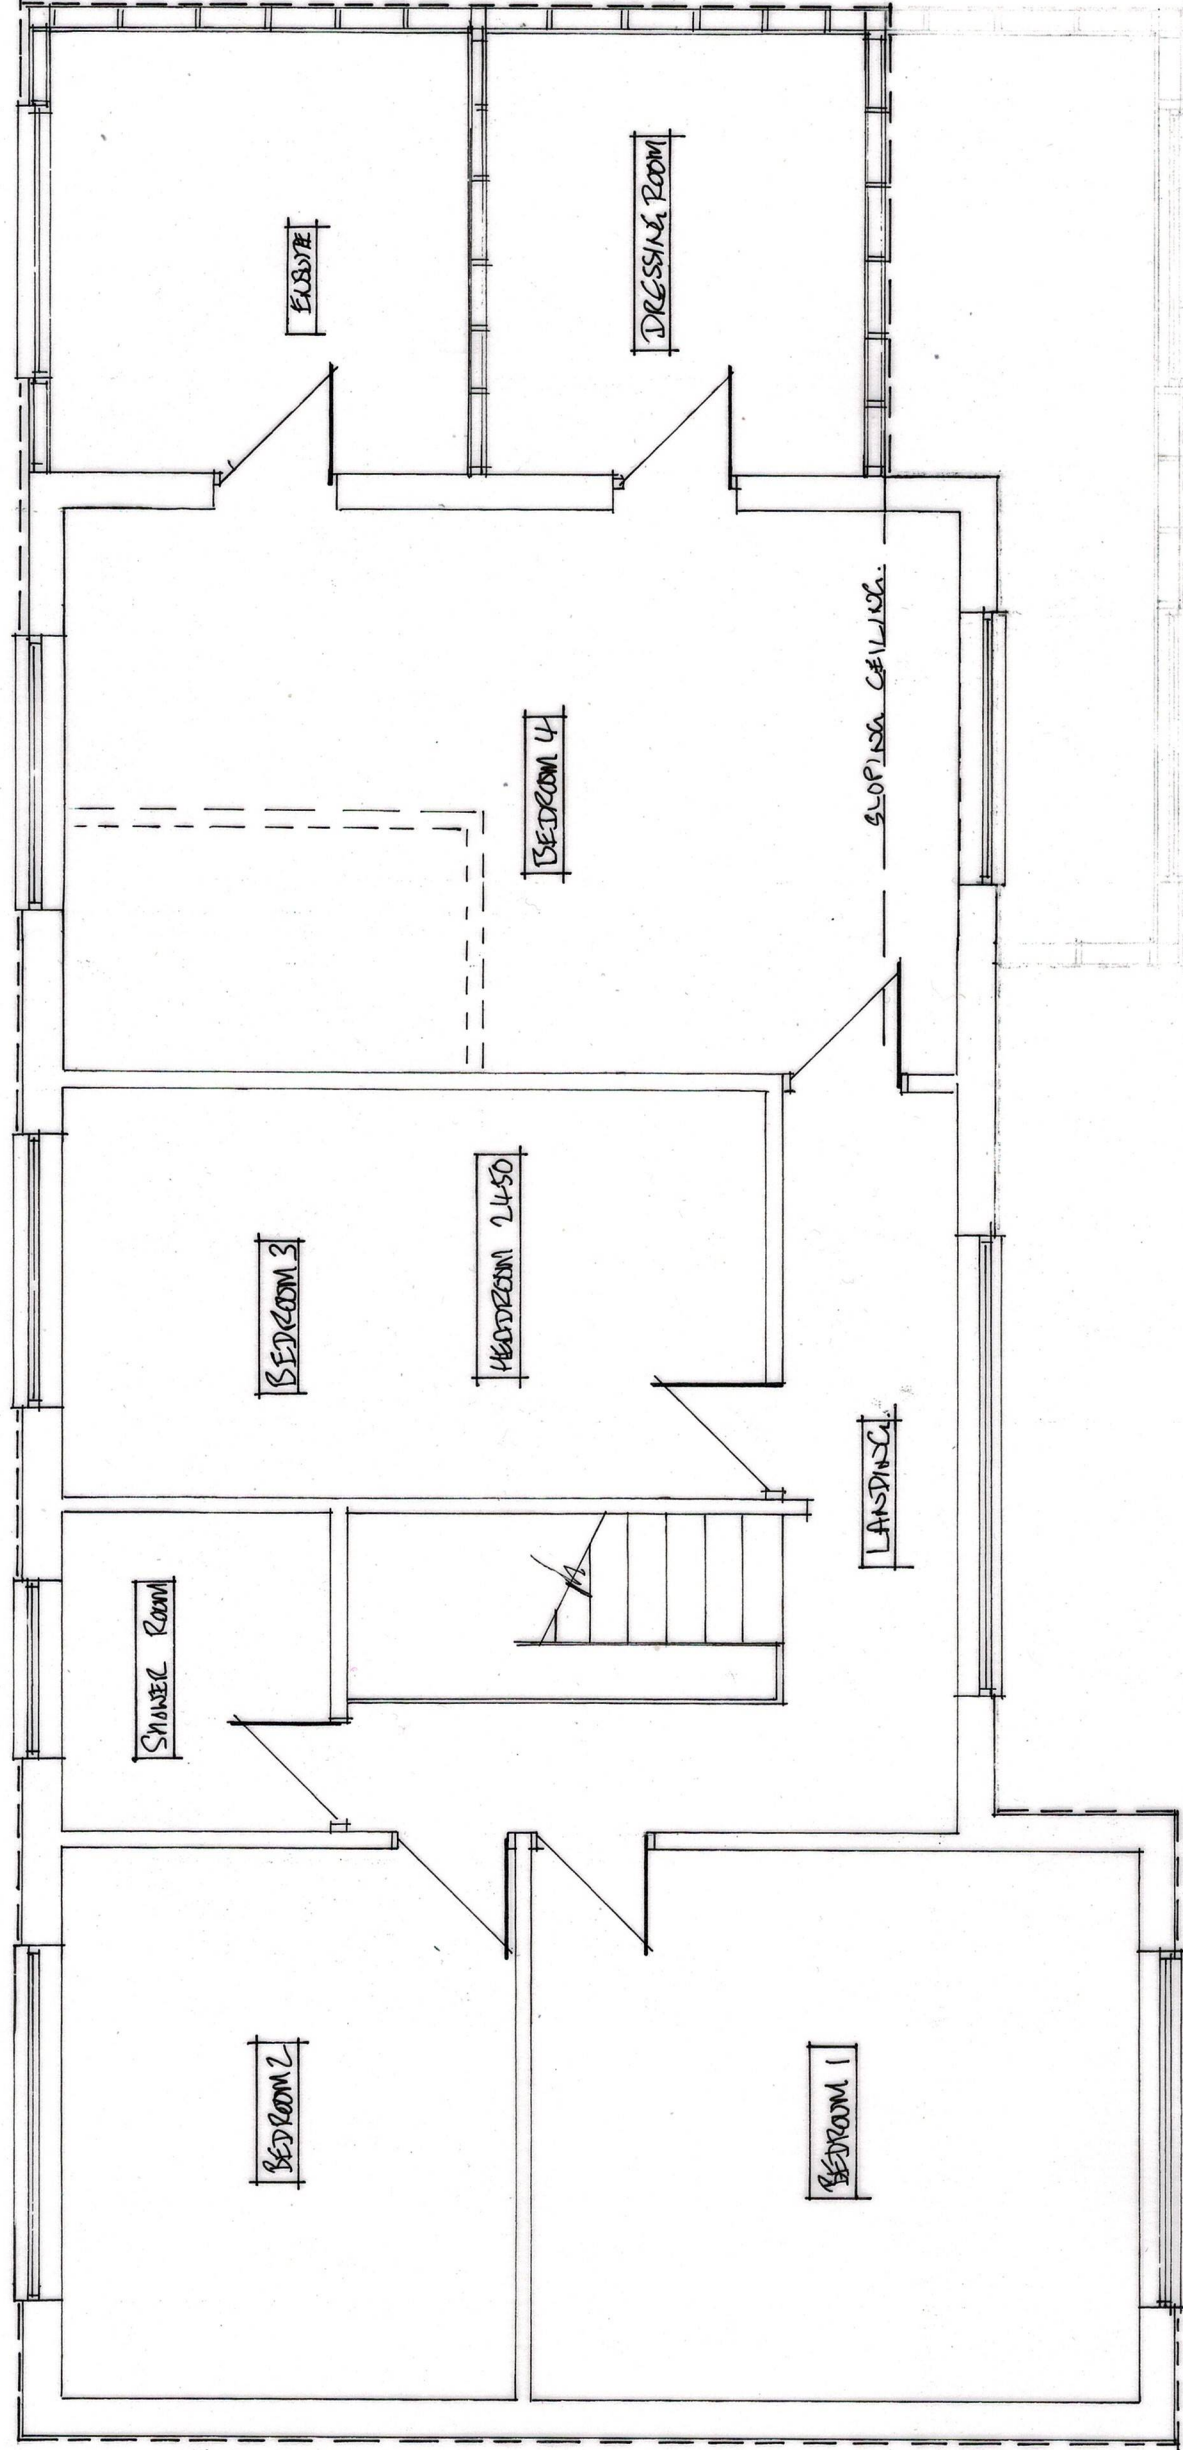

PROPOSED FIRST FLOOR PLAN

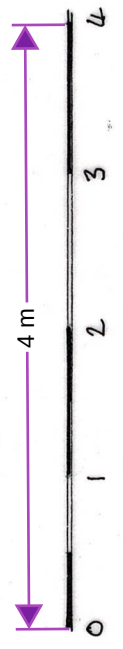

SCALE BAR 1:50

SINGLE STOREY REAR EXTENSION, TWO STOREY SIDE EXTENSION		Mrs A. L. JORD 8 THE BEECHES COEHAM PENT SA13 9BT	
SCALE 1/50	DATE 1/4/24	Draw no	24/02/03
			04*